0m 1m 2m 1:50 | 0m 1m 2m 3m 4m 1:100 | 0m 2m 4m 6m 8m 1:200 | 0m 5m 10m 15m 20m 1:500 | 0m 25m 50m 1:1250

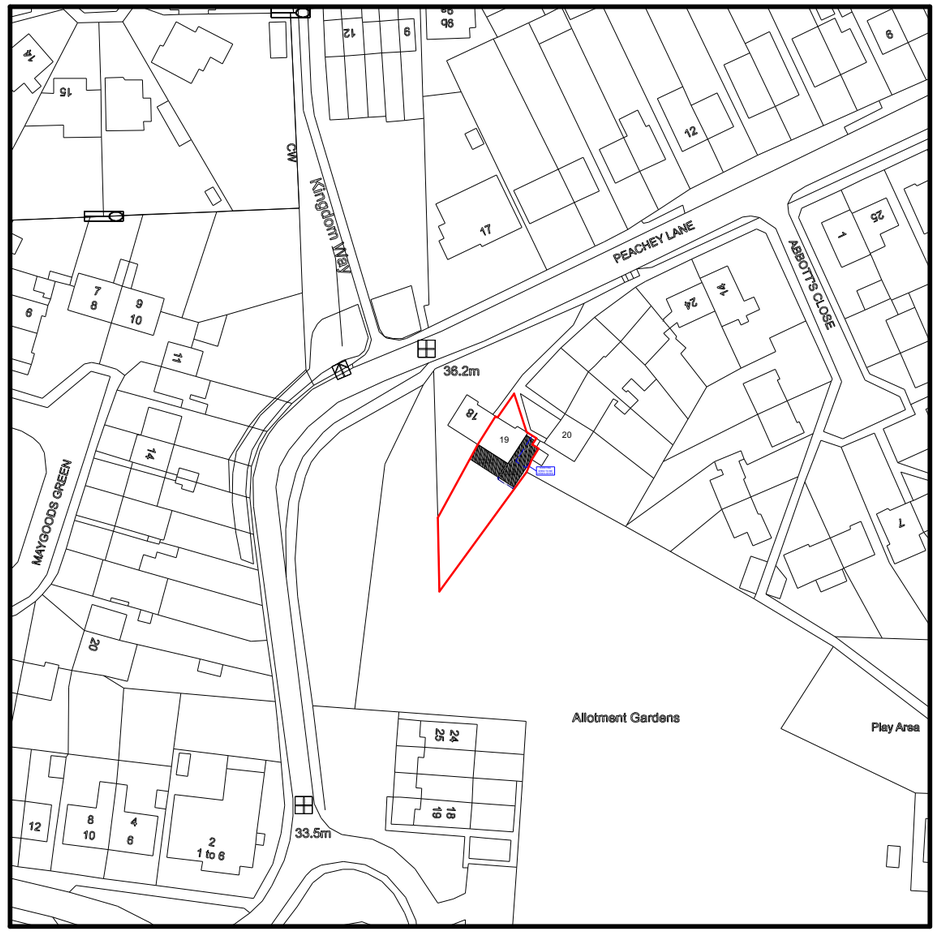

LOCATION PLAN (1:1250)

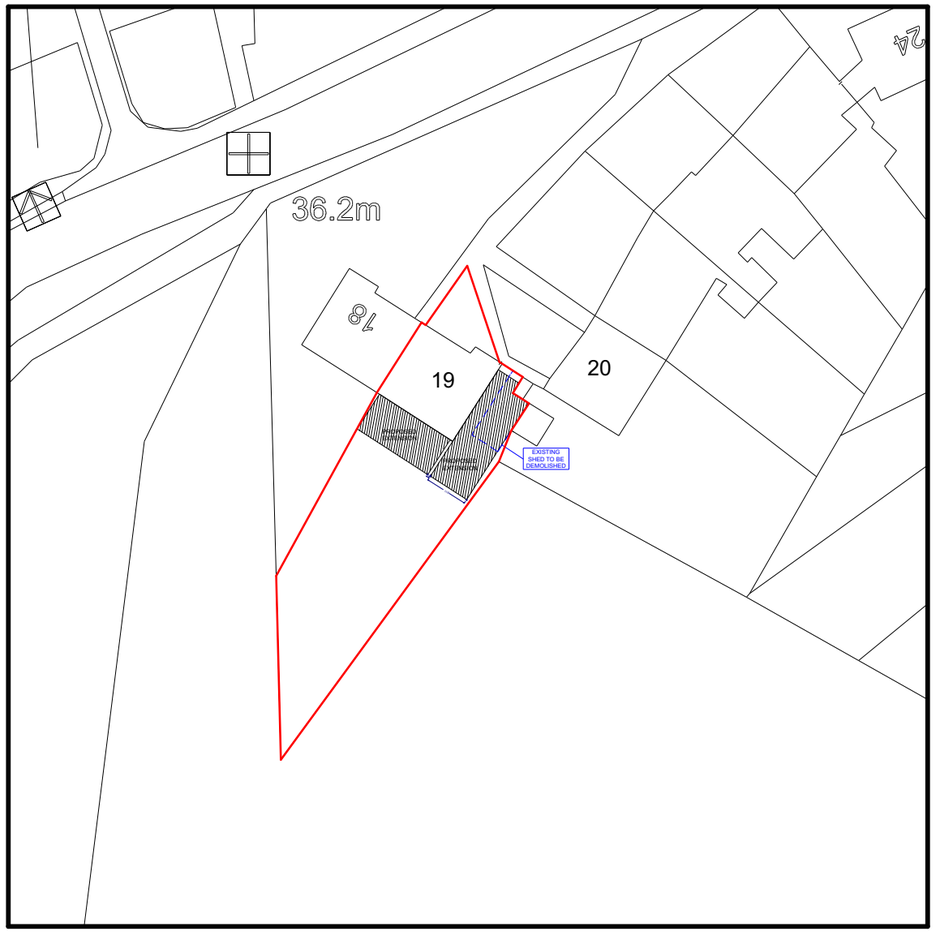

PROPOSED SITE PLAN (1:500)

Copyright Notice: This drawing is the intellectual property of OPS Chartered Surveyors and must not be copied, reproduced, modified or distributed without the author's consent.

registered LABC Partner Authority Scheme

OPS Chartered Surveyors
17 Garvin Avenue | Beaconsfield | Bucks | HP9 1RD
info@ops-surveyors.co.uk
www.ops-surveyors.co.uk
Tel: 07881457903

Address: 19 Peachey Lane, Uxbridge, UB8 3RX

Drawing Ref.: 2020-19PL-PA-1

Applicant: Mr Sanjay Kumar

Project: Single storey side to rear and rear extensions (4M) (PA).

Date: 19/03/2020 | Revision: 1.0

Scales: 1:50, 1:100,1:200,1:500,1:1250 @ISO A3 (297 x 420)

Sheet # 1 / 2

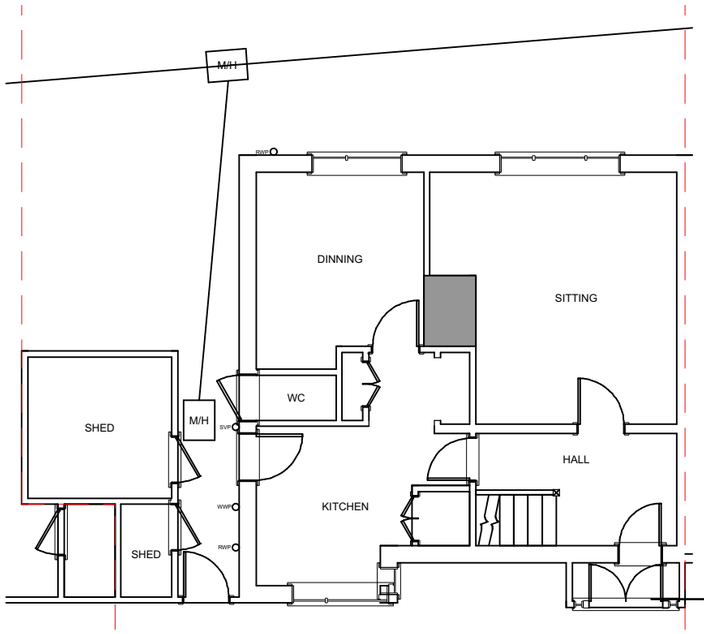

EXISTING G/F (1:100)

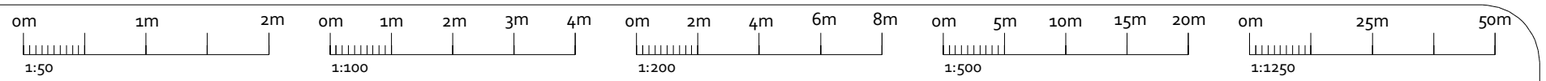

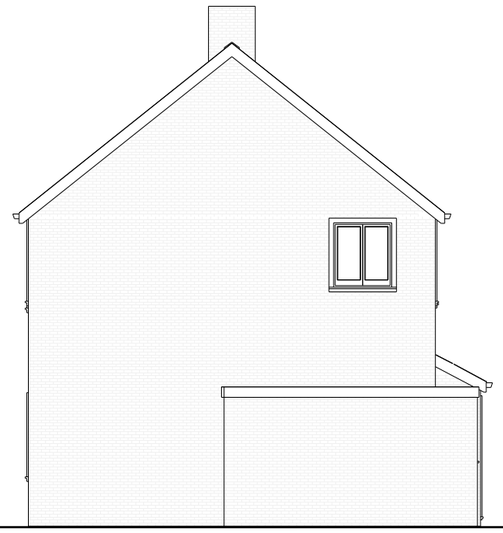

EXISTING SIDE (1:100)

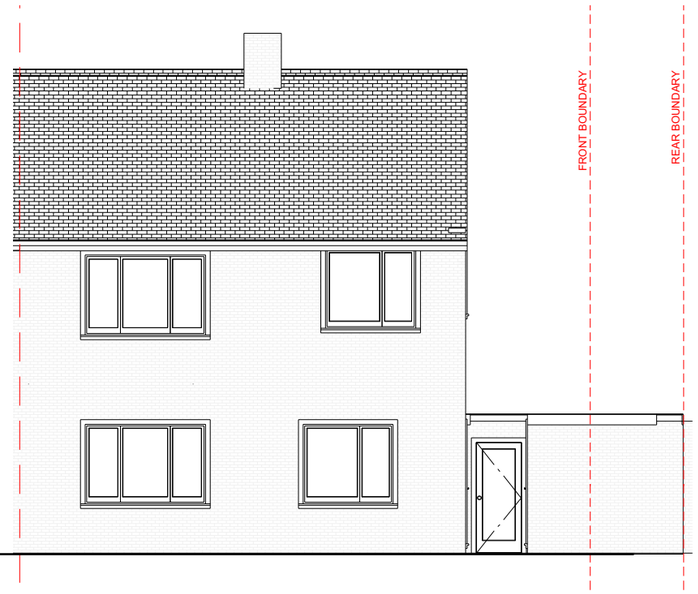

EXISTING REAR (1:100)

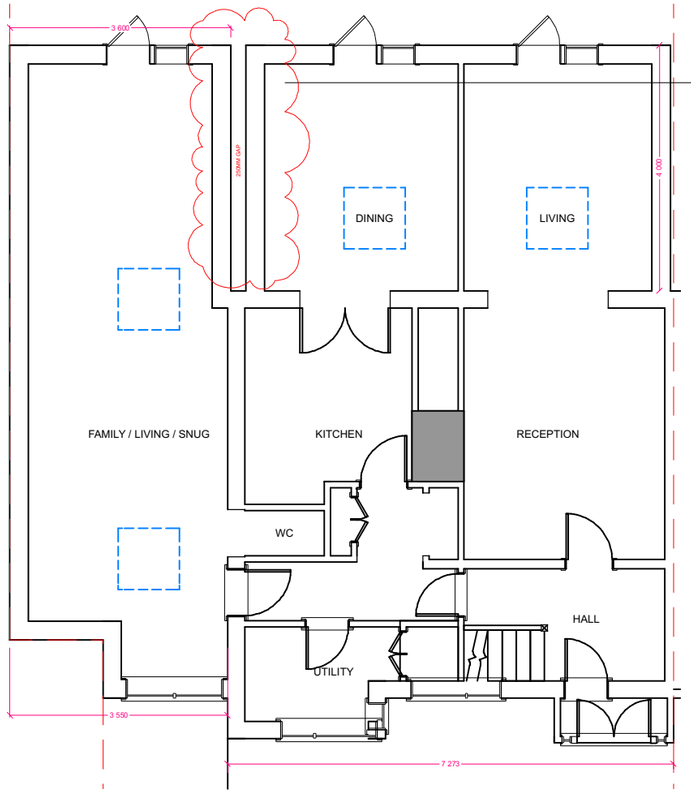

PROPOSED G/F (1:100)

SINGLE STOREY REAR EXTENSIONS WITH SEPARATION GAP BETWEEN STRUCTURES, SIMILAR TO APPEAL CASES:

APP/G5180/D/17/3190299
APP/M5450/D/17/3182619

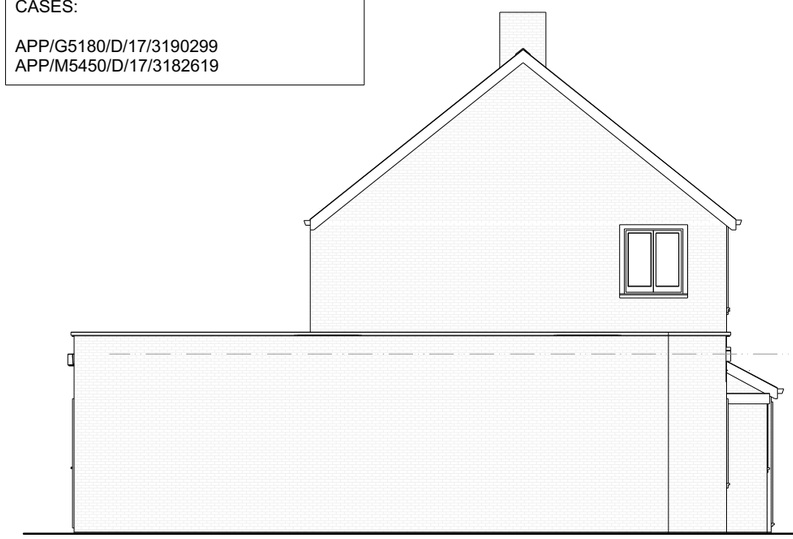

PROPOSED SIDE (1:100)

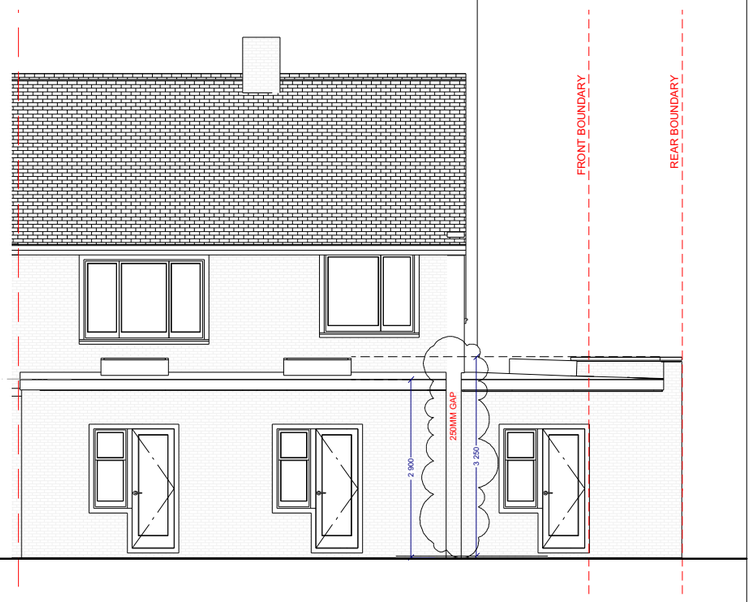

PROPOSED REAR (1:100)

Copyright Notice: This drawing is the intellectual property of OPS Chartered Surveyors and must not be copied, reproduced, modified or distributed without the author's consent.

registered LABC
Partner Authority Scheme

OPS Chartered Surveyors
17 Garvin Avenue | Beaconsfield | Bucks | HP9 1RD
info@ops-surveyors.co.uk
www.ops-surveyors.co.uk
Tel: 07881457903

Address: 19 Peachey Lane, Uxbridge, UB8 3RX

Drawing Ref.: 2020-19PL-PA-2

Applicant: Mr Sanjay Kumar

Project: Single storey side to rear and rear extensions (4M) (PA).

Date: 19/03/2020

Revision: 1.0

Scales: 1:50, 1:100,1:200,1:500,1:1250 @ISO A3 (297 x 420)

Sheet # 2 / 2