



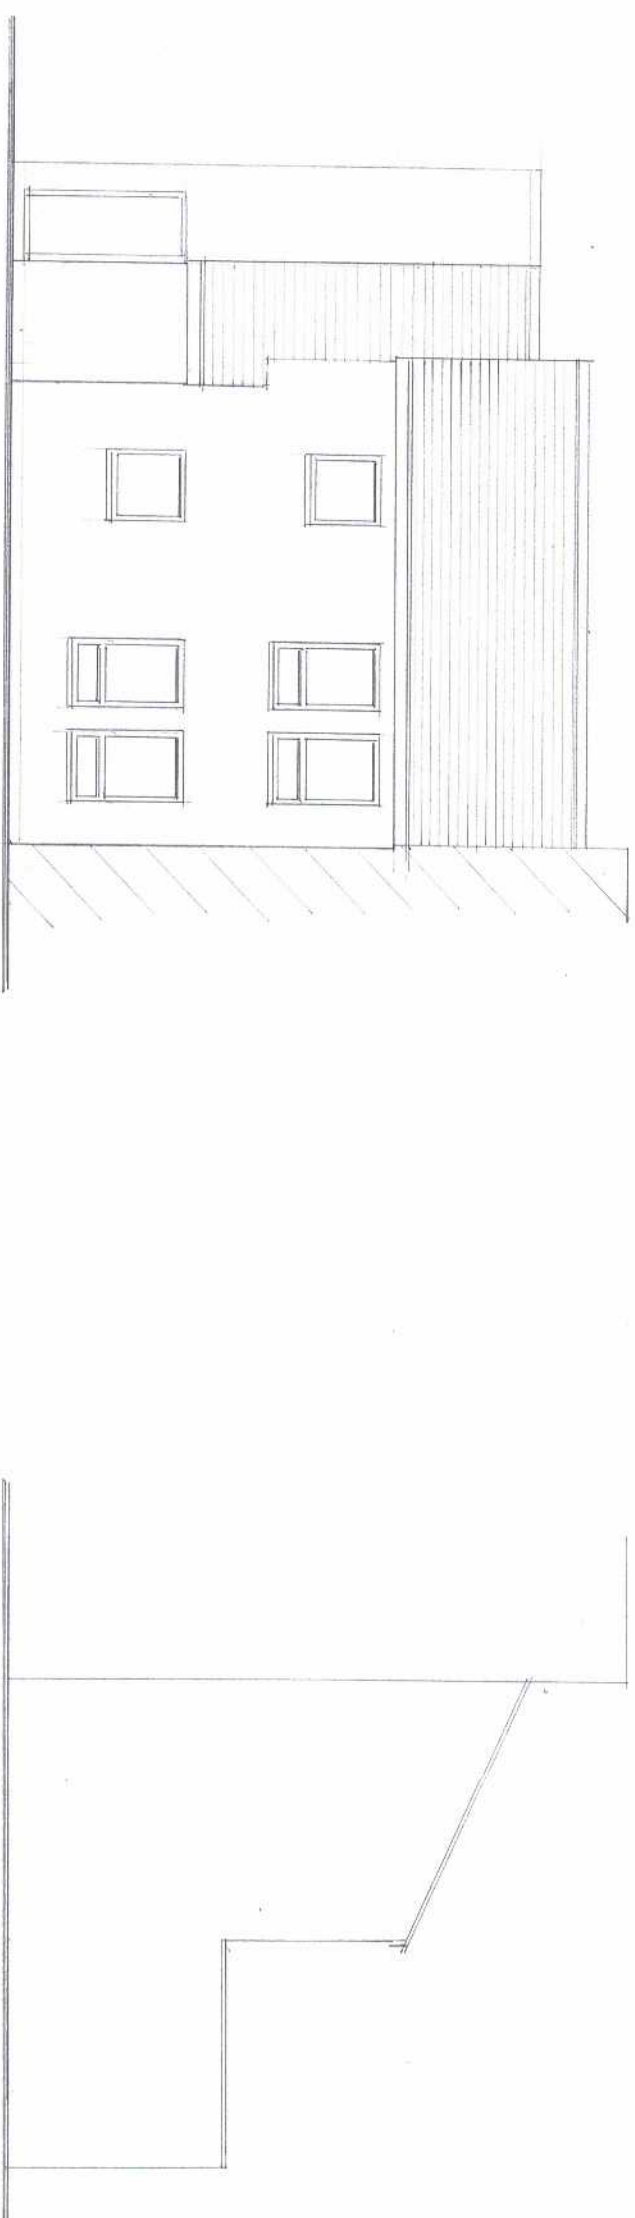

ELEVATIONS - PROPOSED

SCALE 1:100

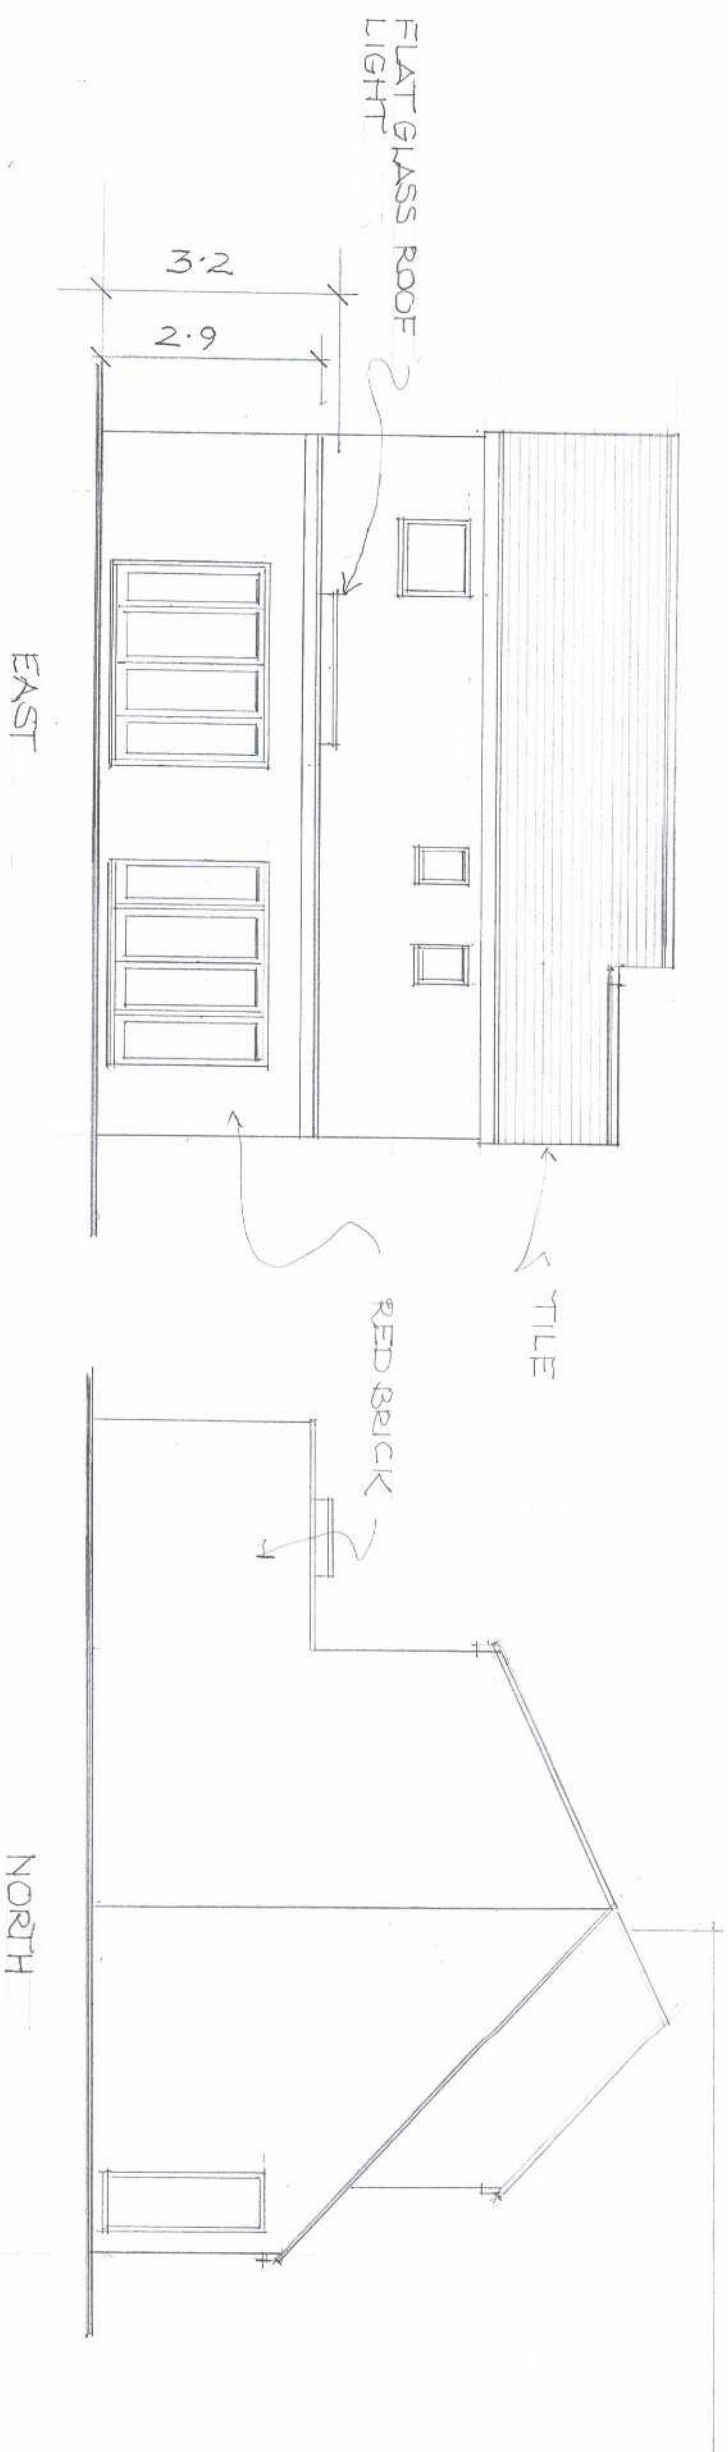

Proposals for
5 Verbena Close
West Drayton
UB7 7UT

Dwg No.
VC
5



keithdunford@gmail.com 07932174640