



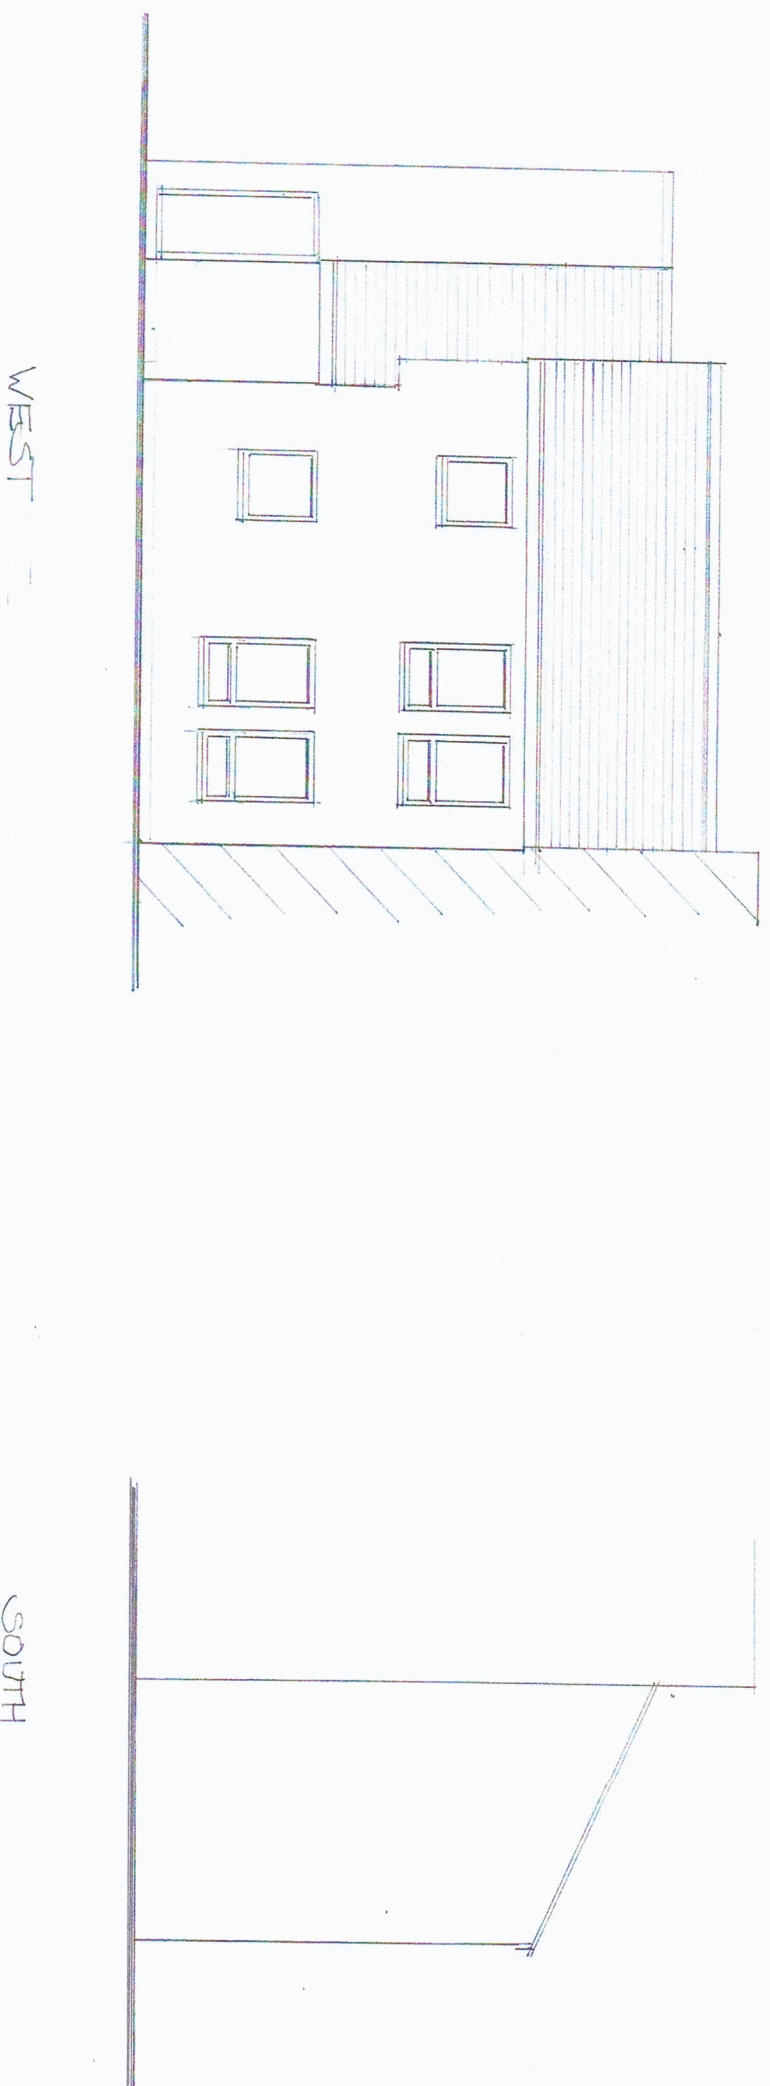

ELEVATIONS - EXISTING

SCALE 1:100

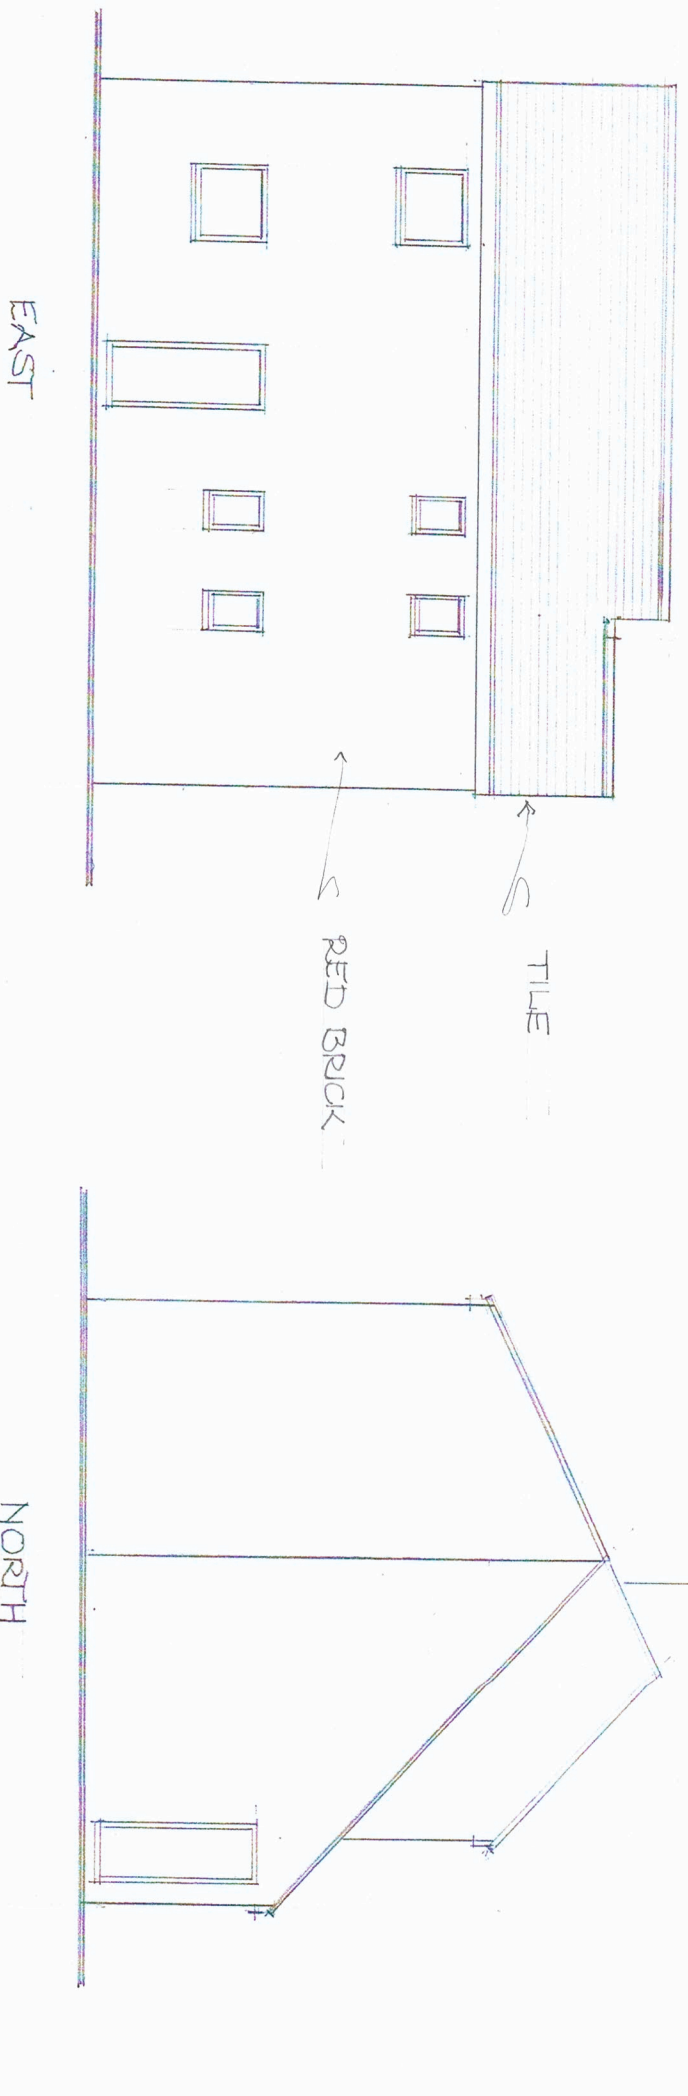

Proposals for

5 Verbena Close
West Drayton
UB7 7UT

Dwg No.

VC
3



keithdunford@gmail.com

07932174640