

NOTES

CONTRACTORS MUST VERIFY ALL DIMENSIONS ON SITE BEFORE COMMENCING ANY WORK ON SHOP DRAWINGS

DO NOT SCALE FROM THIS DRAWING

RS ATPA COPYRIGHT

- Notes:
1. Do not scale this drawing
 2. All dimensions to be verified on site and any discrepancy reported to the client
 3. This drawing to be read in conjunction with all relevant drawings

owners to serve party wall act notice on owners of adjacent property and obtain written agreement, prior to commencement of any works

client/builder to obtain all planning permission approvals from the relevant authority, commencement of building works prior to the planning & building control approvals is to client/builders own risk

roof lights:
final size and position of roof lights to clients requirements

all rainwater gutturing, down pipes locations to be confirmed by architect & not to encroach neighbors property

client/builder to liaise with local water board for any new works on or within the public sewer or drain runs and obtain approval from the local authority prior to commencement of any works

Proposed Single Storey Infill Side Extension

A	Planning Issue	15.05.20 RS
REV	AMENDMENT	DATE CHD



CLIENT

Kanthikeyan Krishnaswamy

PROJECT

33 Rutters Close
West Drayton - Middlesex
UB7 9AL


DRAWING TITLE

Proposed Single Storey Infill Side Extension
Existing & Proposed Floor Layouts
Sheet 1

DRAWING STATUS

Planning Issue

SCALE	DRAWN BY	CHECKED	DATE
1:50 @ A1	RS	RS	15.05.20
1:100 @ A3			
DRAWING NUMBER		REVISION	
2020 - 38 - 01		A	

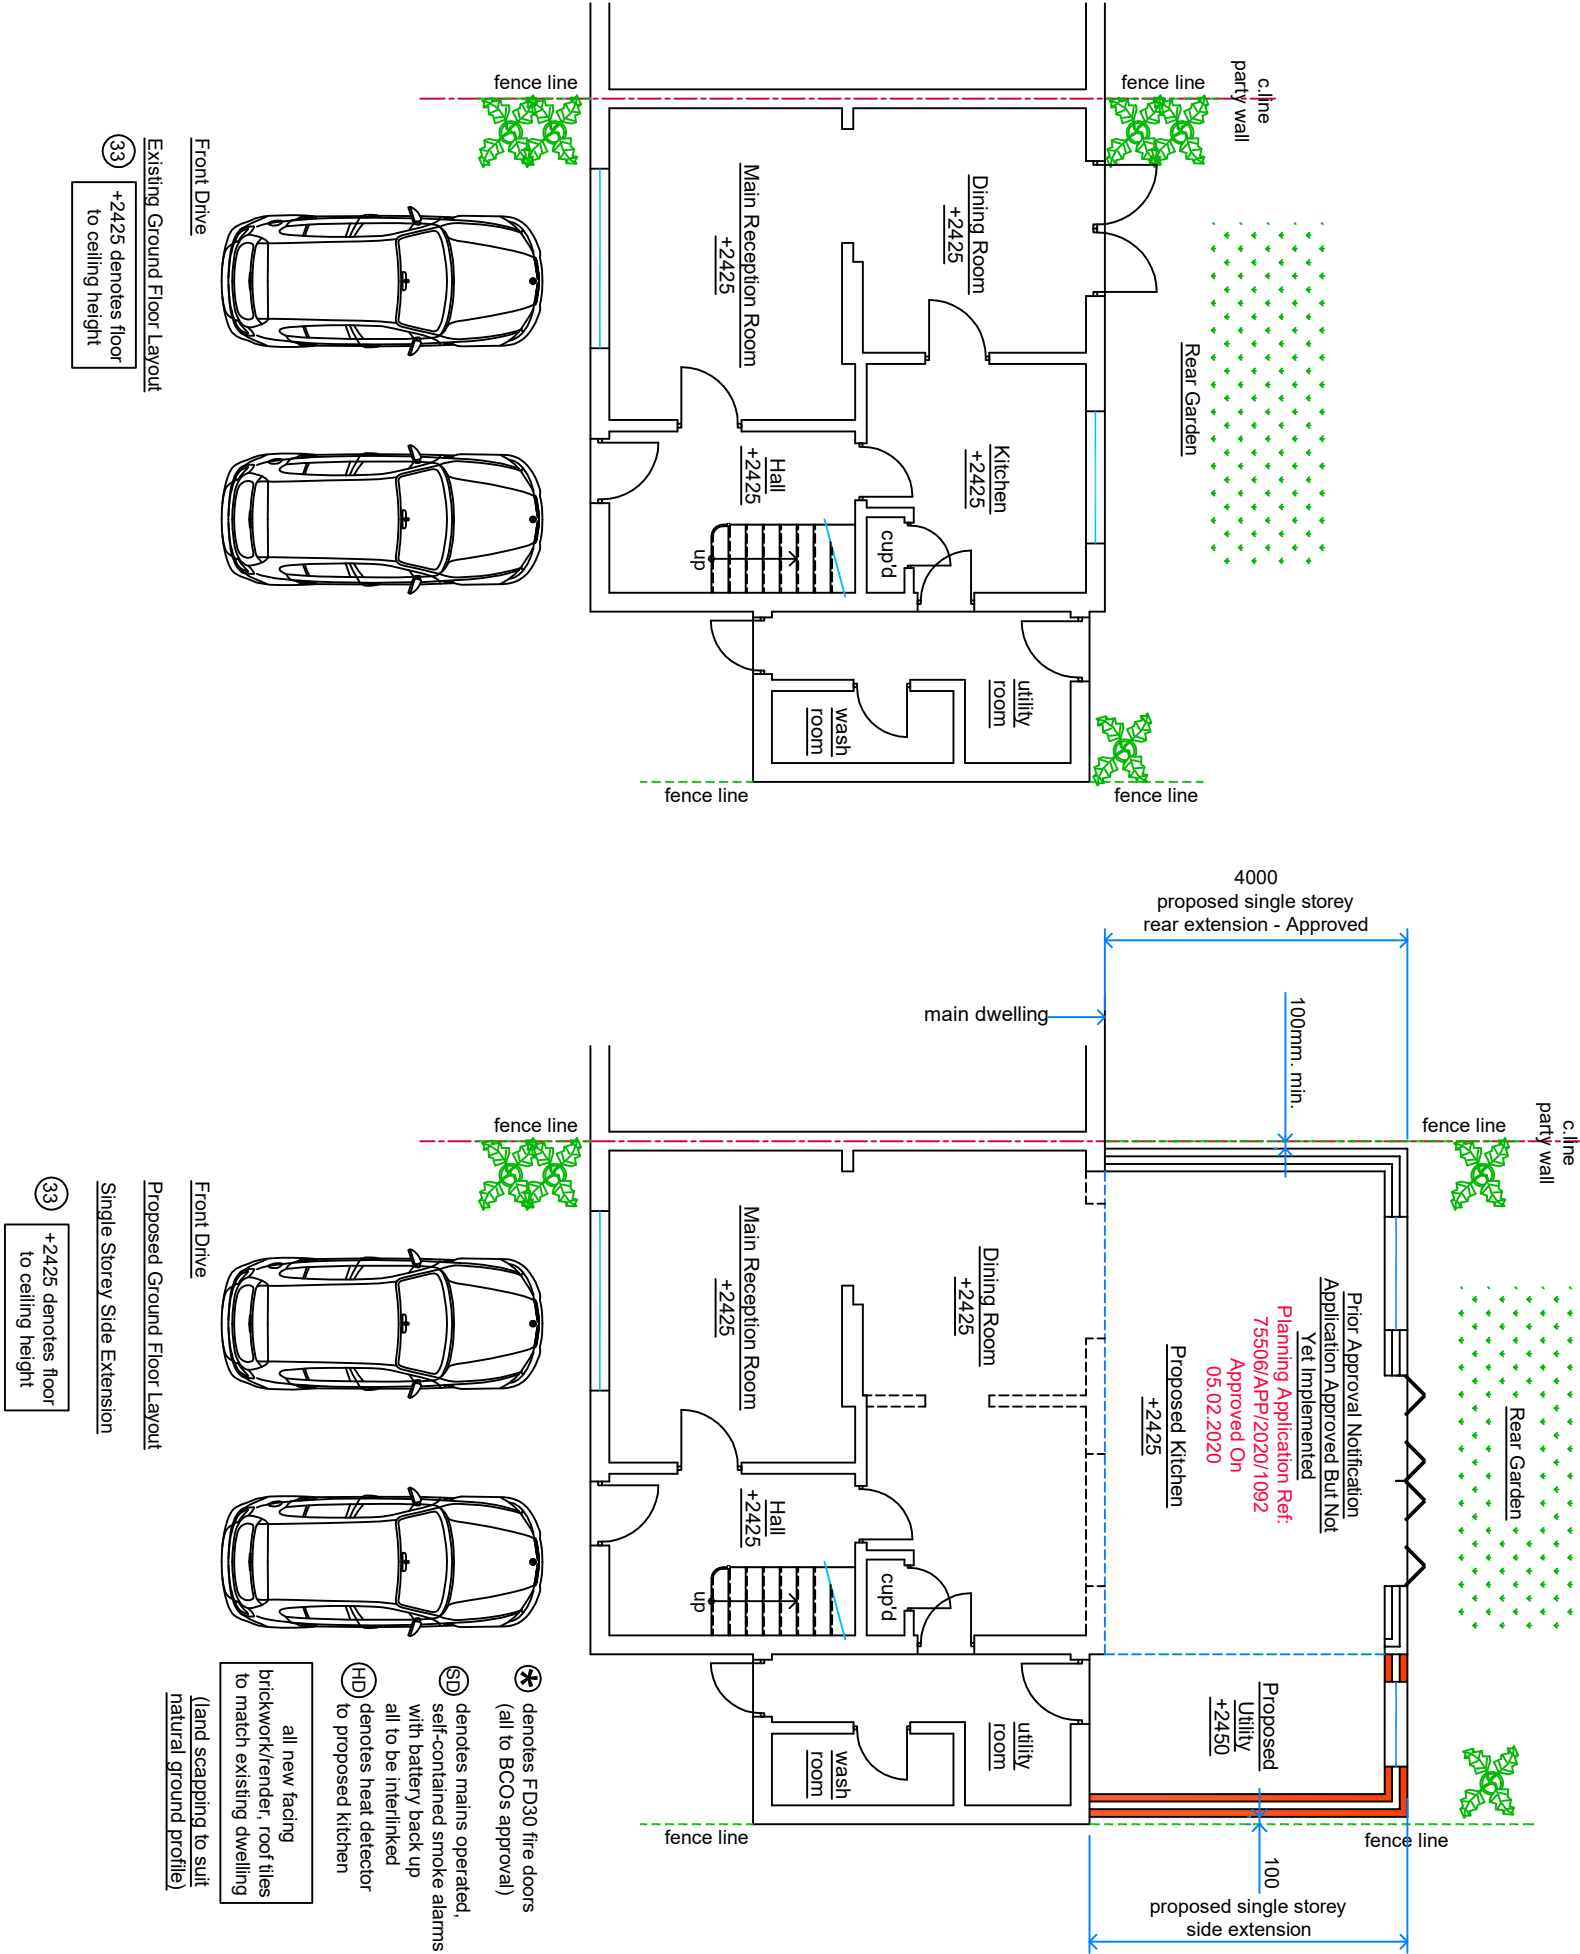

Front Drive

Existing Ground Floor Layout

(33) +2425 denotes floor to ceiling height

Front Drive

Proposed Ground Floor Layout

Single Storey Side Extension

(33) +2425 denotes floor to ceiling height