
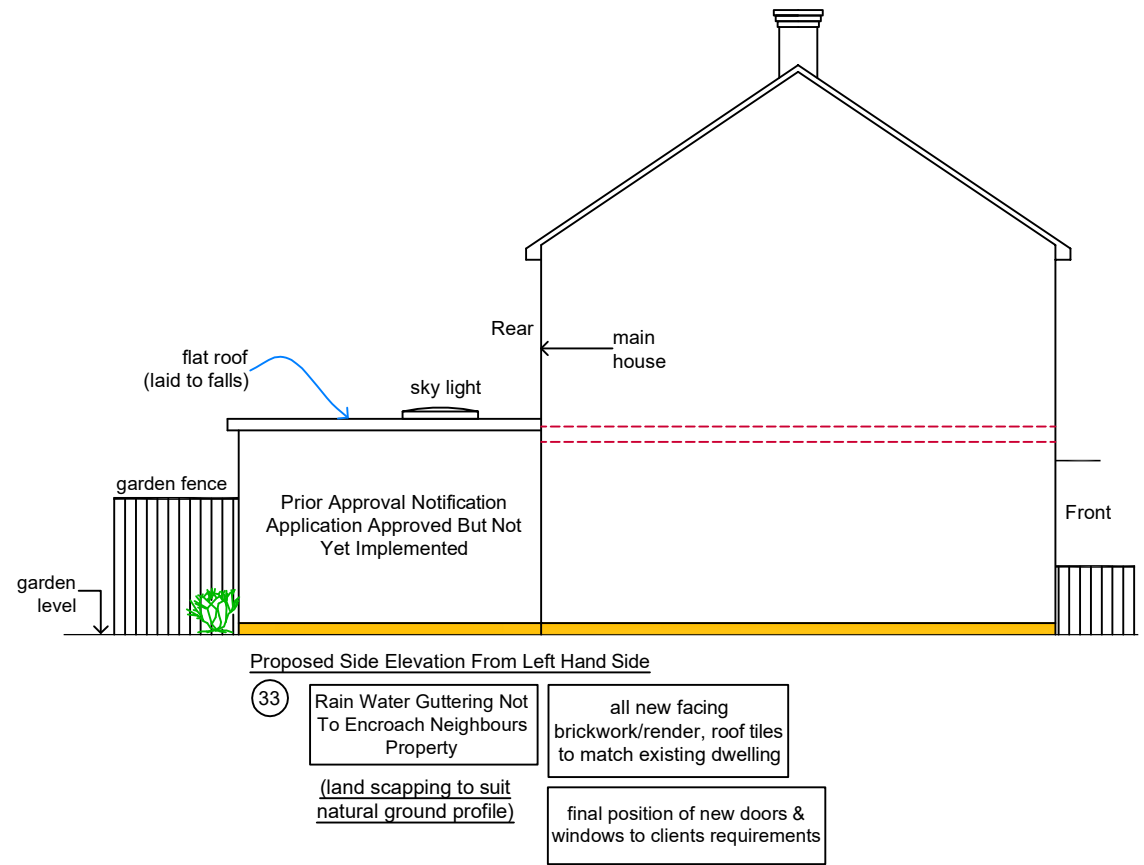
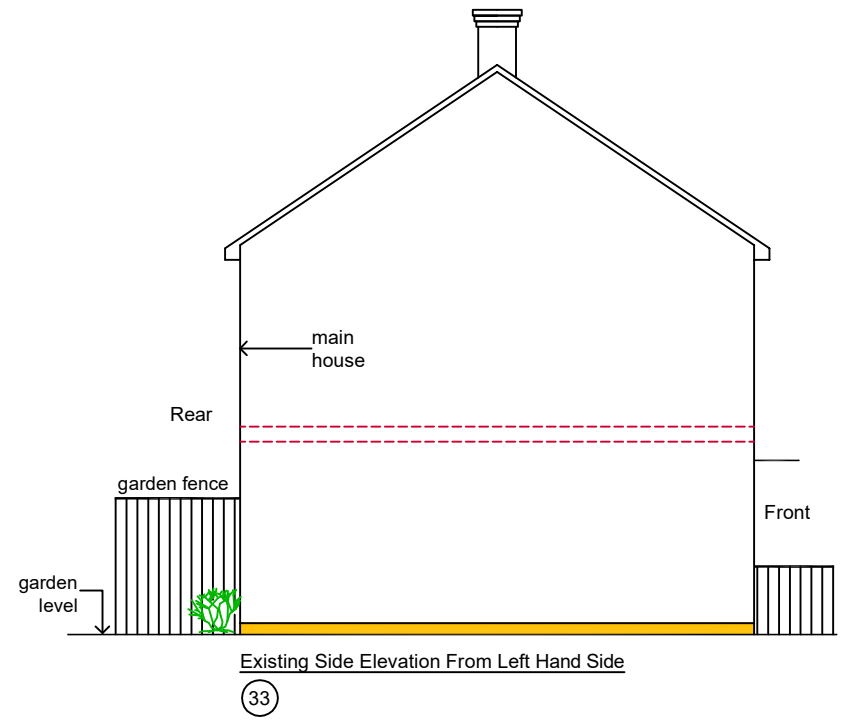


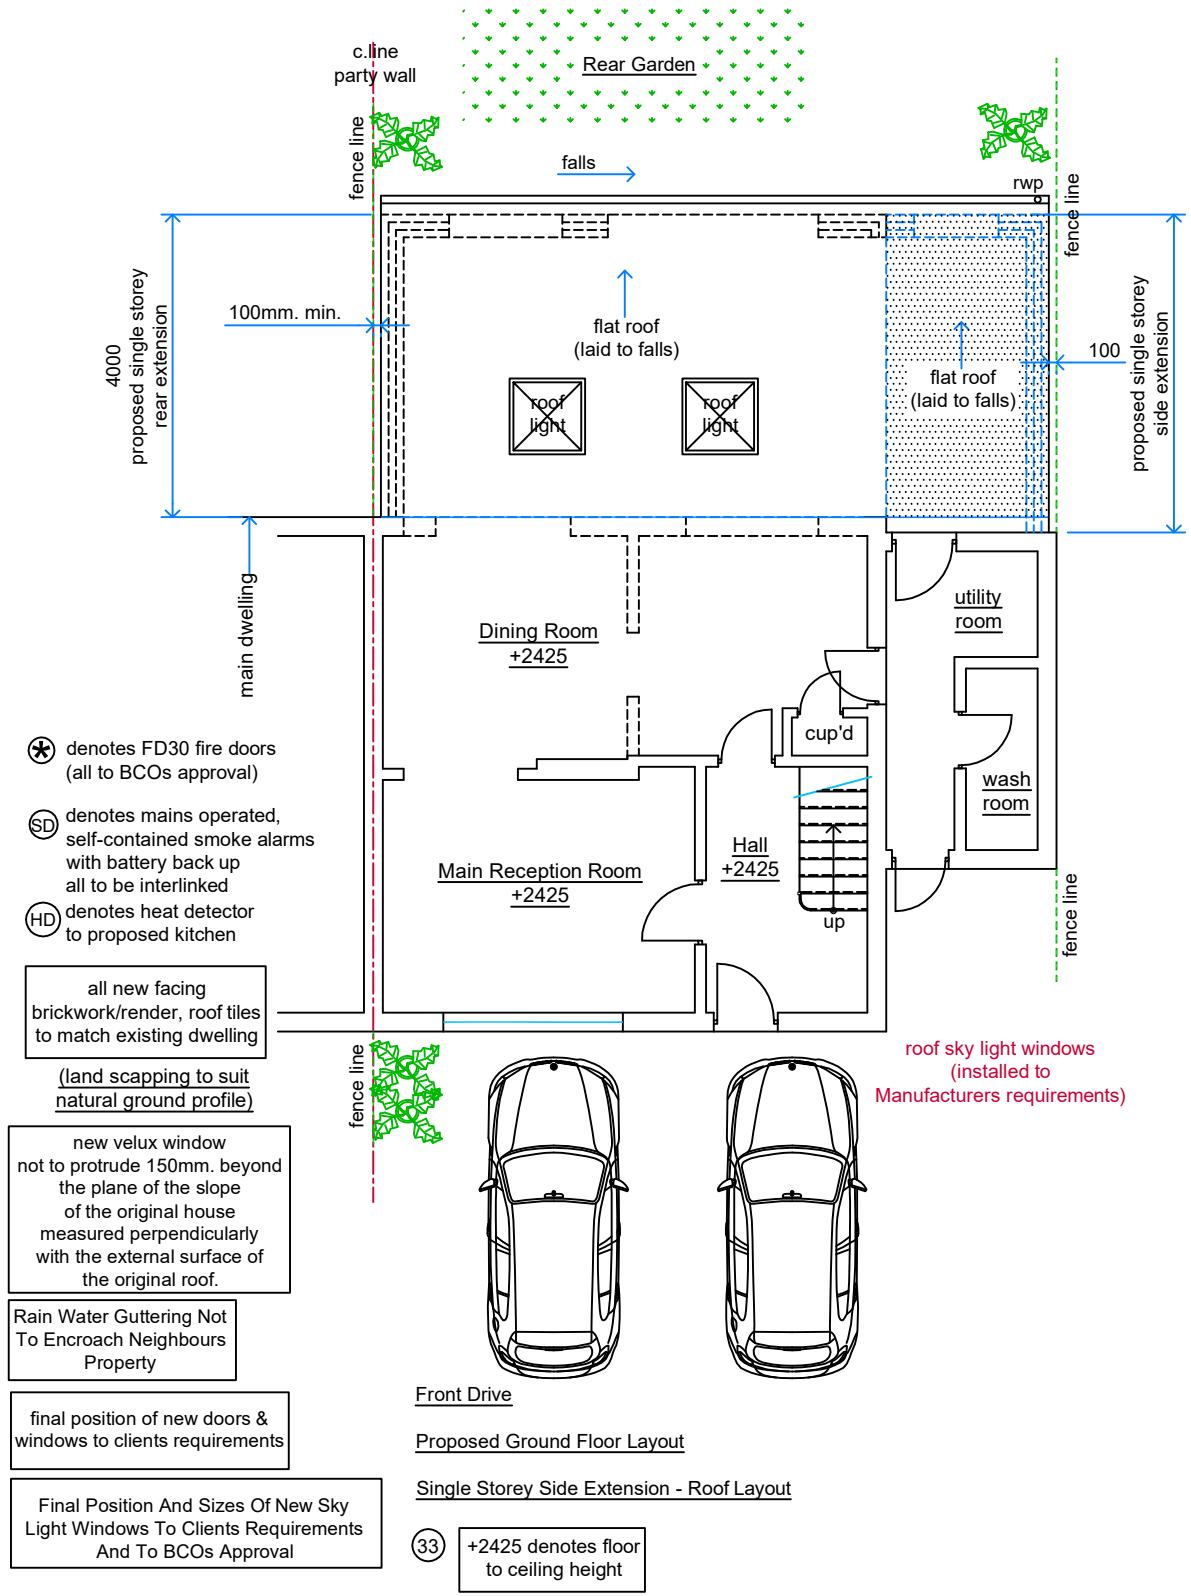

NOTES
CONTRACTORS MUST VERIFY ALL DIMENSIONS ON SITE BEFORE COMMENCING ANY WORK ON SHOP DRAWINGS
DO NOT SCALE FROM THIS DRAWING
RS ATRA COPYRIGHT

- Notes:
1. Do not scale this drawing
 2. All dimensions to be verified on site and any discrepancy reported to the client
 3. This drawing to be read in conjunction with all relevant drawings

owners to serve party wall act notice on owners of adjacent property and obtain written agreement, prior to commencement of any works

client/builder to obtain all planning permission approvals from the relevant authority. commencement of building works prior to the planning & building control approvals is to client/builders own risk


roof lights:
final size and position of roof lights to clients requirements

all rainwater guttering, down pipes locations to be confirmed by architect & not to encroach neighbors property

client/builder to liaise with local water board for any new works on or within the public sewer or drain runs and obtain approval from the local authority prior to commencement of any works

Proposed Single Storey Infill Side Extension

A	Planning Issue	15.05.20	RS
REV	AMENDMENT	DATE	CHKD

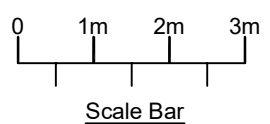

CLIENT
Karthikeyan Krishnaswamy

PROJECT
33 Rutters Close
West Drayton - Middlesex
UB7 9AL

DRAWING TITLE
Proposed Single Storey Infill Side Extension
Existing & Proposed Elevations
Sheet 3

SCALE 1:50 @ A1 1:100 @ A3	DRAWN BY RS	CHECKED RS	DATE 15.05.20
DRAWING NUMBER 2020 - 38 - 03	REVISION A		

DRAWING STATUS
Planning Issue