
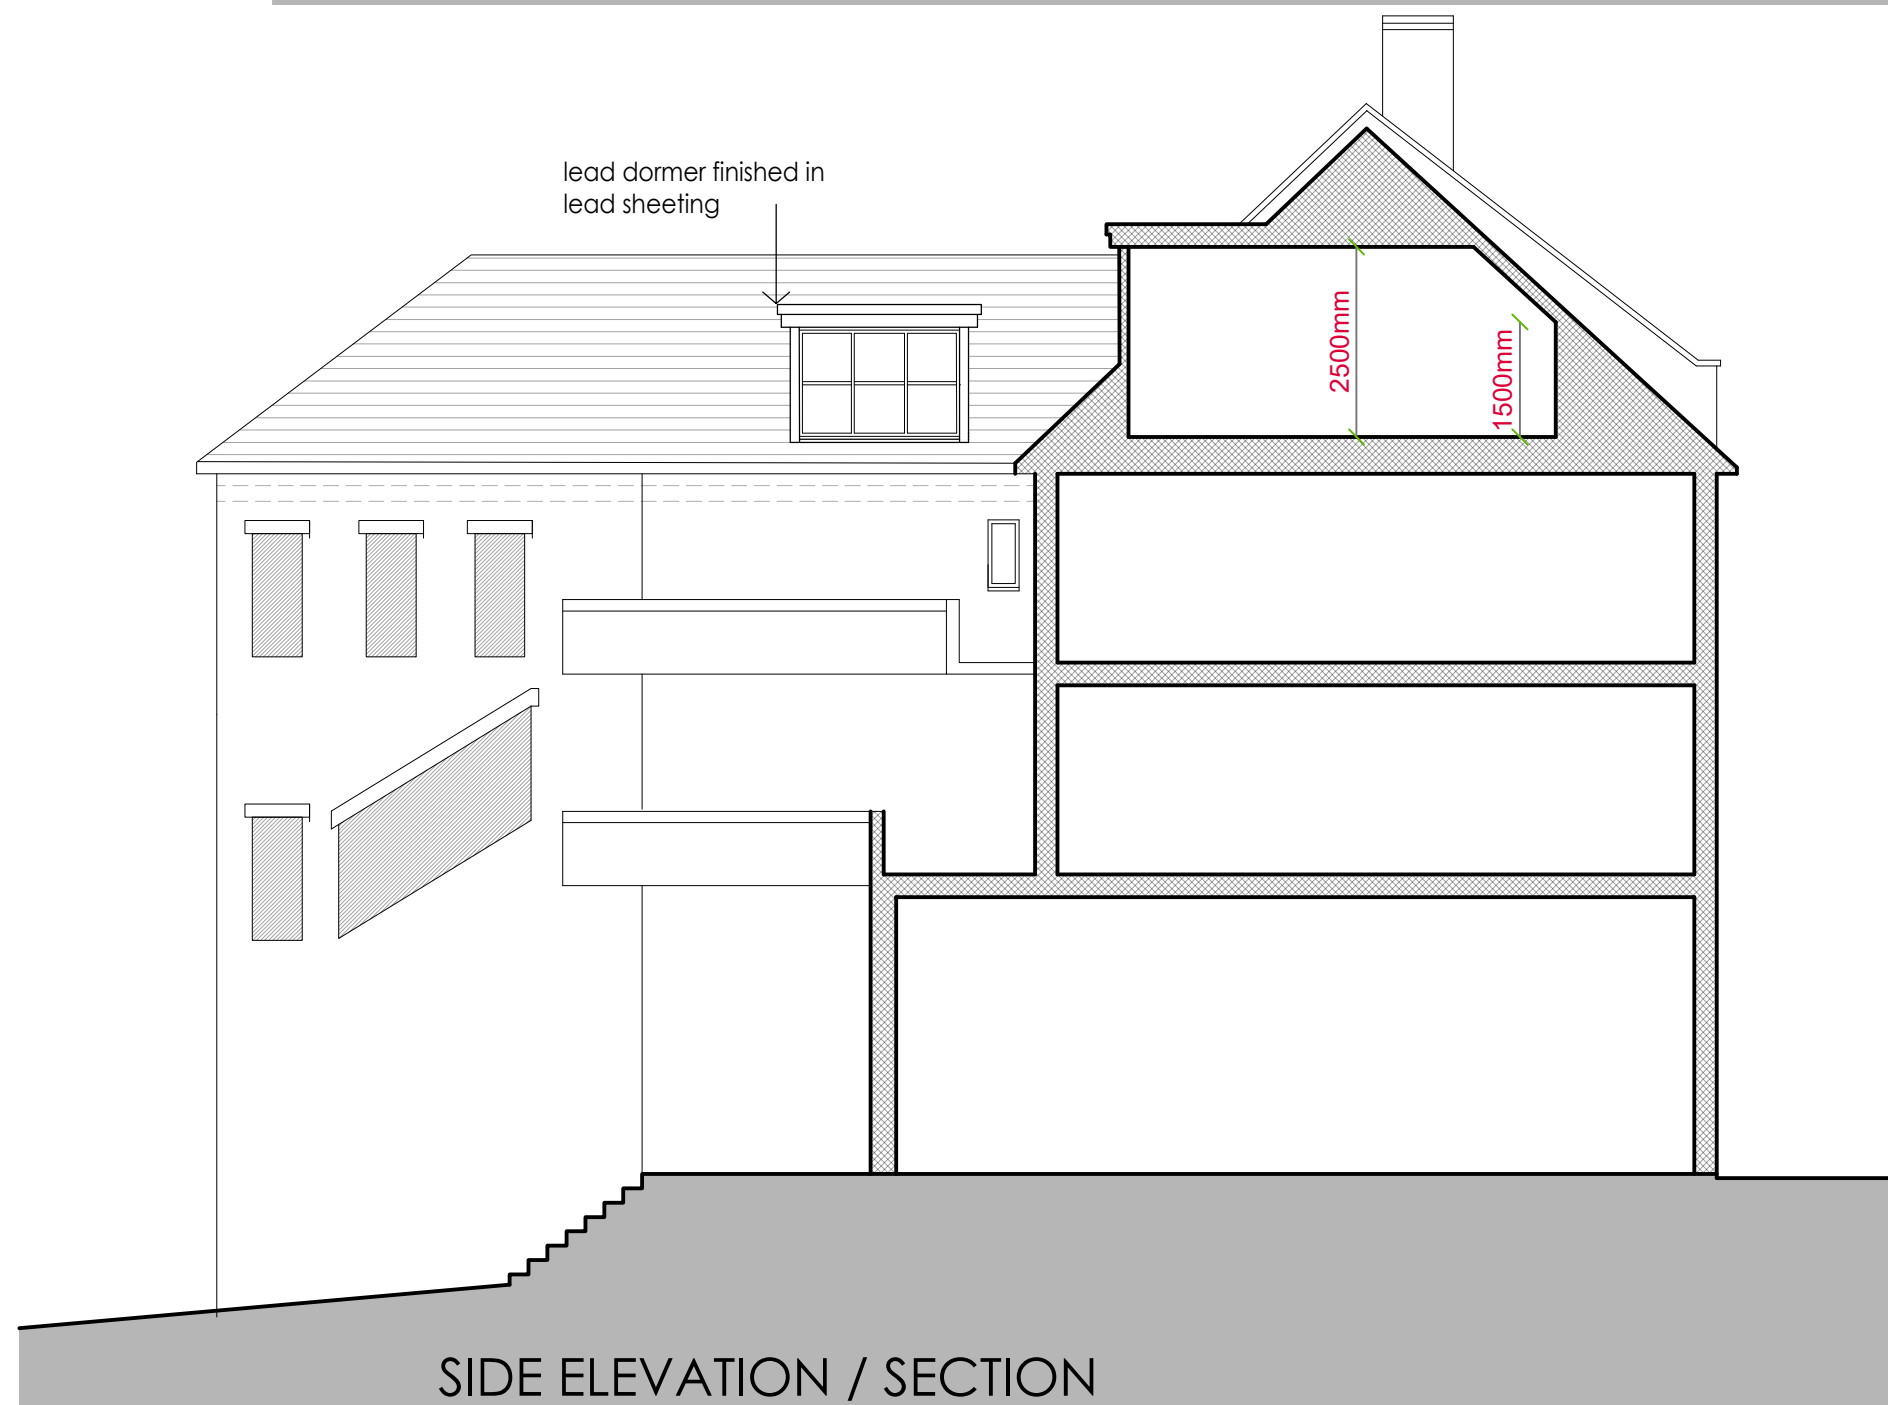


6 Wrotham Business Park
Barnet,
Herts
EN5 4SZ
t: 020 8275-1080
e: enquiries@planningconsent.com
w: www.planningconsent.com

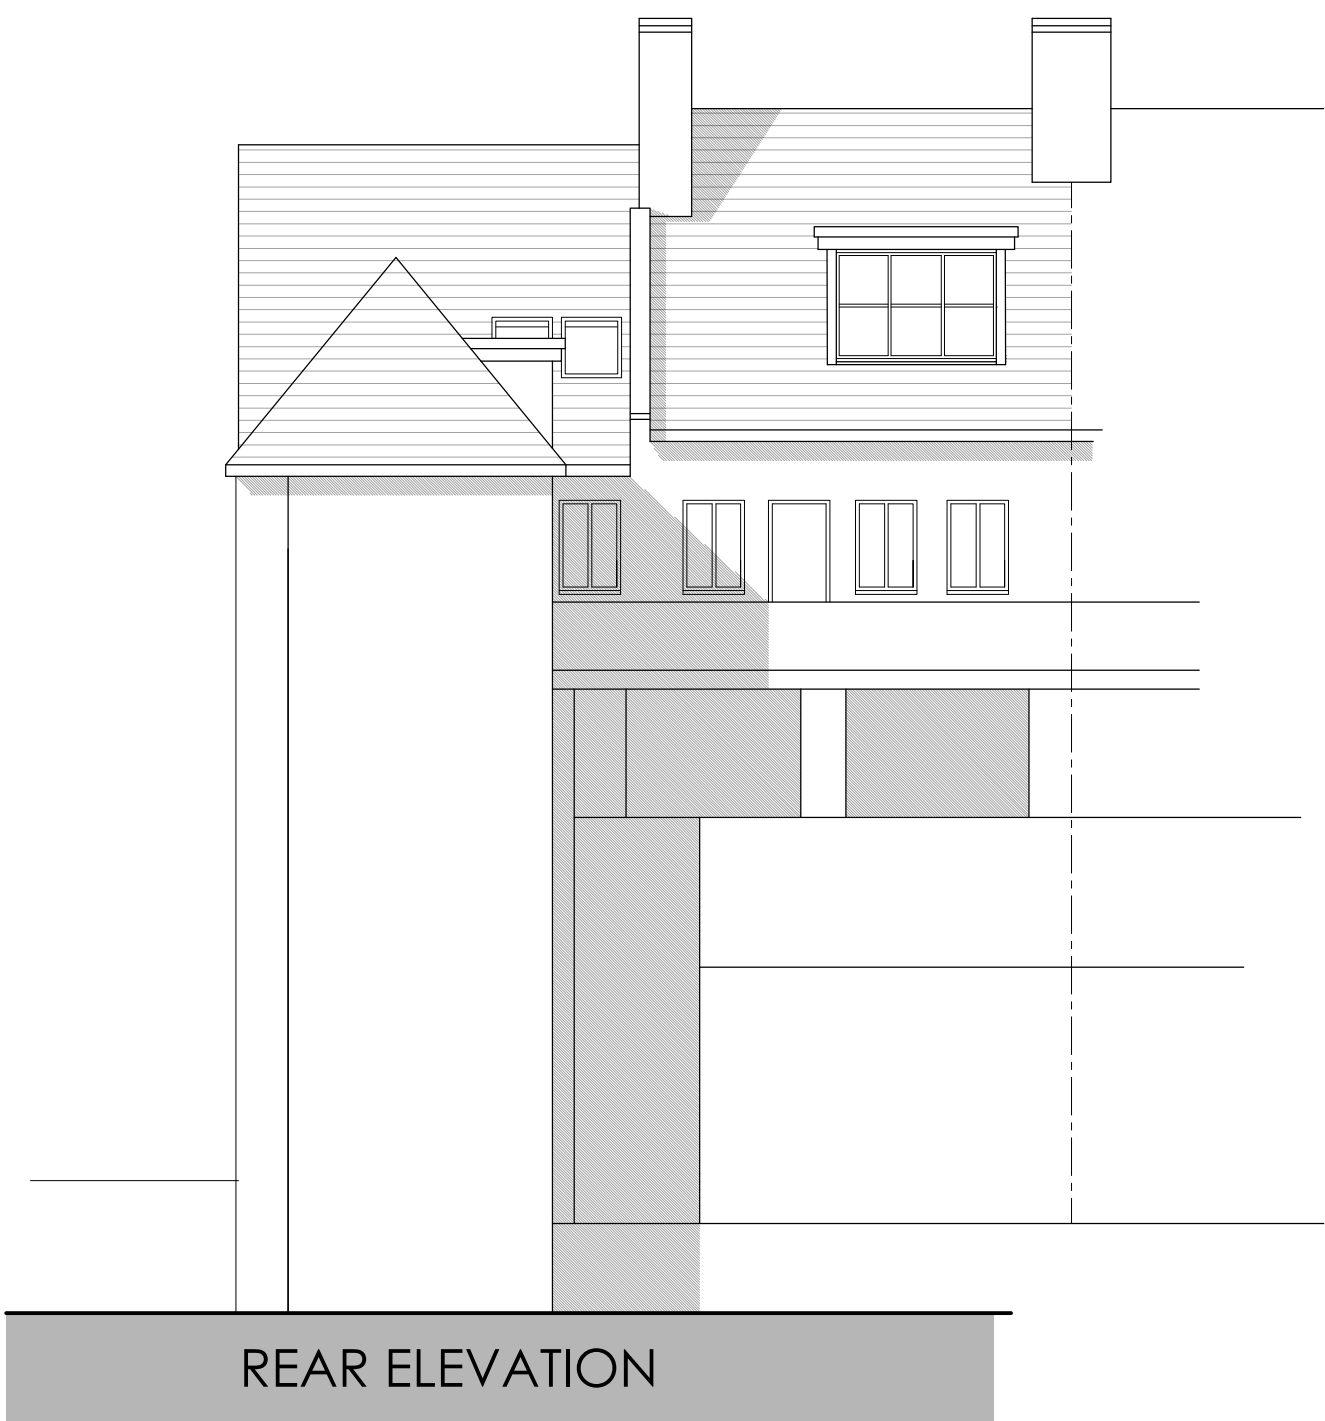

Drawing Title: Proposed elevations
Project: Alterations to existing roof, extension to rear staircase and conversion to form 2bed flat.
Location: 89- 91 Ryefiled Crescent
Scale: 1:100@A2
Drwn: shp
Date: feb 2022
Drawing No: 5301 PL 02

Do not scale from this drawing. Copyright and design right held by Stuart Henley & Partners Ltd. No unauthorised reproduction permitted. Contractors are to check all dimensions, levels, drain runs and conditions on site before works commence. The Surveyors to be notified immediately upon discovery of any errors, omissions, or discrepancies. Works undertaken before obtaining Building Regulation (Passing of Plans) approval is at Client's own risk.