



APPLICATION SITE
EDGED IN RED

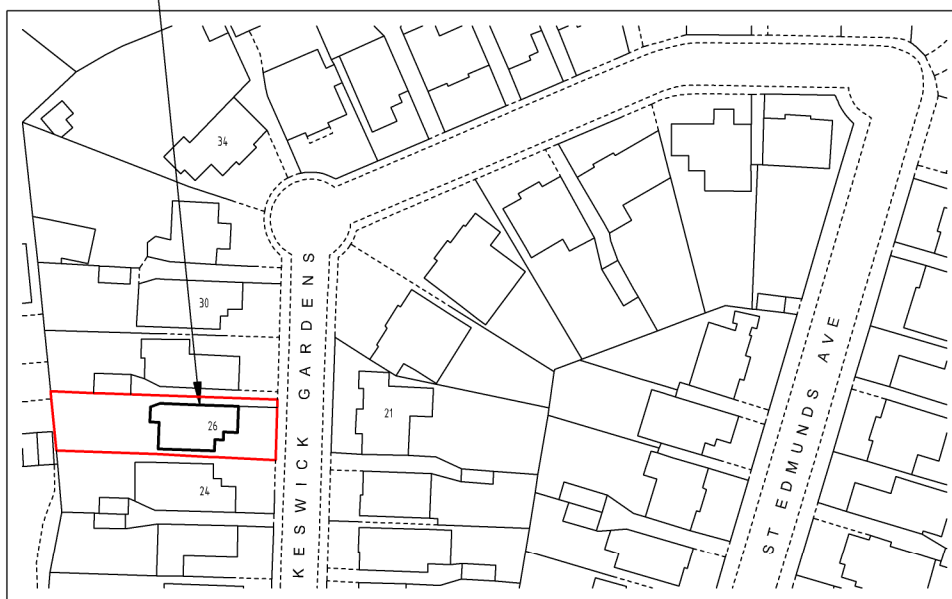

Ordnance Survey (c) Crown Copyright 2019. All rights reserved. Licence number 100053143

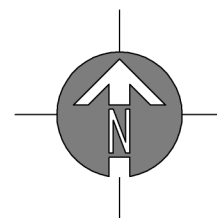

S I T E L O C A T I O N P L A N

S C A L E 1 : 1 2 5 0

© Copyright Dash House Group Ltd

drawing: SITE LOCATION PLAN	scale: 1 : 1250 A4	date: 03 / 06 / 20	
project: 26 KESWICK GARDENS RUISLIP HA4 7XN	drawing no: 43 / P / 2	drawn: SC/JD	
client: MR & MRS MARKS			