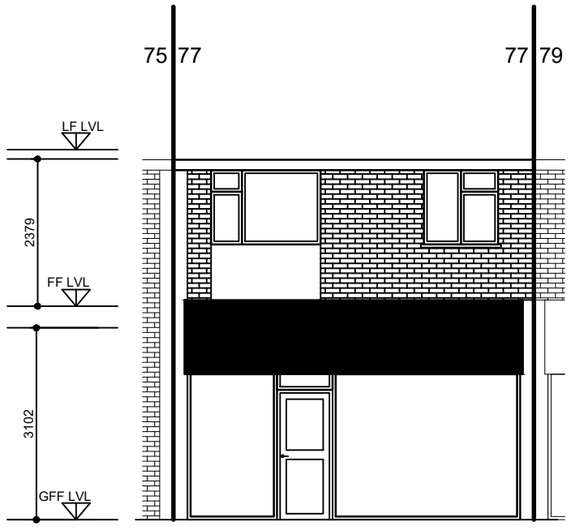

FRONT ELEVATION PROPOSED

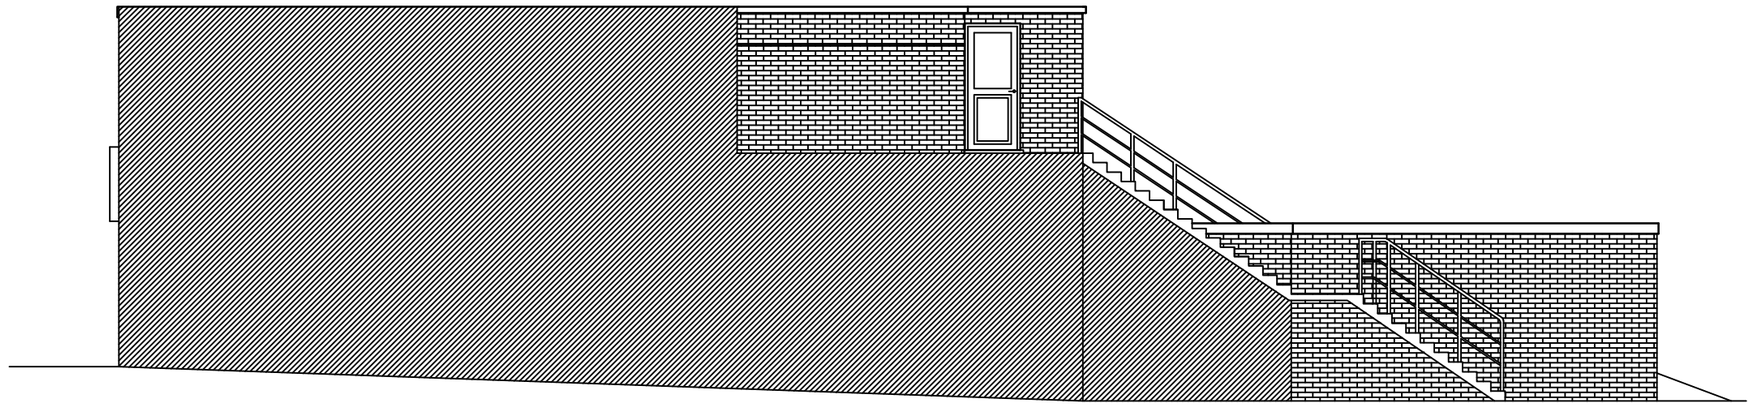

SIDE ELEVATION PROPOSED
(AS VIEWED FROM NO.79)

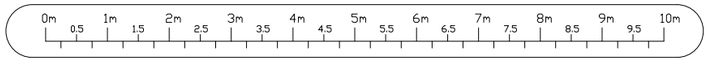

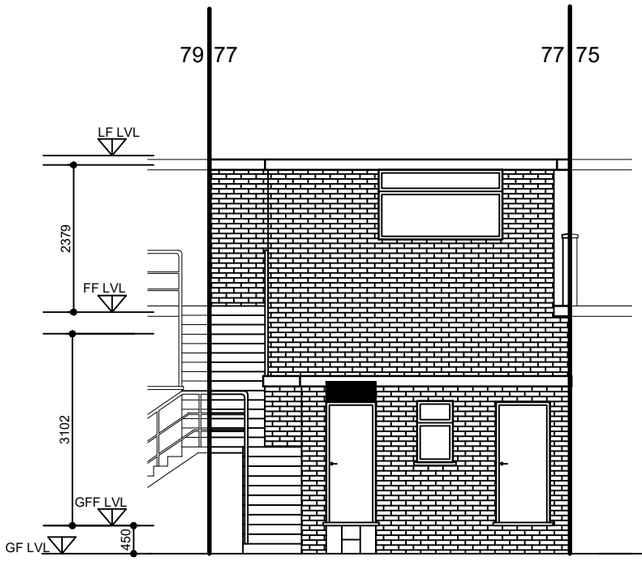

REAR ELEVATION PROPOSED

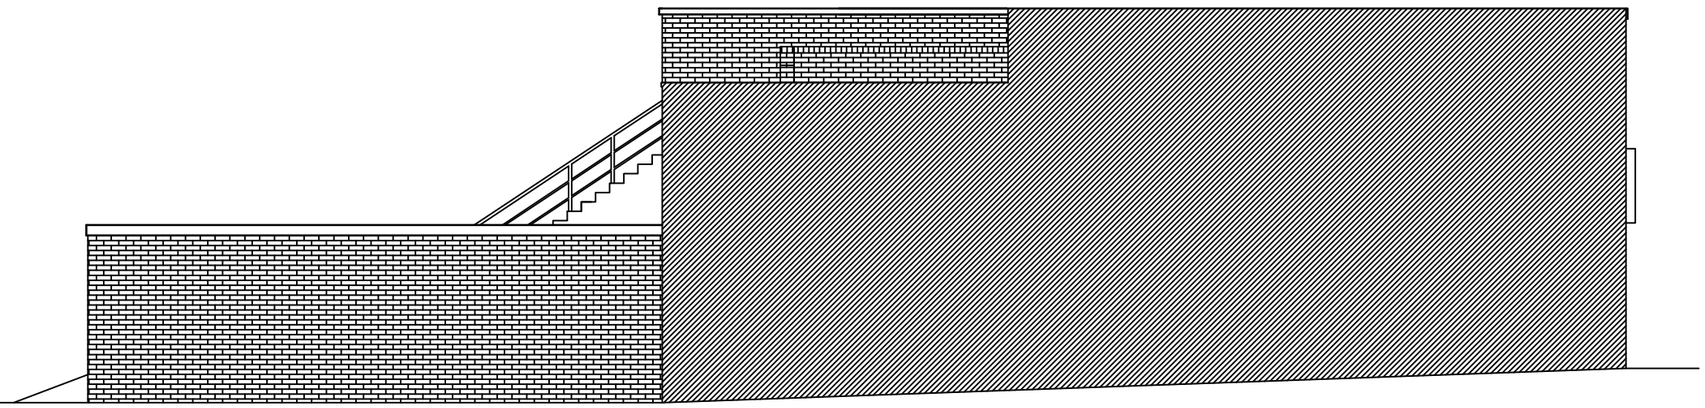

SIDE ELEVATION PROPOSED
(AS VIEWED FROM NO.75)

ICREATE ©
DESIGN LIMITED
Planning & Designing of All Types of Building Works
13 ROBB ROAD, STANMORE, HA7 3SQ
Tel: 07886759400 ; EM: ikreated@gmail.com

REV	DATES	COMMENTS
B	20.11.20	FOR NEW PLANNING APPLICATION
A	07.04.20	FOR PLANNING APPLICATION

CLIENT
MR. S MAKHIJANI
DENPURE DENTAL CARE AND IMPLANT CENTRE
77 SWAKELEYS ROAD
ICKENHAM
UB10 8DQ

PROJECT/TITLE
ALTERATIONS TO EXISTING FIRST FLOOR REAR EXTENSION, INSTALLING INTERNAL STAIRS AT GROUND FLOOR DENTAL SURGERY TO CONNECT TO FIRST FLOOR AND CHANGE OF USE OF FIRST FLOOR FLAT (USE CLASS C3) INTO DENTAL SURGERY (USE CLASS D1) .

SCALE: 1:100@A3

DRG NO : 77SWAKELEYSRD-004