




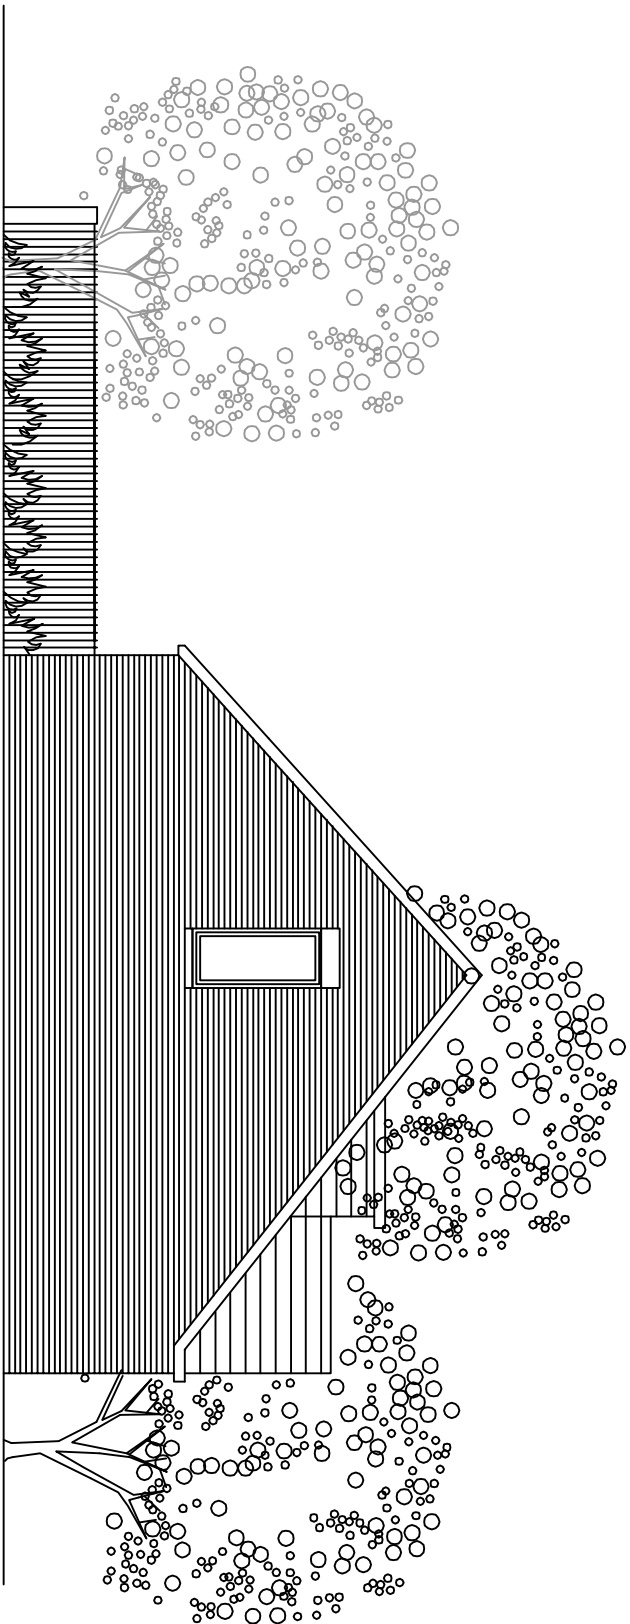


PROPOSED NORTH
ELEVATION

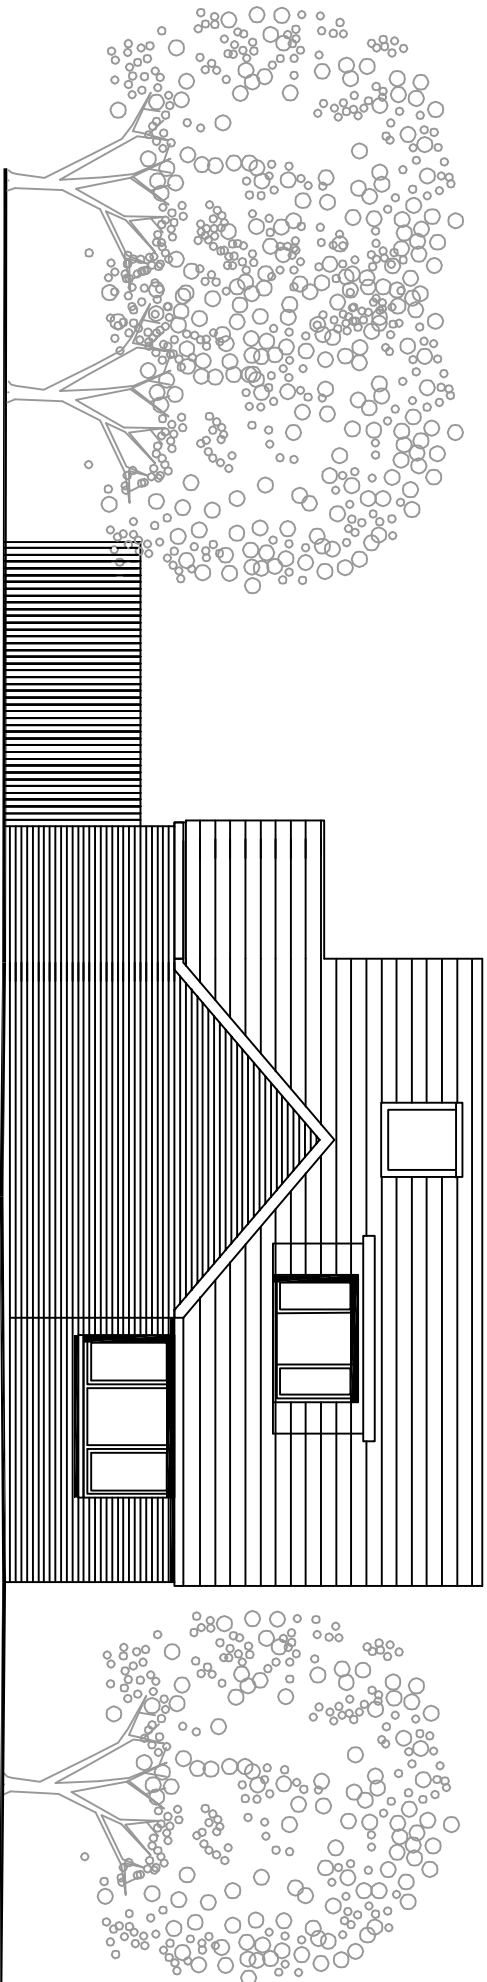


PROPOSED EAST
ELEVATION

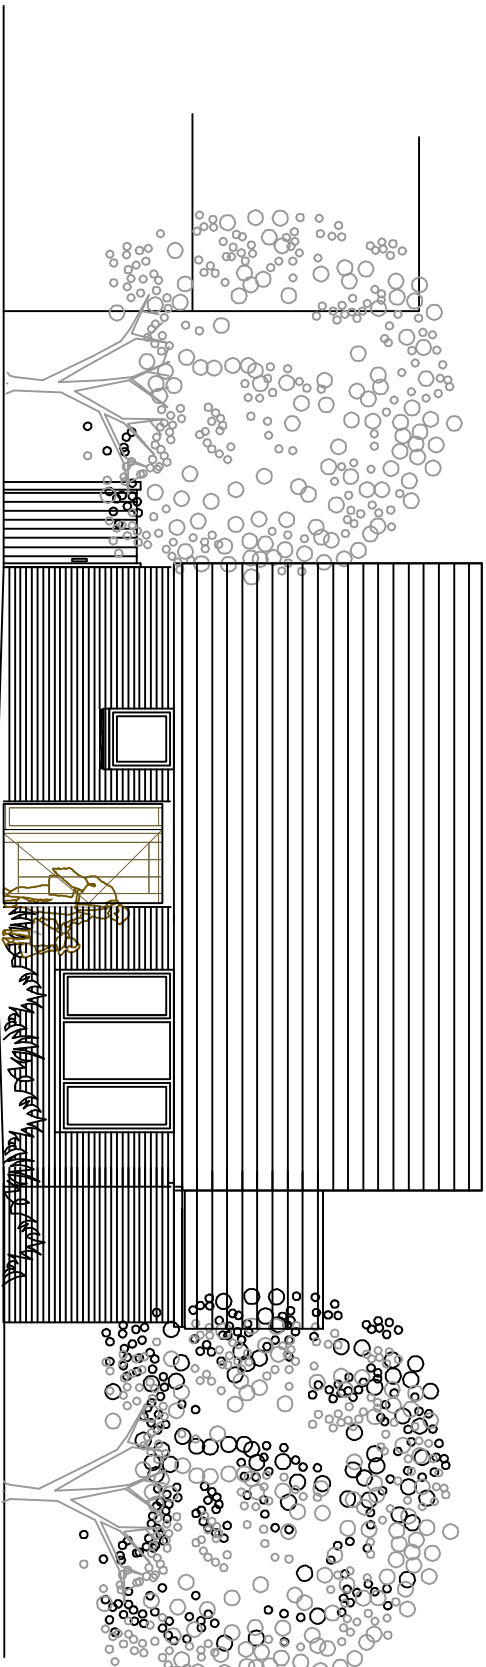

PROPOSED FRONT
ELEVATION

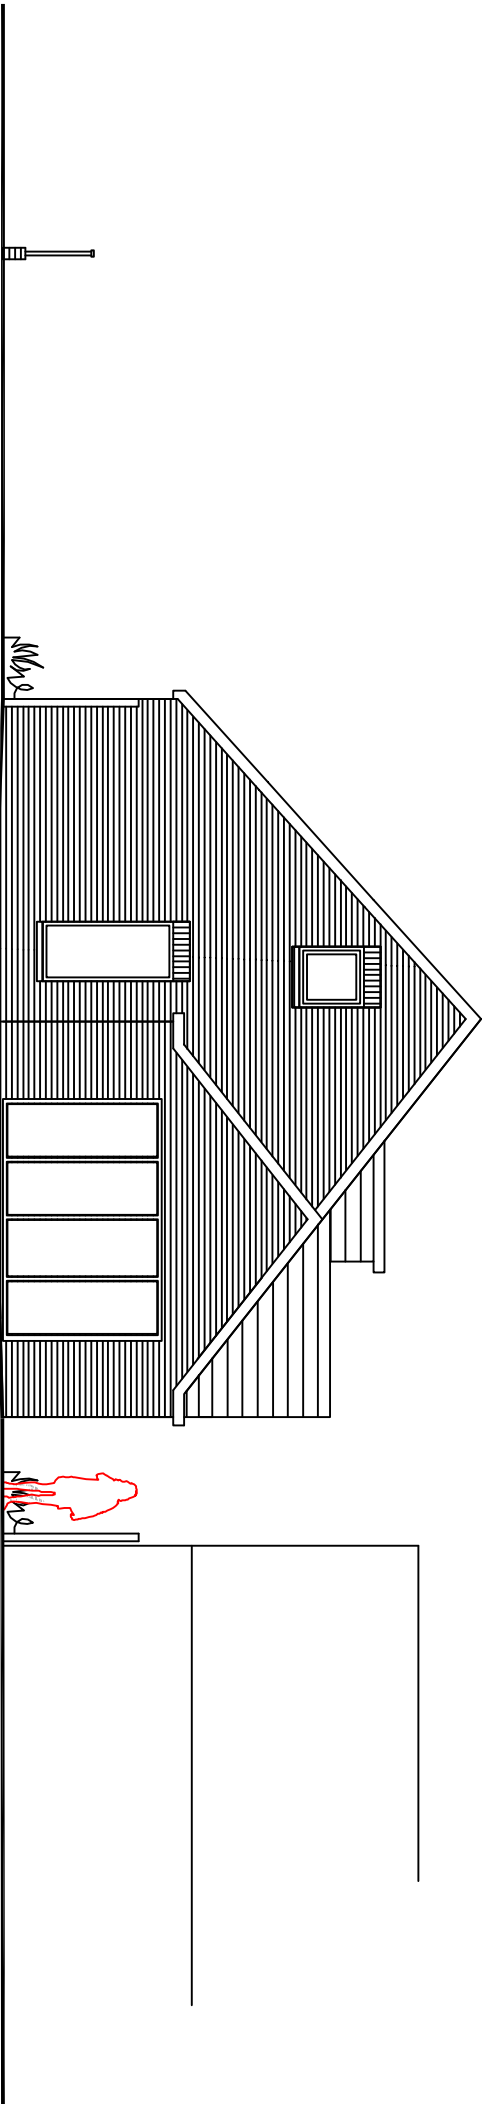

PROPOSED SOUTH
ELEVATION

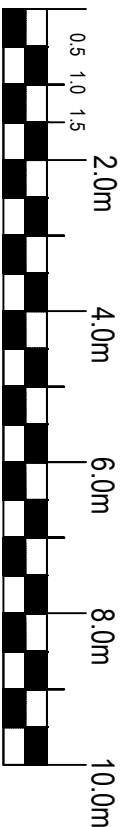

Scale Bar

Revision	Date	Description
m.j.d architecture REGISTERED FIRM		
2/A Alor Pauh, Subah Kuching, JEDS-001 Tel: 010 8371 3982 Fax: 010 837 42766		
Name: Mr. Haider Farooqi		
Site: GARAGE SITE ADJ 9 AND 10 FARACRE MALMESBURY CLOSE PINNER		
Title: Proposed Elevations		
Scale: 1:100	Date: Oct. 2021	
Drawn by: 1380.A2 PL03	Rev: B	

Notes:
Do not scale this drawing
Copyright of this drawing
belongs to MJD Architecture.
No copying is permitted
without the written consent
of the company.
Contractor to inform MJD Architecture
of any discrepancies found on this
drawing, attention must be paid for
any subsequent variations.
No responsibility is accepted by
MJD Architecture for any inaccuracies
arising from unintentional mistakes
on this drawing.
MJD Architecture accepts no responsibility
for the structural integrity or stability of the building.
Please refer to structural engineer's drawings
and calculations for all structural design.