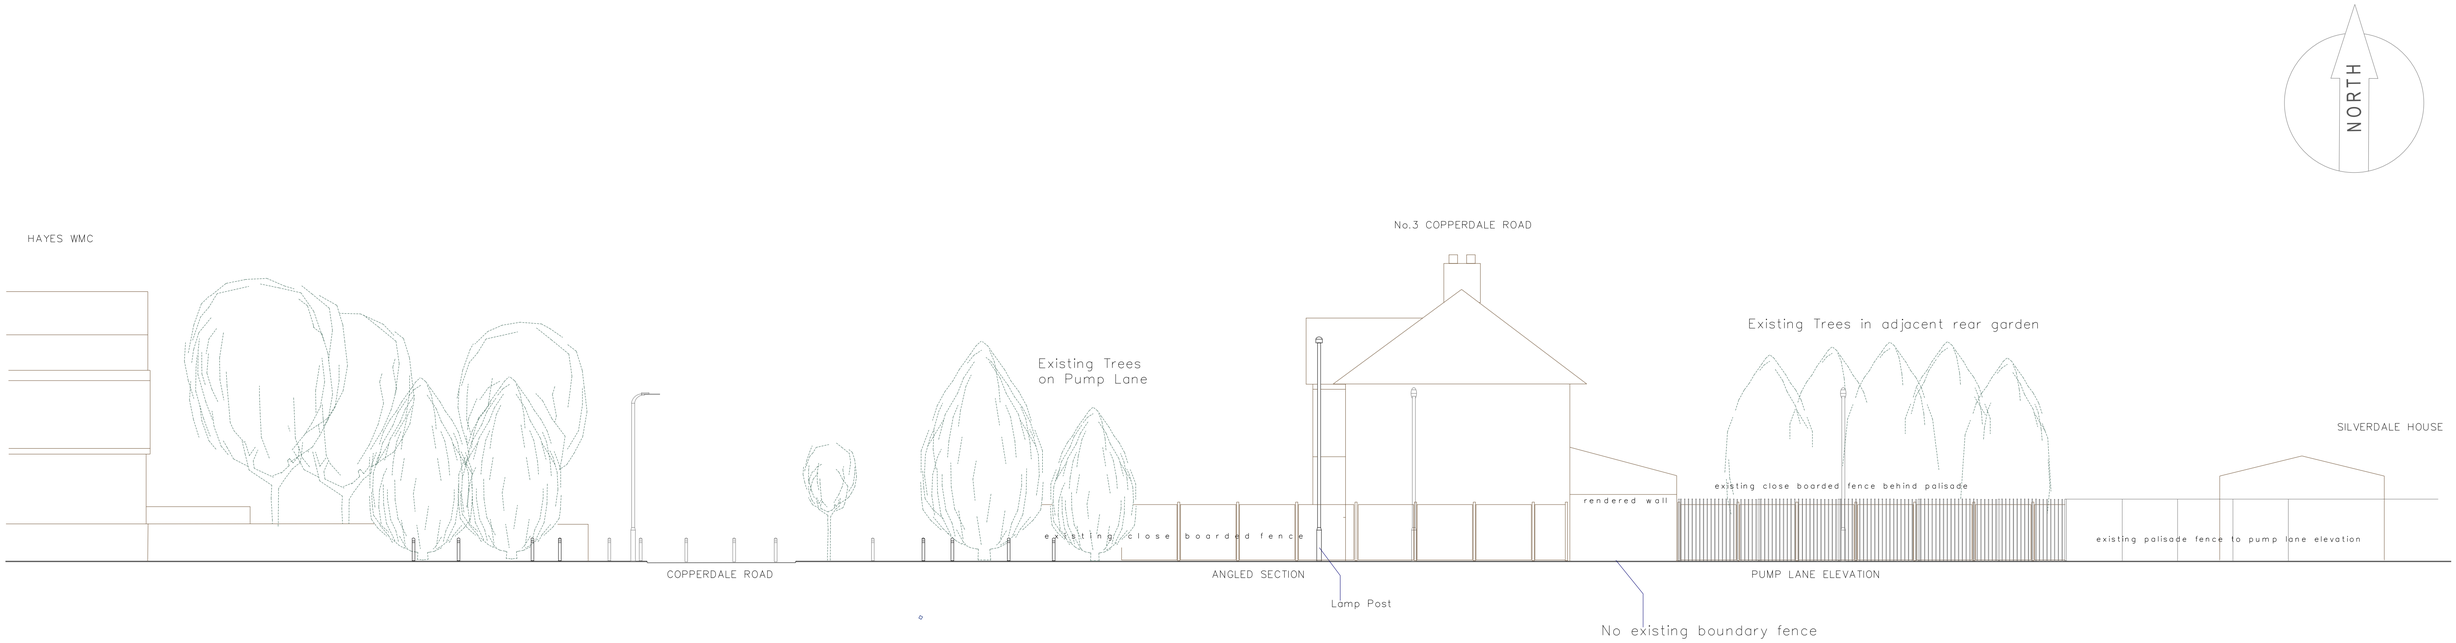

EXISTING SOUTH ELEVATION (PUMP LANE) - 1:100 @ A1

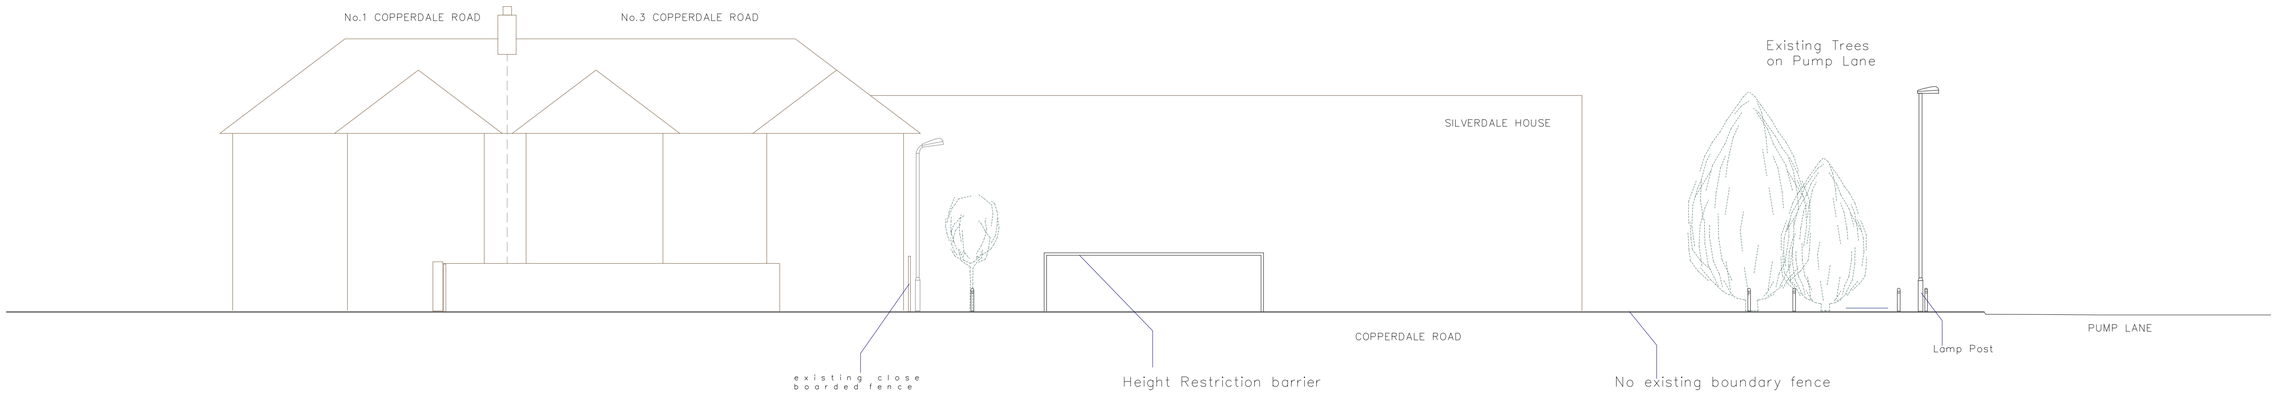

EXISTING WEST ELEVATION (COPPERDALE ROAD) - 1:100 @ A1

0m 5m 10m 15m 20m

Rev	Description	Date	By	Chck'd

JLL
Real value in a changing world

4 Longwalk
Stockley Park
Uxbridge
Middlesex UB11 1FE

T +44 (0)20 8759 4141
F +44 (0)20 8897 4731

www.joneslanglasalle.com

Client .

Project Pump Lane
Argent Centre
Hayes
UB3 3BS

Description EXISTING ELEVATIONS

Scale 1:100@A1

Date 15.04.20

By PJ

Checked

Job

Drg Pump LA. 02

rev

THIS DRAWING IS PROTECTED BY COPYRIGHT. IT MAY NOT BE REPRODUCED IN ANY FORM OR BY ANY MEANS FOR ANY PURPOSE, WITHOUT GAINING PRIOR WRITTEN PERMISSION FROM JONES LANG LASALLE