


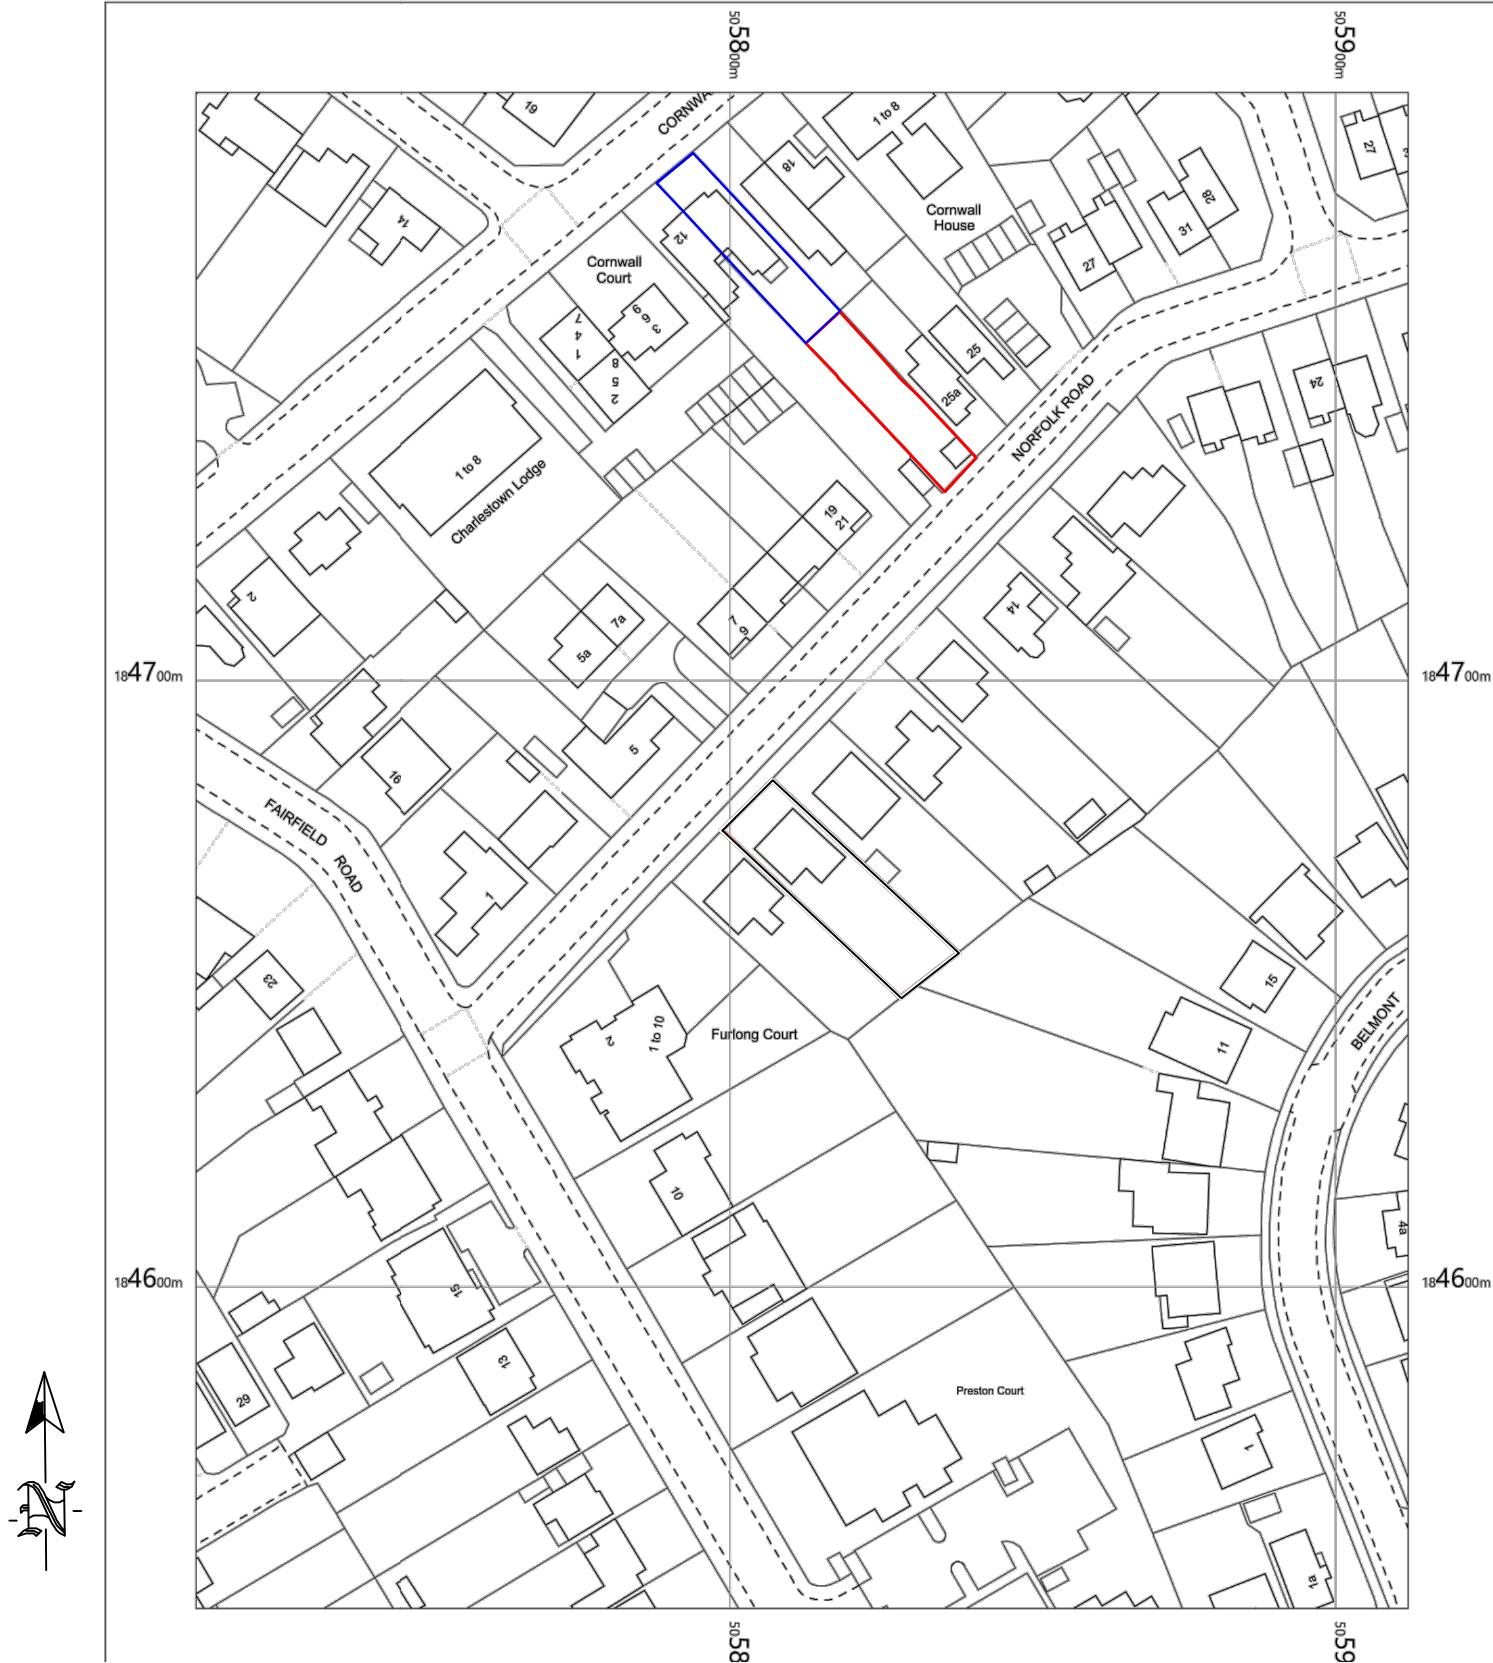

LOCATION PLAN

ADDRESS

SCALE 1:1250

LAND ADJACENT TO
25A NORFOLK ROAD,
UXBRIDGE,
UB8 1BL