



PROPOSED GROUND FLOOR PLAN
1:50

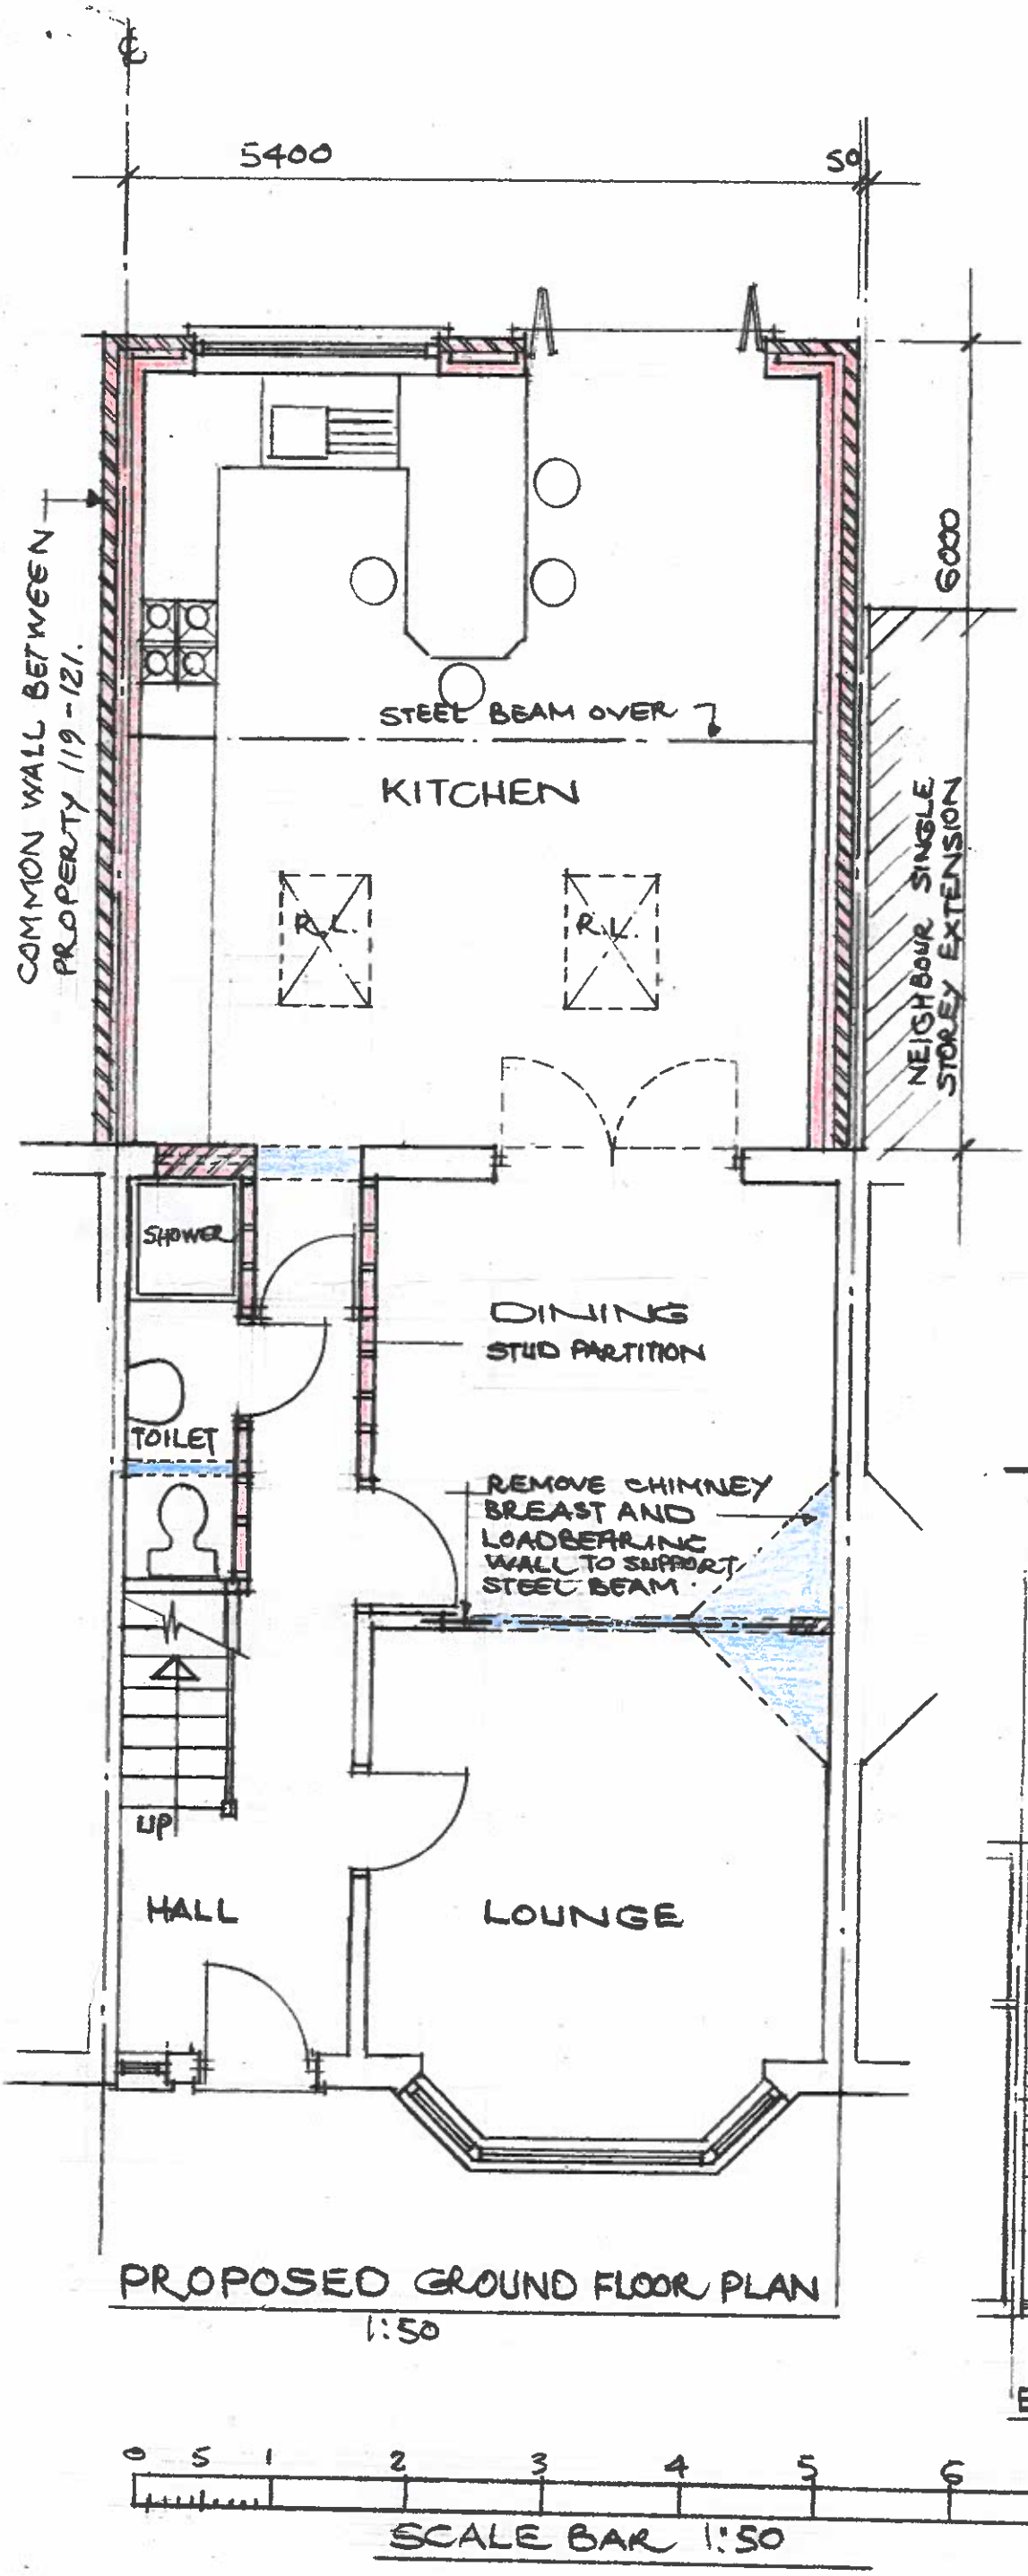


EXISTING GROUND FLOOR PLAN
1:100

SCALE BAR 1:50

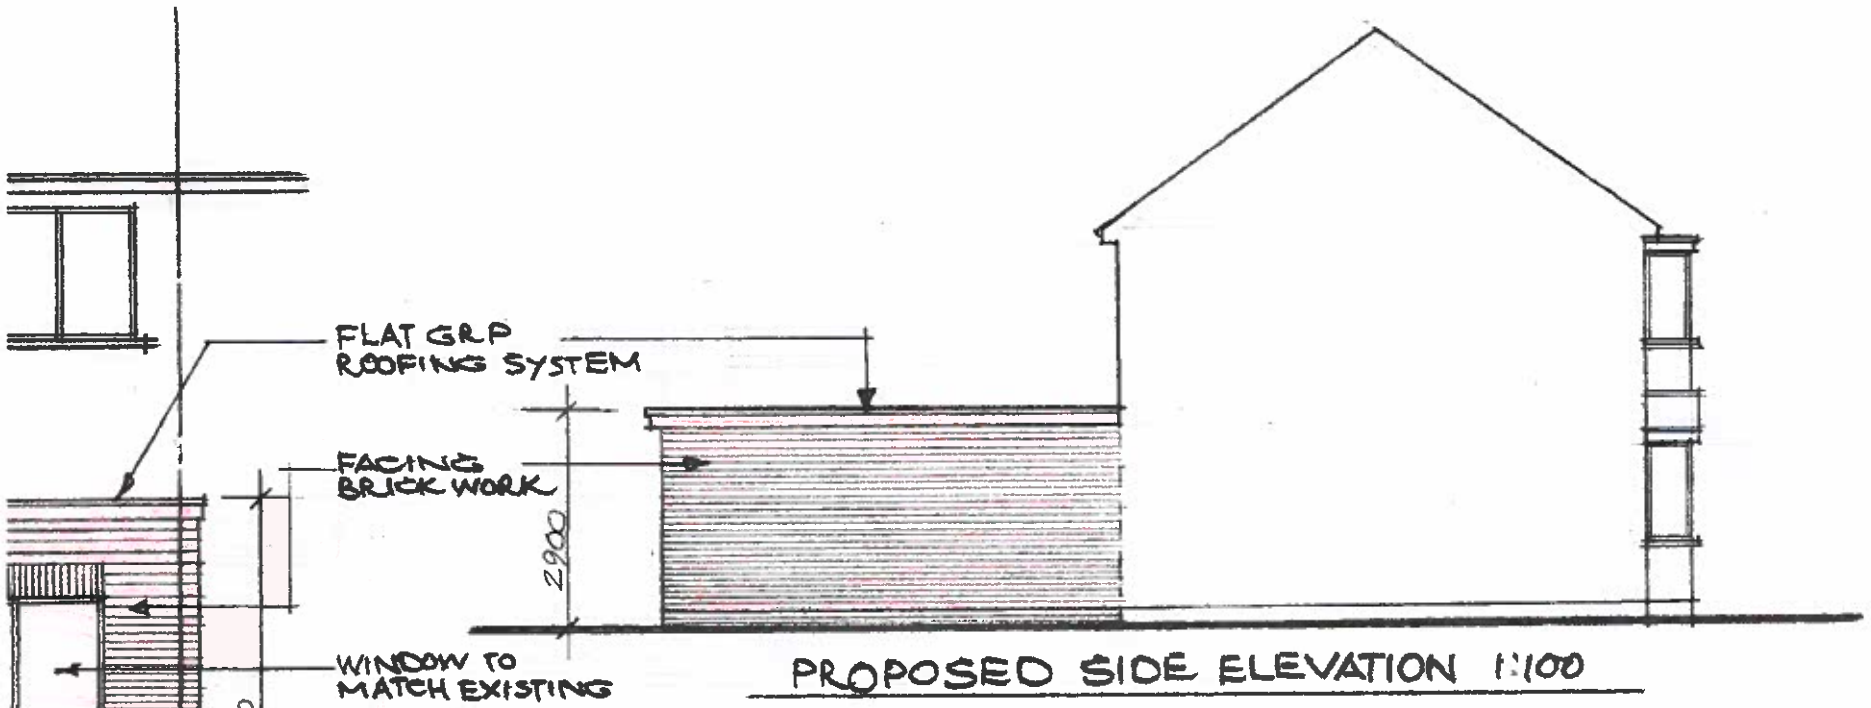


PROPOSED SIDE ELEVATION 1:100


1:50

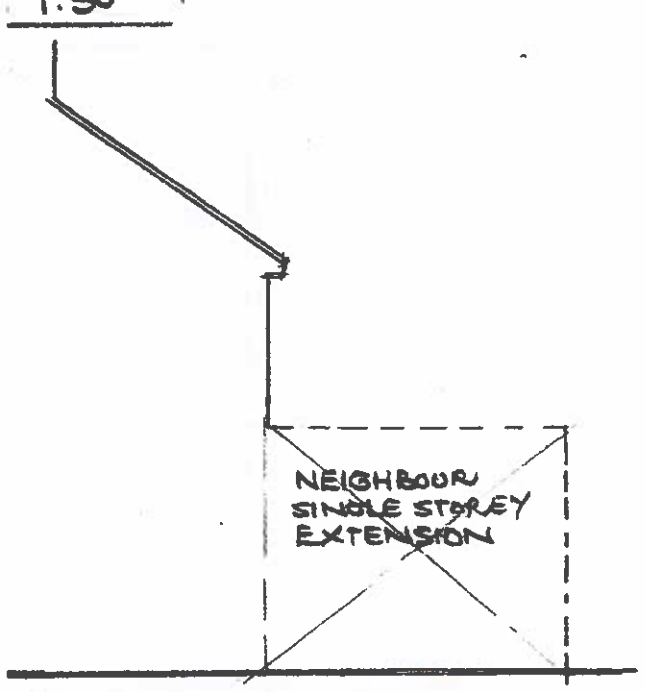


/ATION 1:100

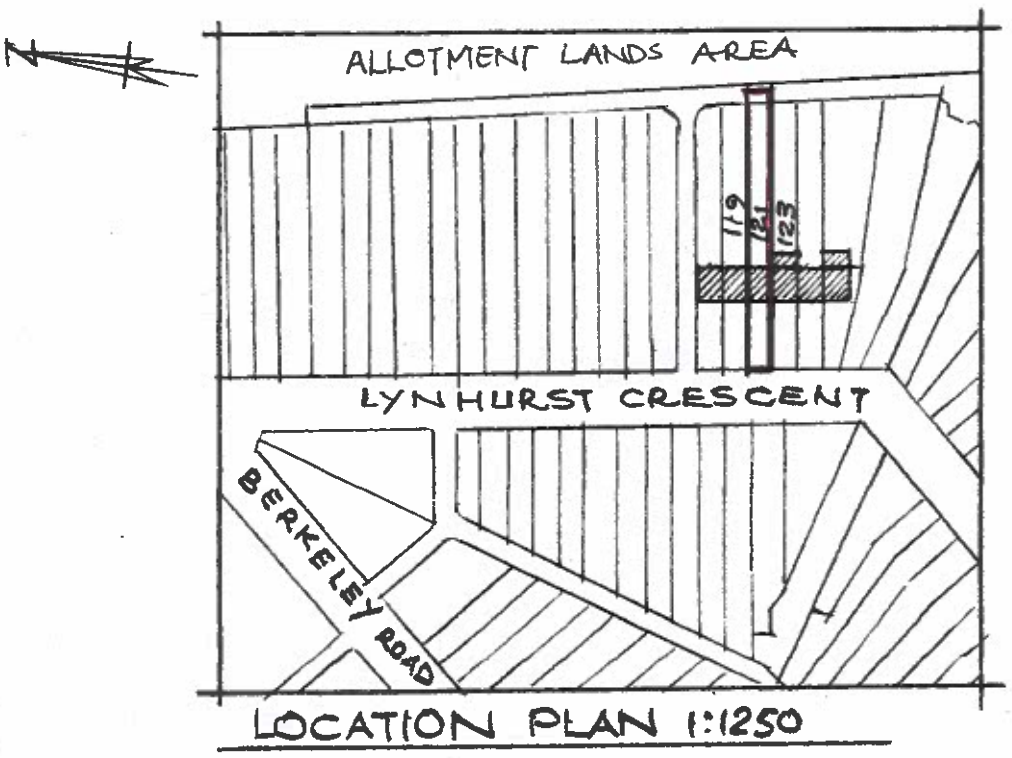

LOCATION PLAN 1:1250

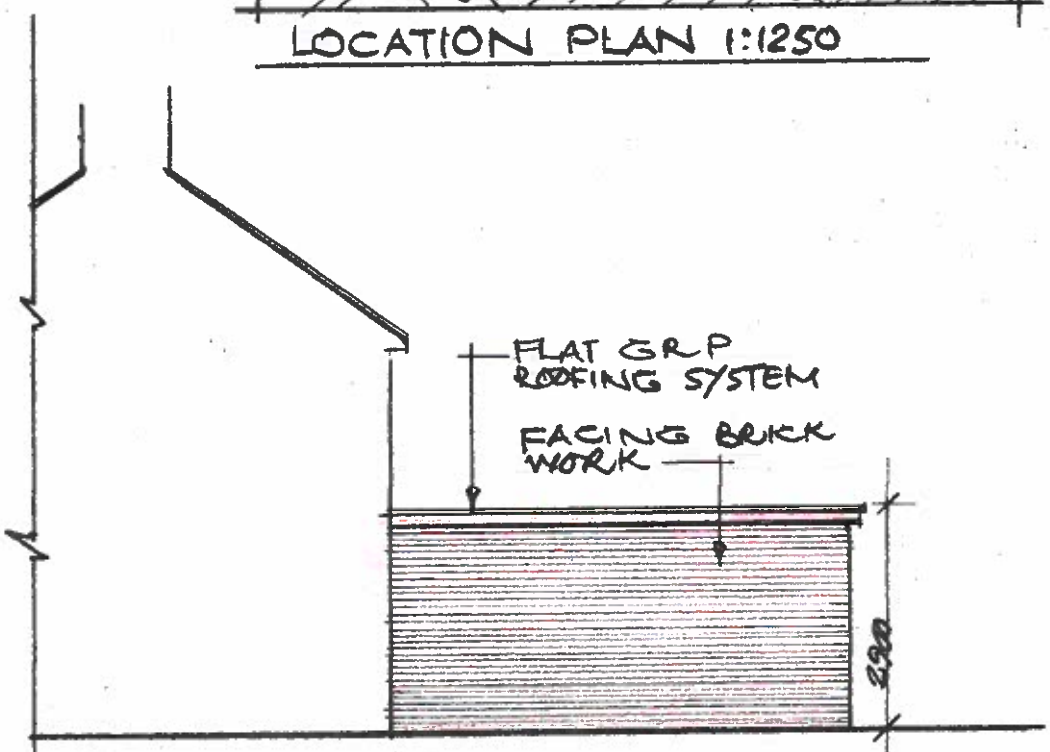

PROPOSED SIDE ELEVATION 1:100

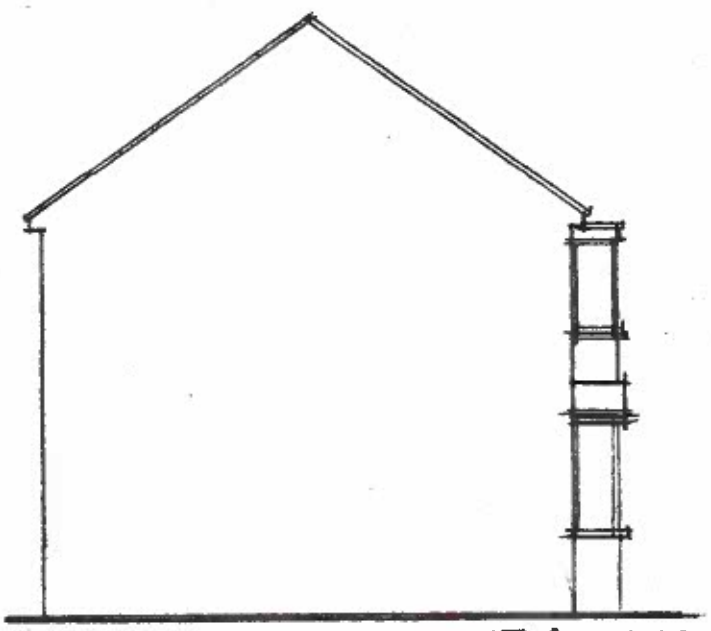

EXISTING SIDE ELEVATION 1:100

0 1 2 3 4 5 6 7 8 9 10

SCALE BAR 1:100

ENT
00

PROPOSED SINGLE STOREY REAR EXTENSION 121 LYNHURST CRESCENT, UXBRIDGE UB10 9EQ

DRAWN		S.S & PARTNERS ARCHITECTURAL CONSULTANTS 48 CORNWALL ROAD HARROW MIDDX HA1 4NE 07958 383432 020 8248 4347
DATE	MARCH 2020	
SCALE	1:50, 1:100	
DRG.NO. 813/2020/1		