37 Fray's Waye, Uxbridge UB8 2QU



LOCATION PLAN
1:1250

0 Scale 1:1250 50m 100m

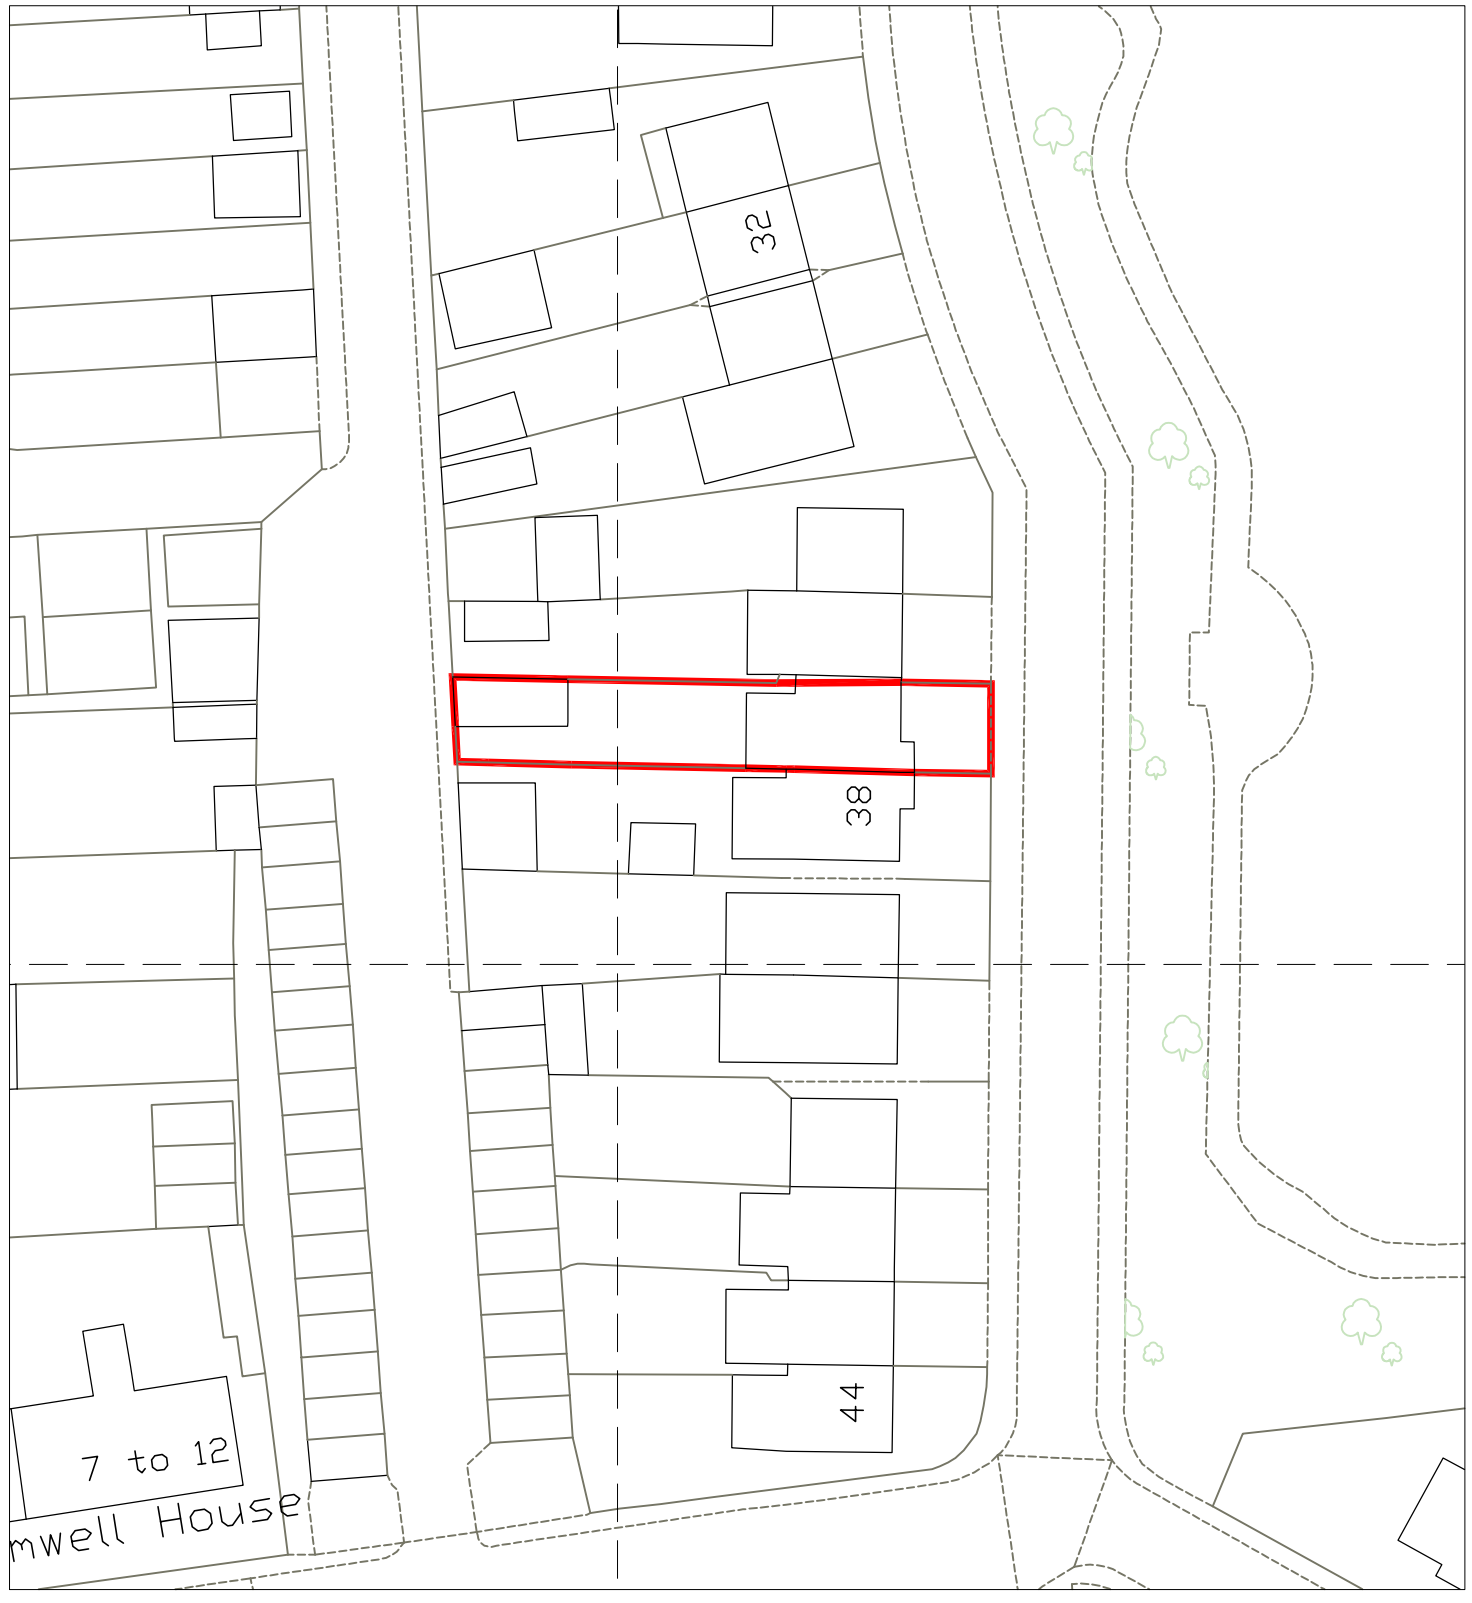

BLOCK PLAN
1:500

0 Scale 1:500 50m

March 2020

KNM Designs

Location & Block Plans S-01