37 Fray's Waye, Uxbridge UB8 2QU

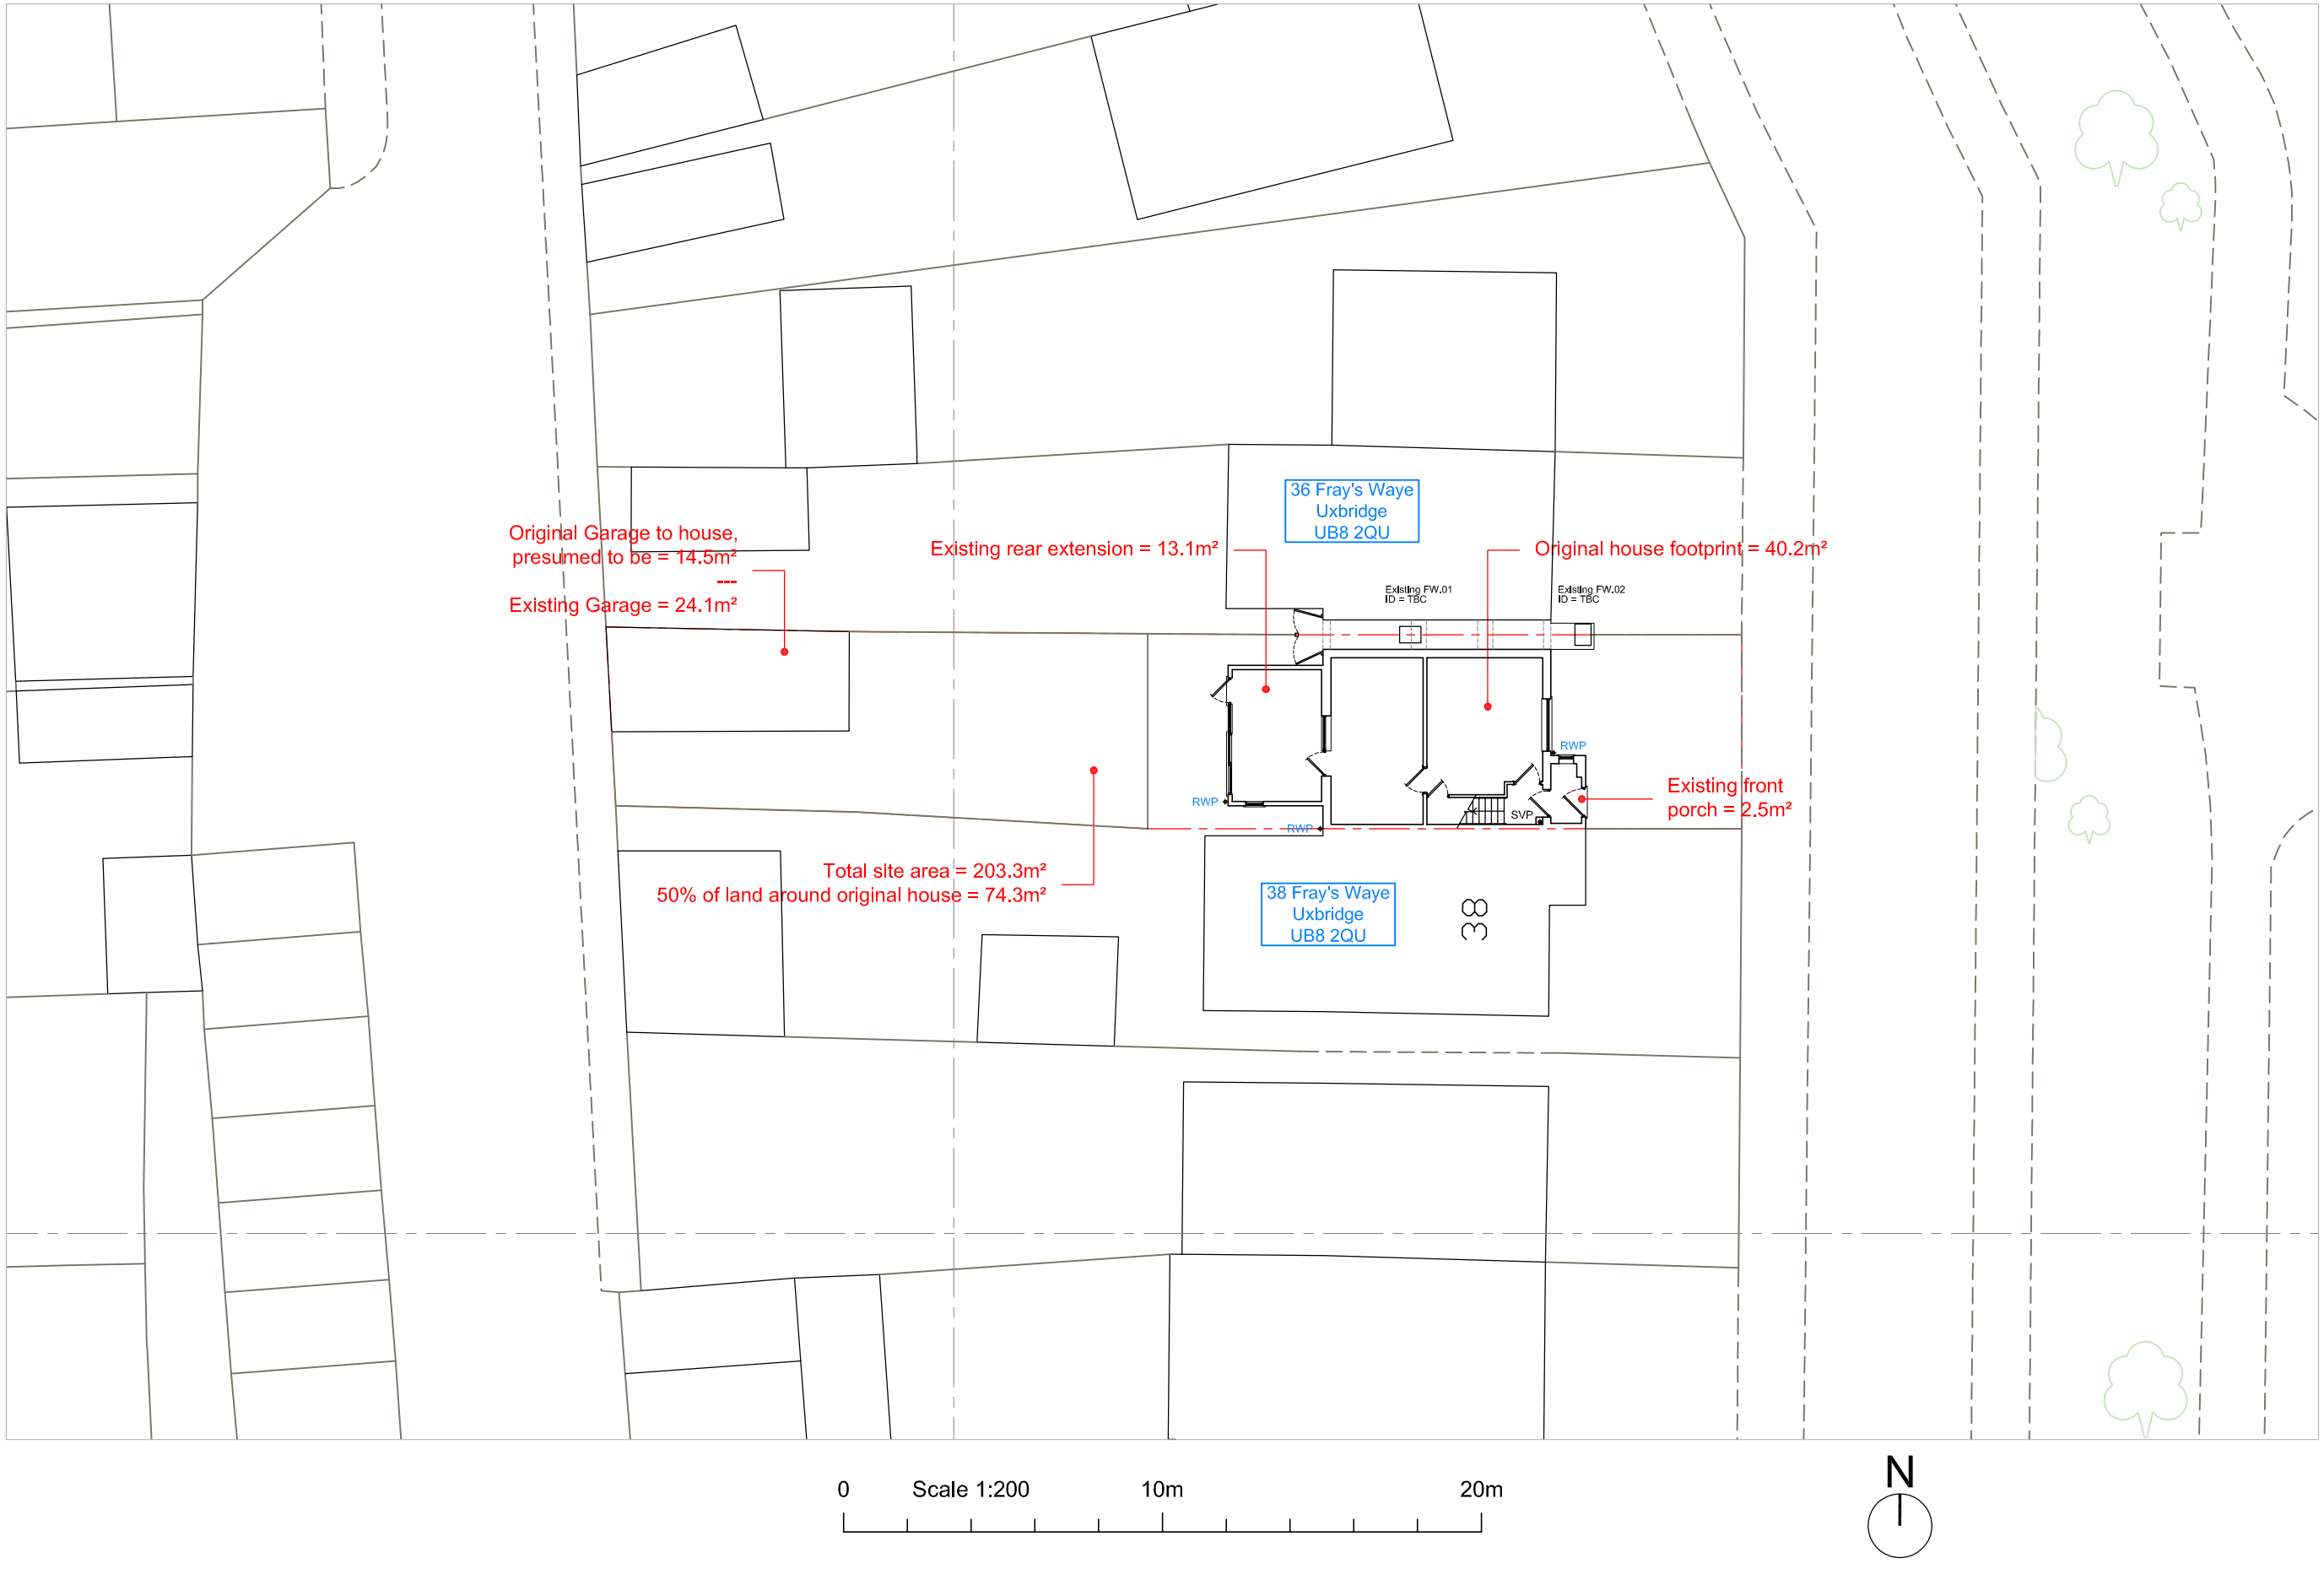

KNM Designs

March 2020

Existing Site Plan S-02