37 Fray's Waye, Uxbridge UB8 2QU

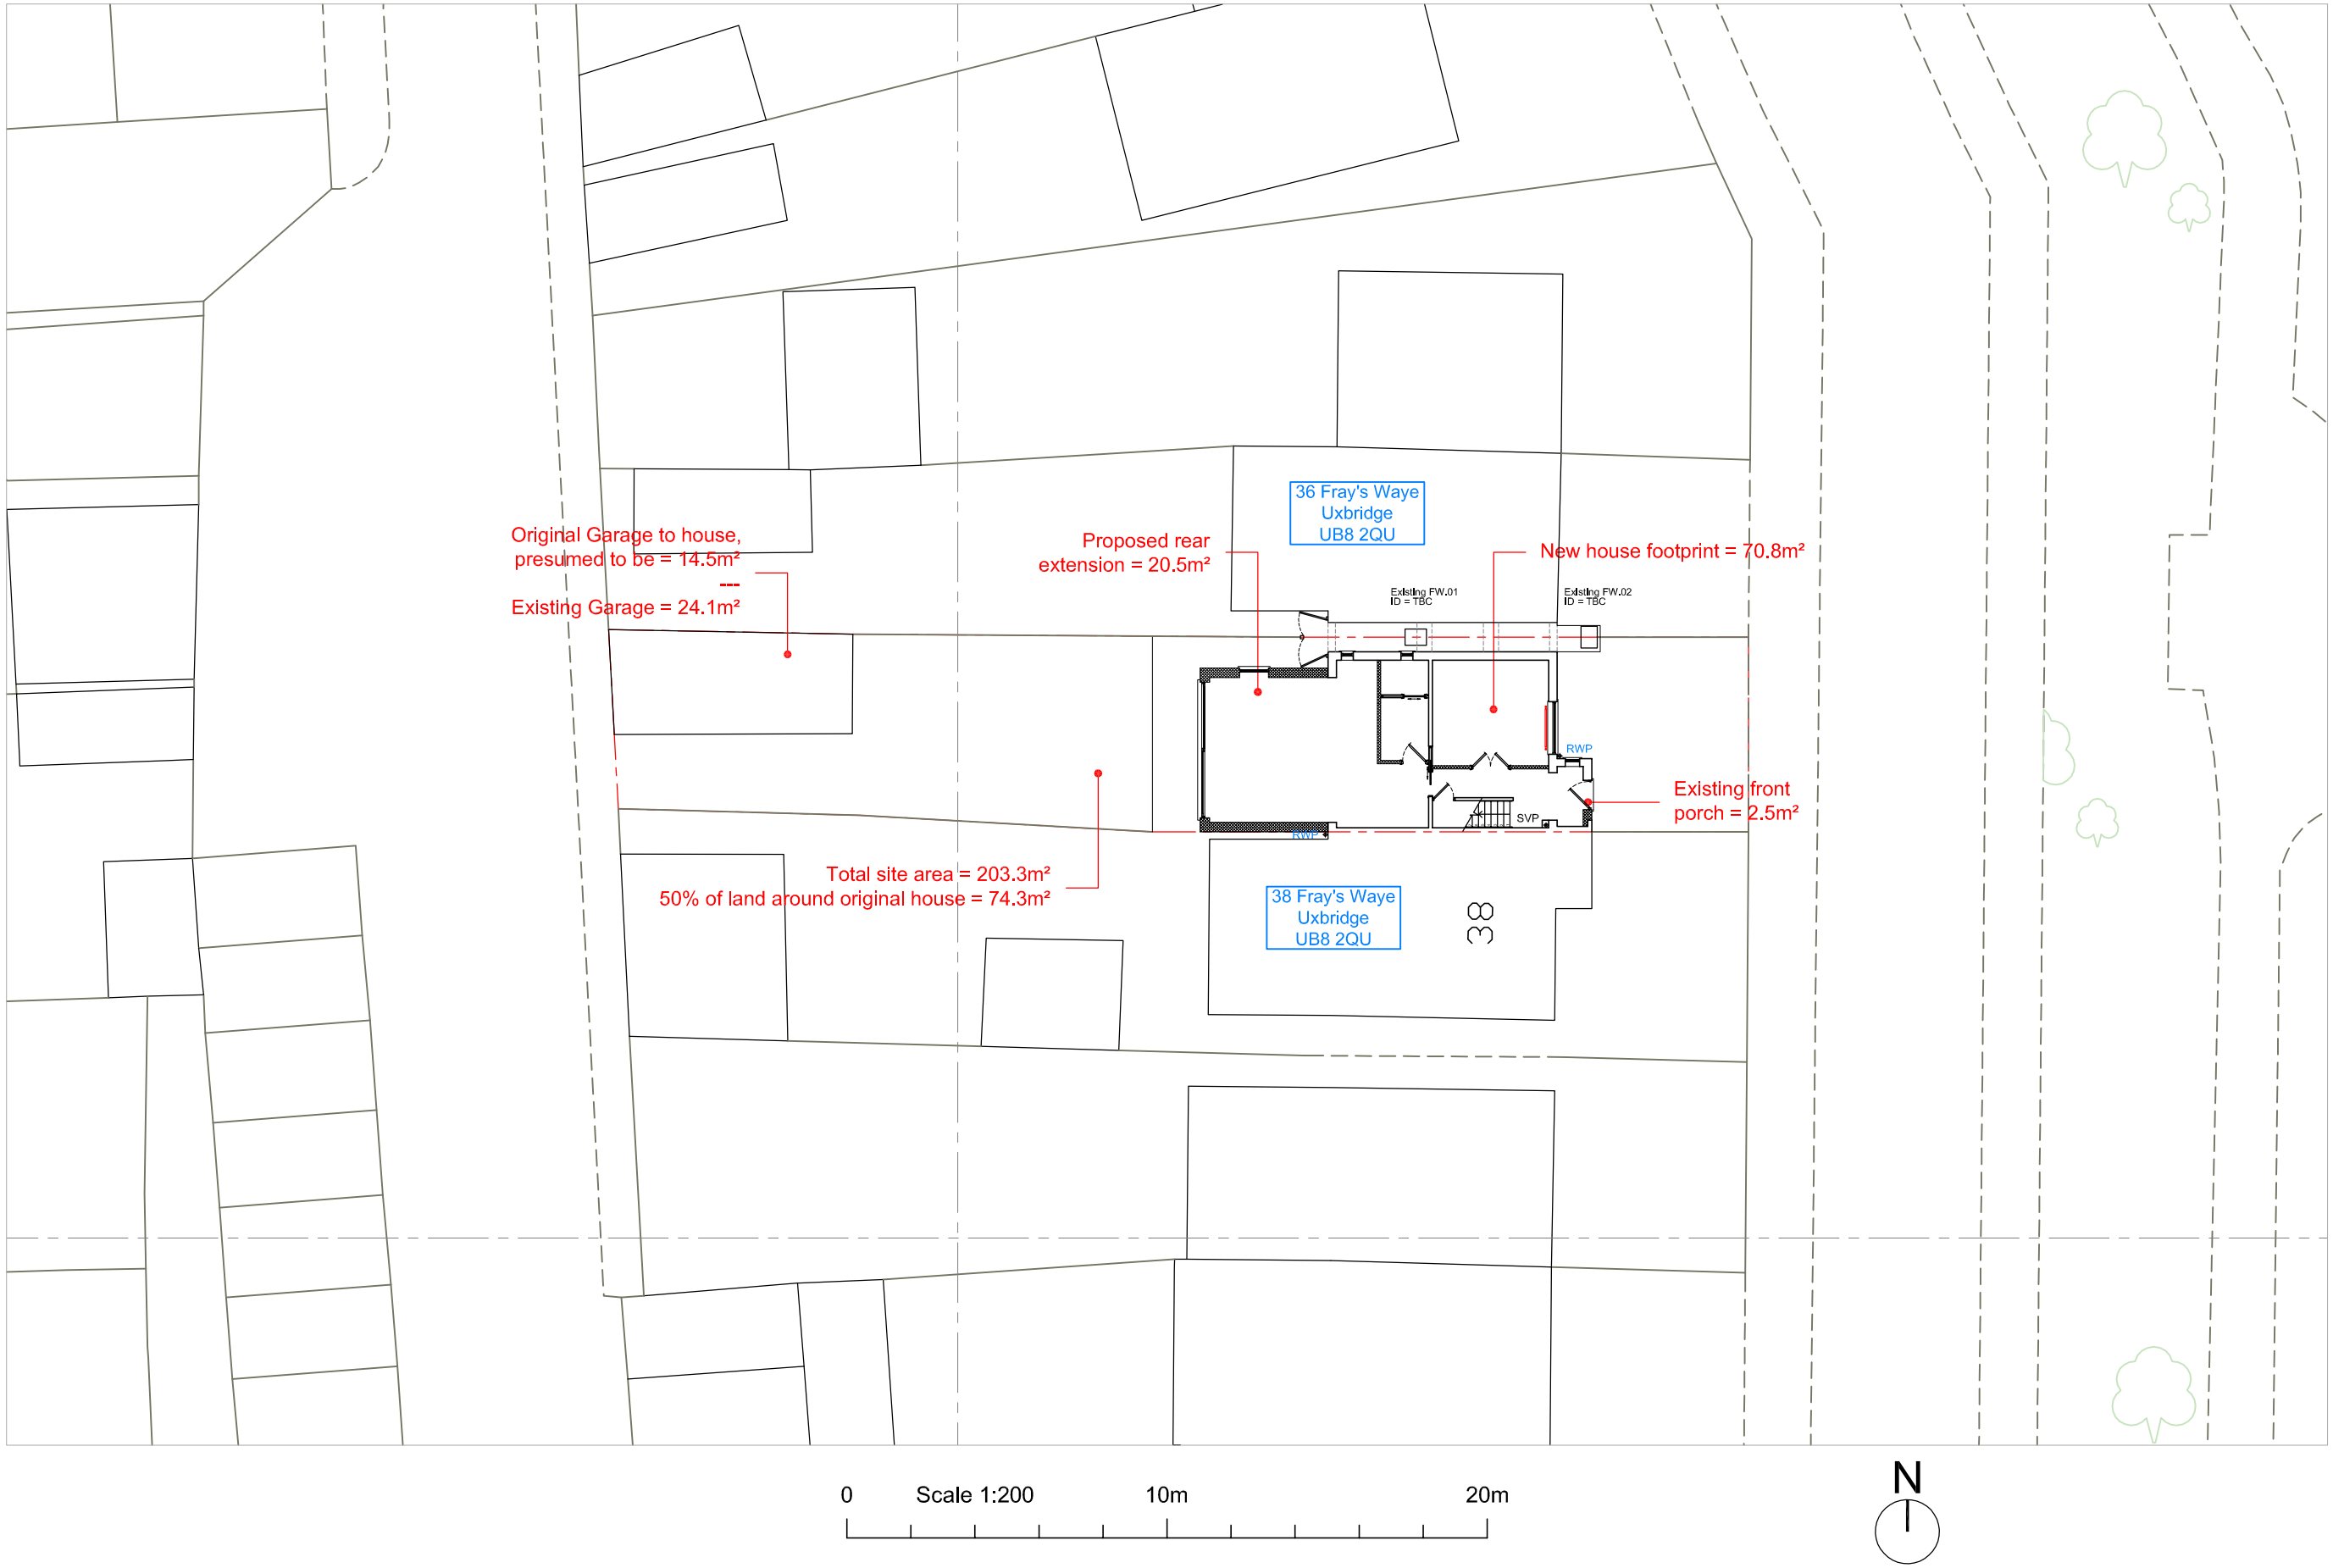

Rear Extension & Internal Alterations

April 2020

KNM Designs

Proposed Site Plan PAP-01_A