37 Fray's Waye, Uxbridge UB8 2QU

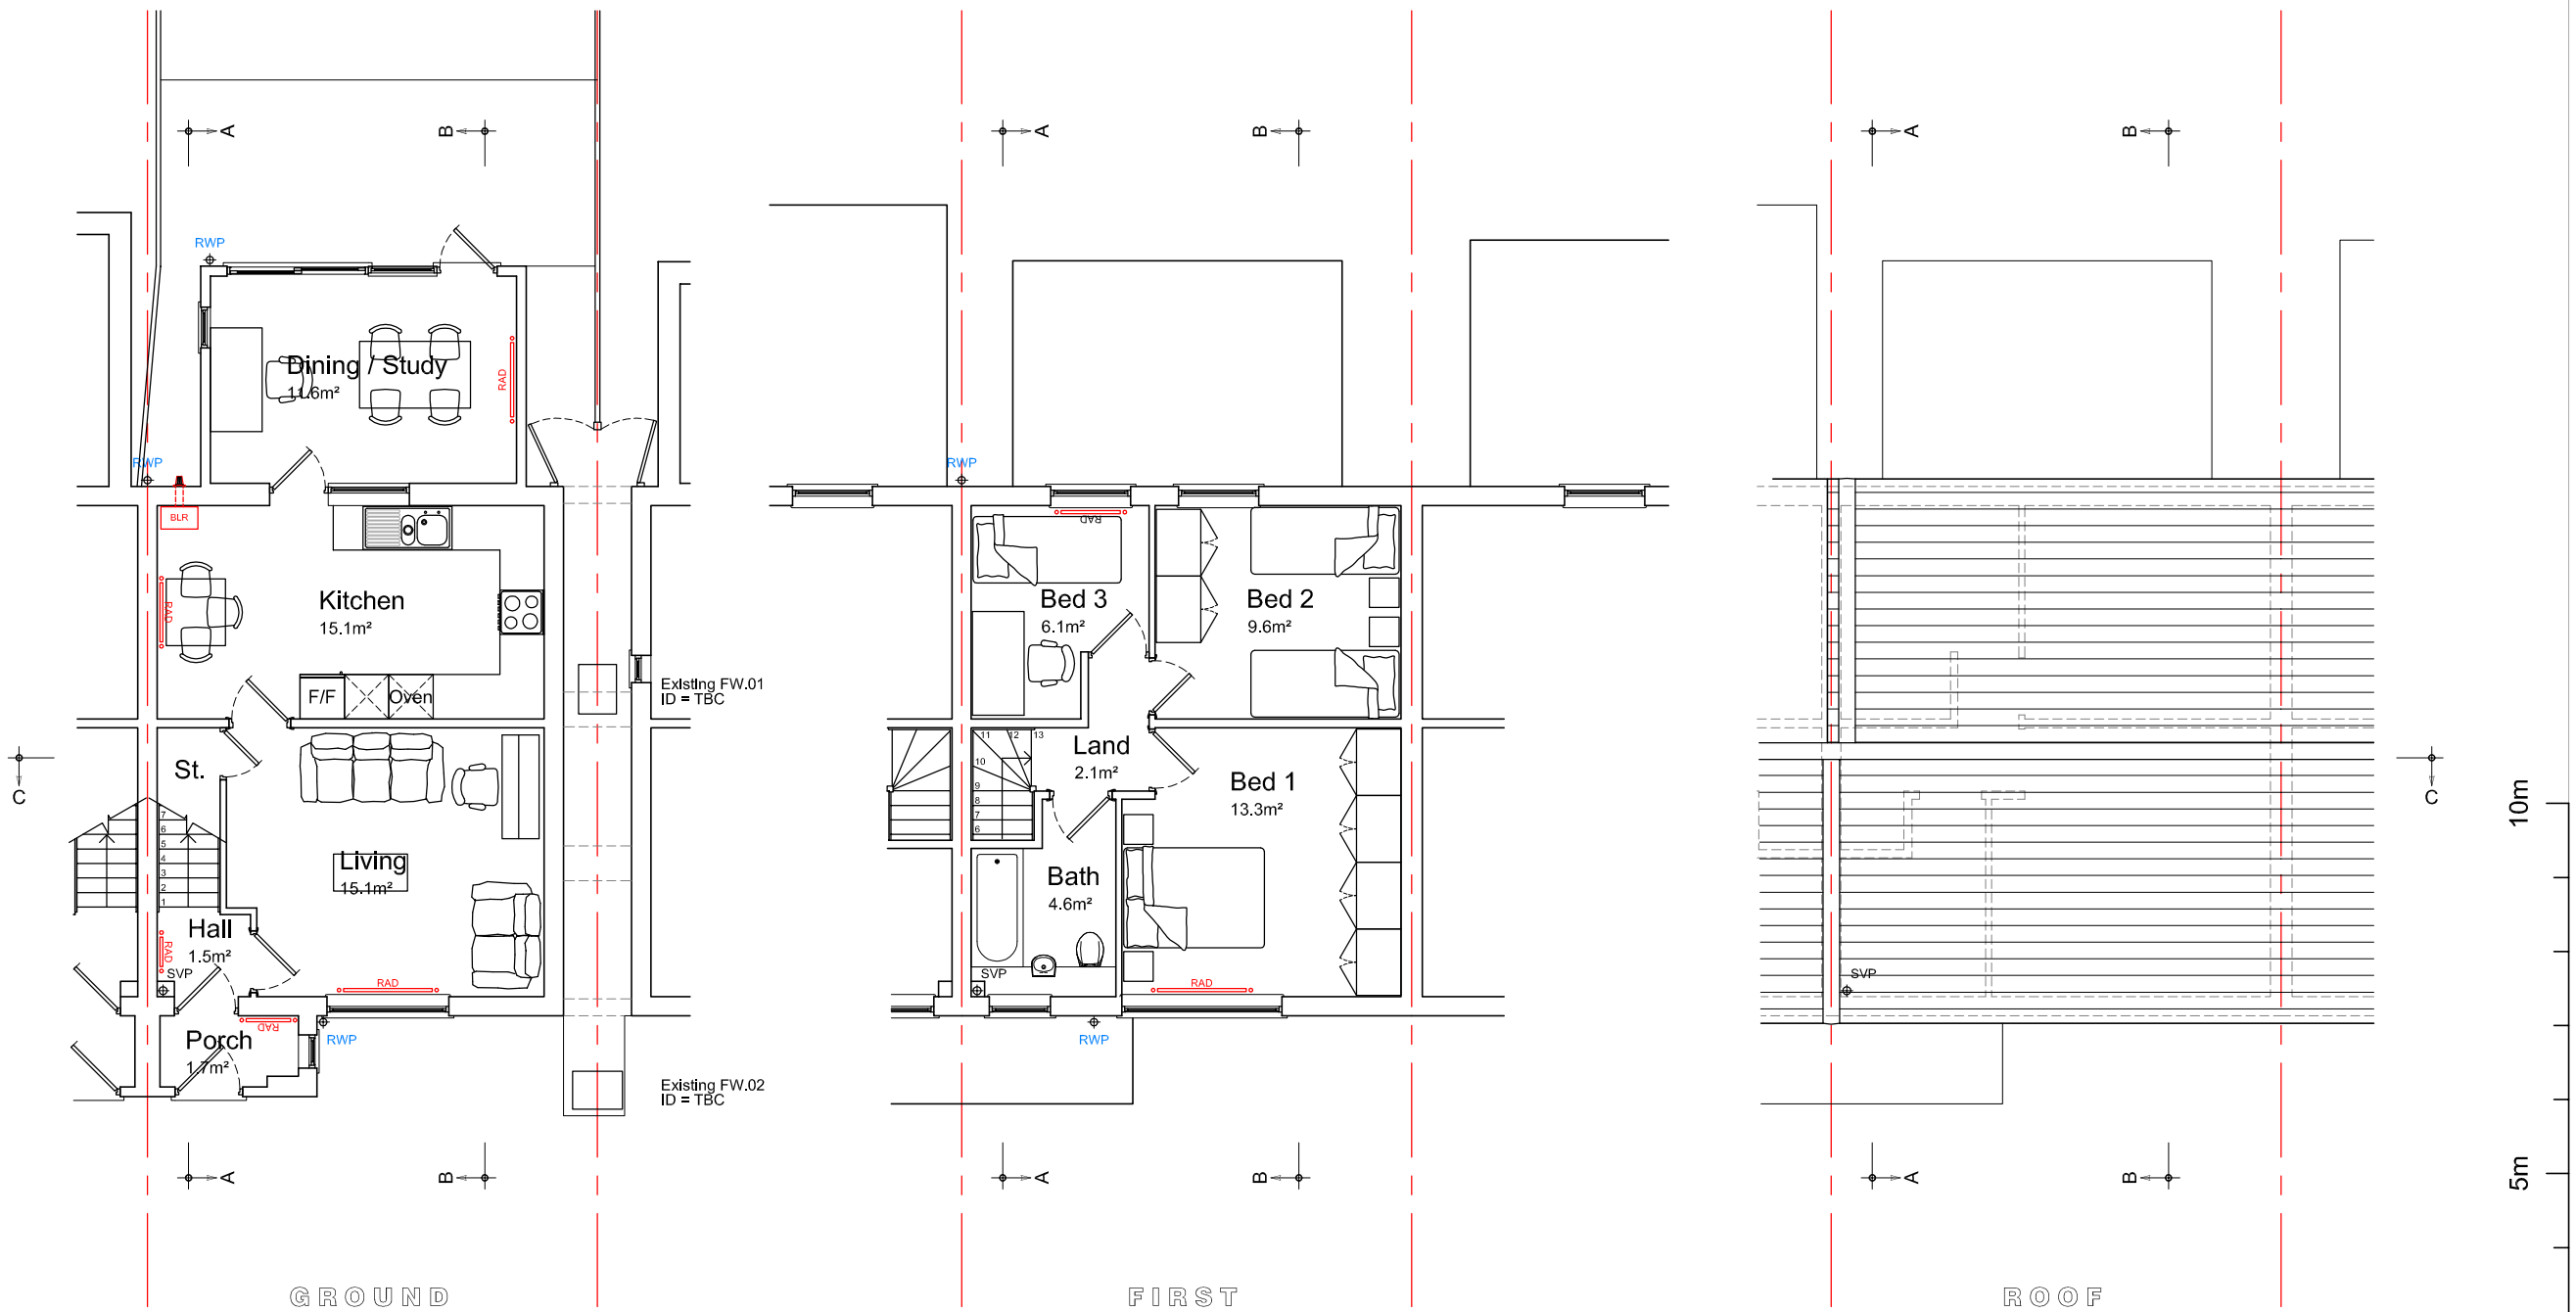

March 2020

KNM Designs

Existing Floor Plans S-03