


37 Fray's Way, Uxbridge UB8 2QU

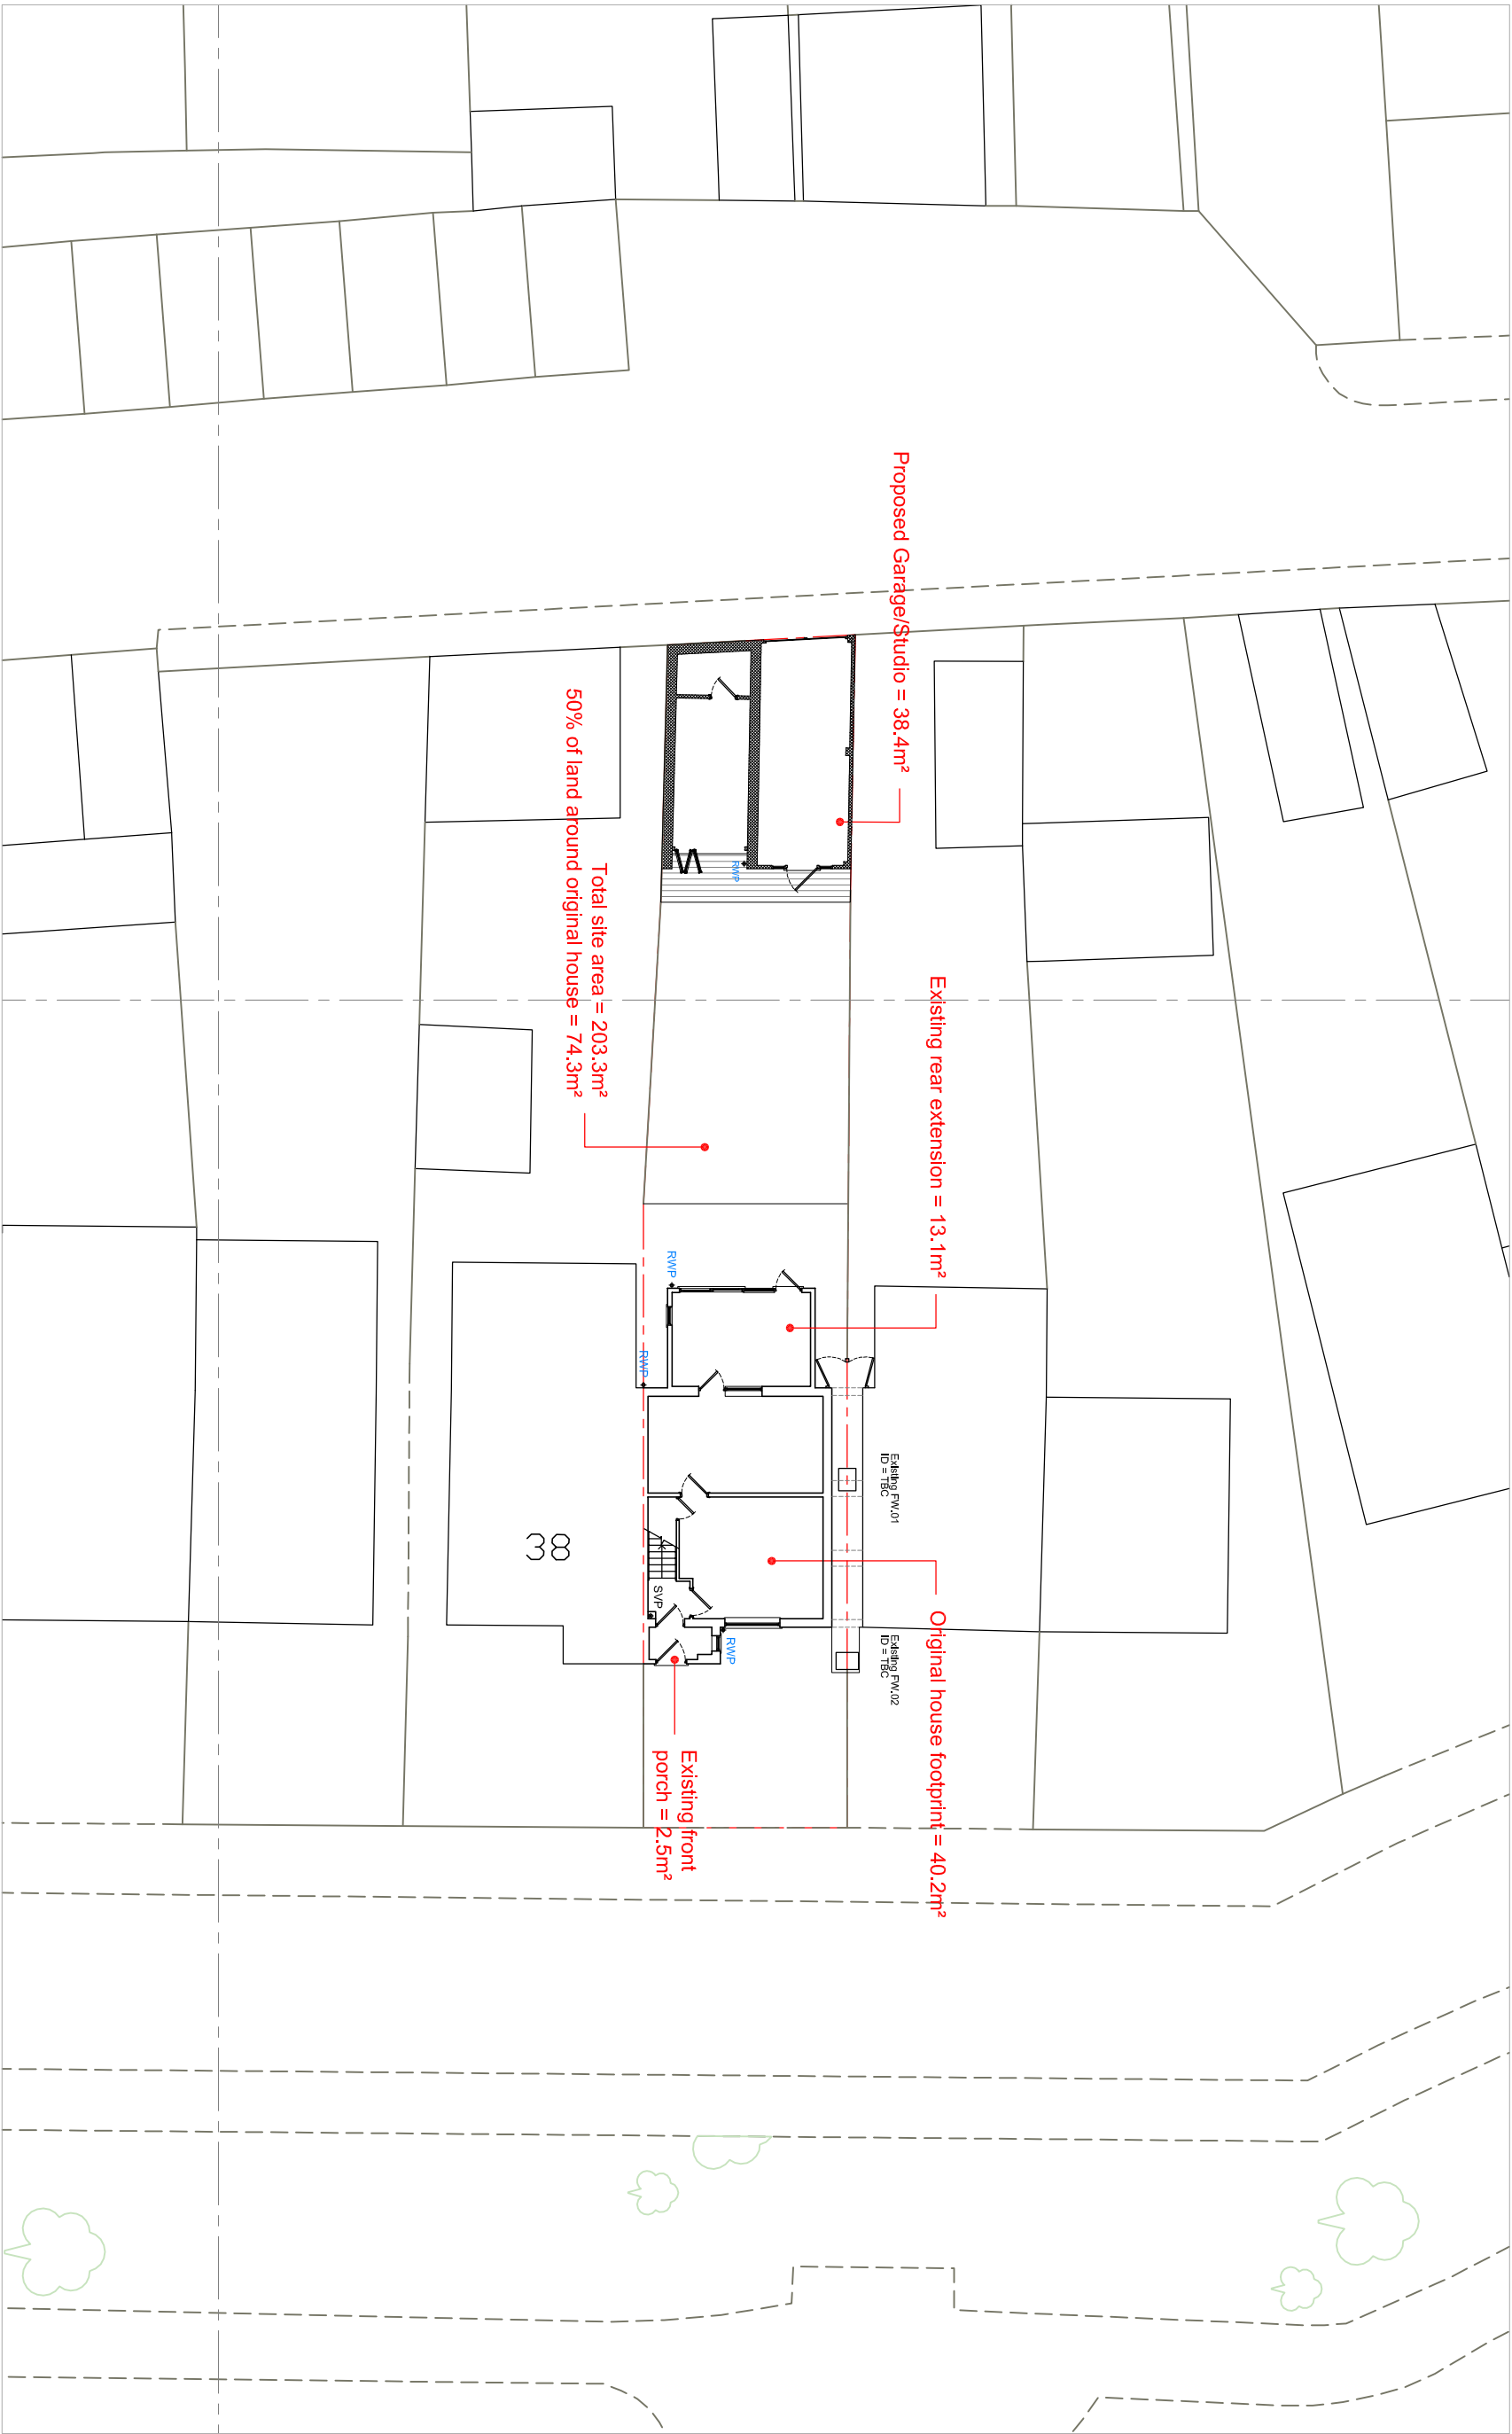

Outbuilding
April 2020

KNM Designs

Proposed Site Plan PDO-01