

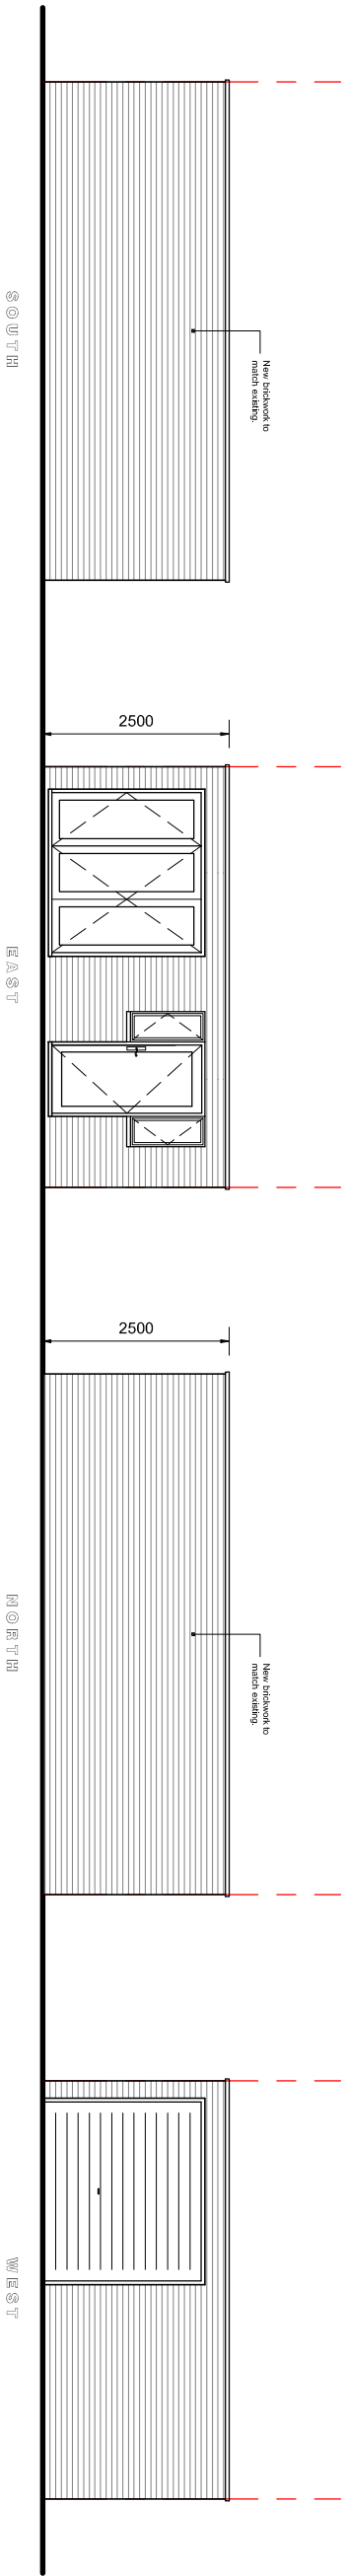


37 Fray's Way, Uxbridge UB8 2QU

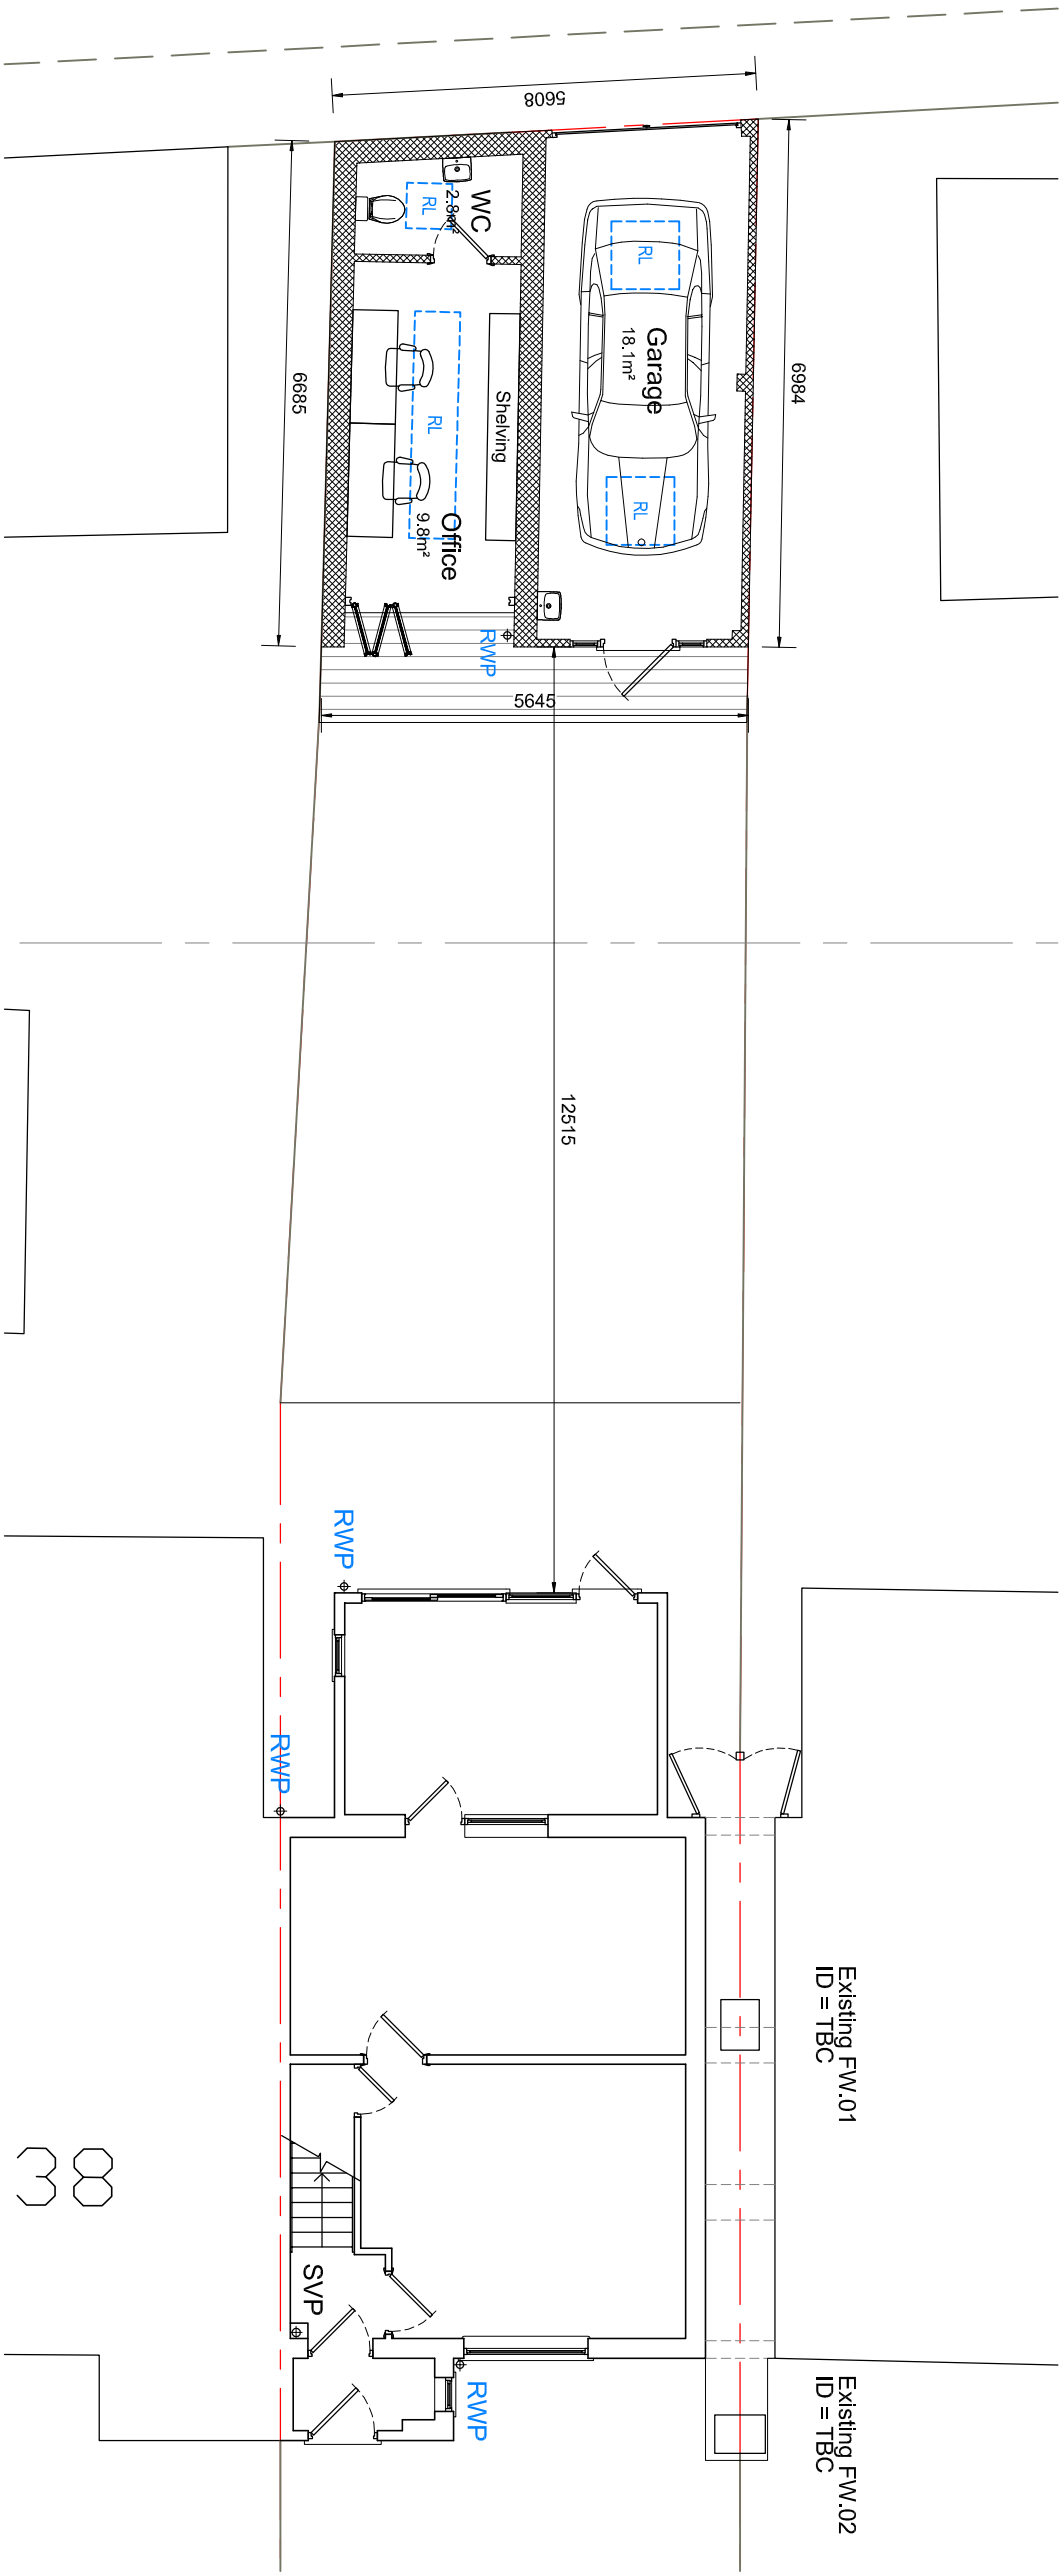

0 Scale 1:100 5m 10m

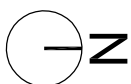

Outbuilding
April 2020

KNM Designs

Proposed plan & Elevations PDO-02