37 Fray's Waye, Uxbridge UB8 2QU

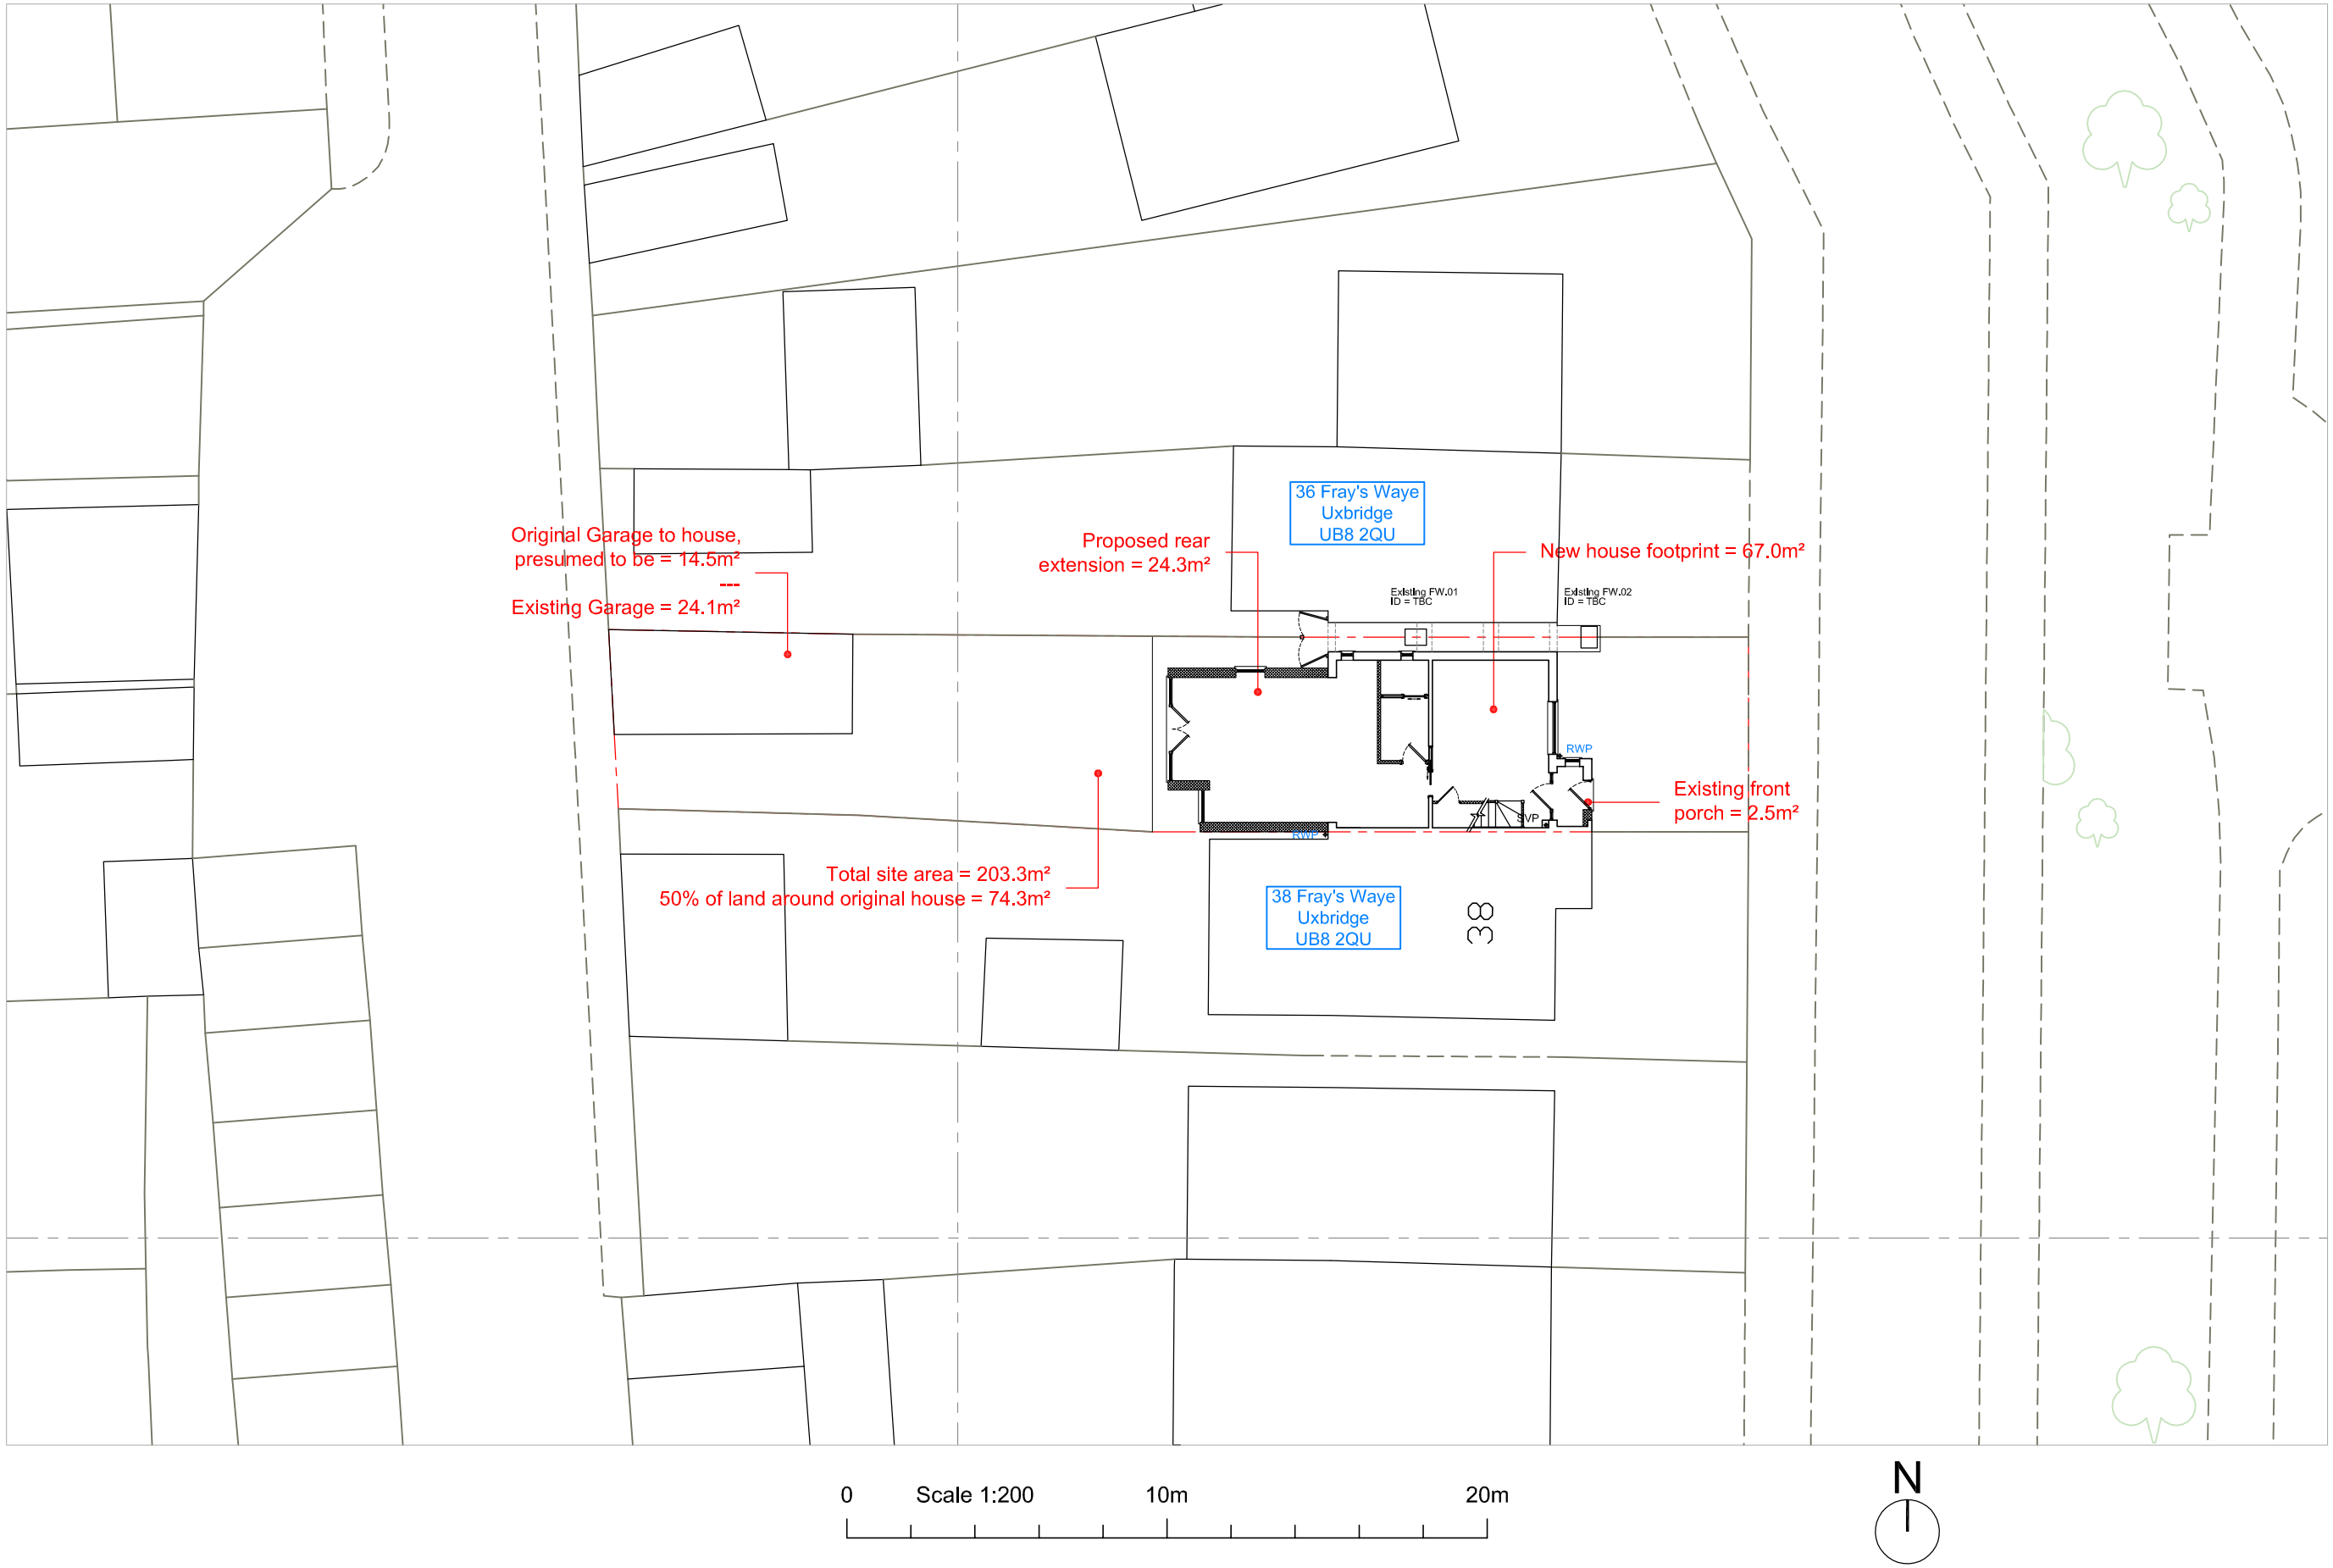

GF Rear Extension

June 2020

KNM Designs

Proposed Site Plan PH-01