

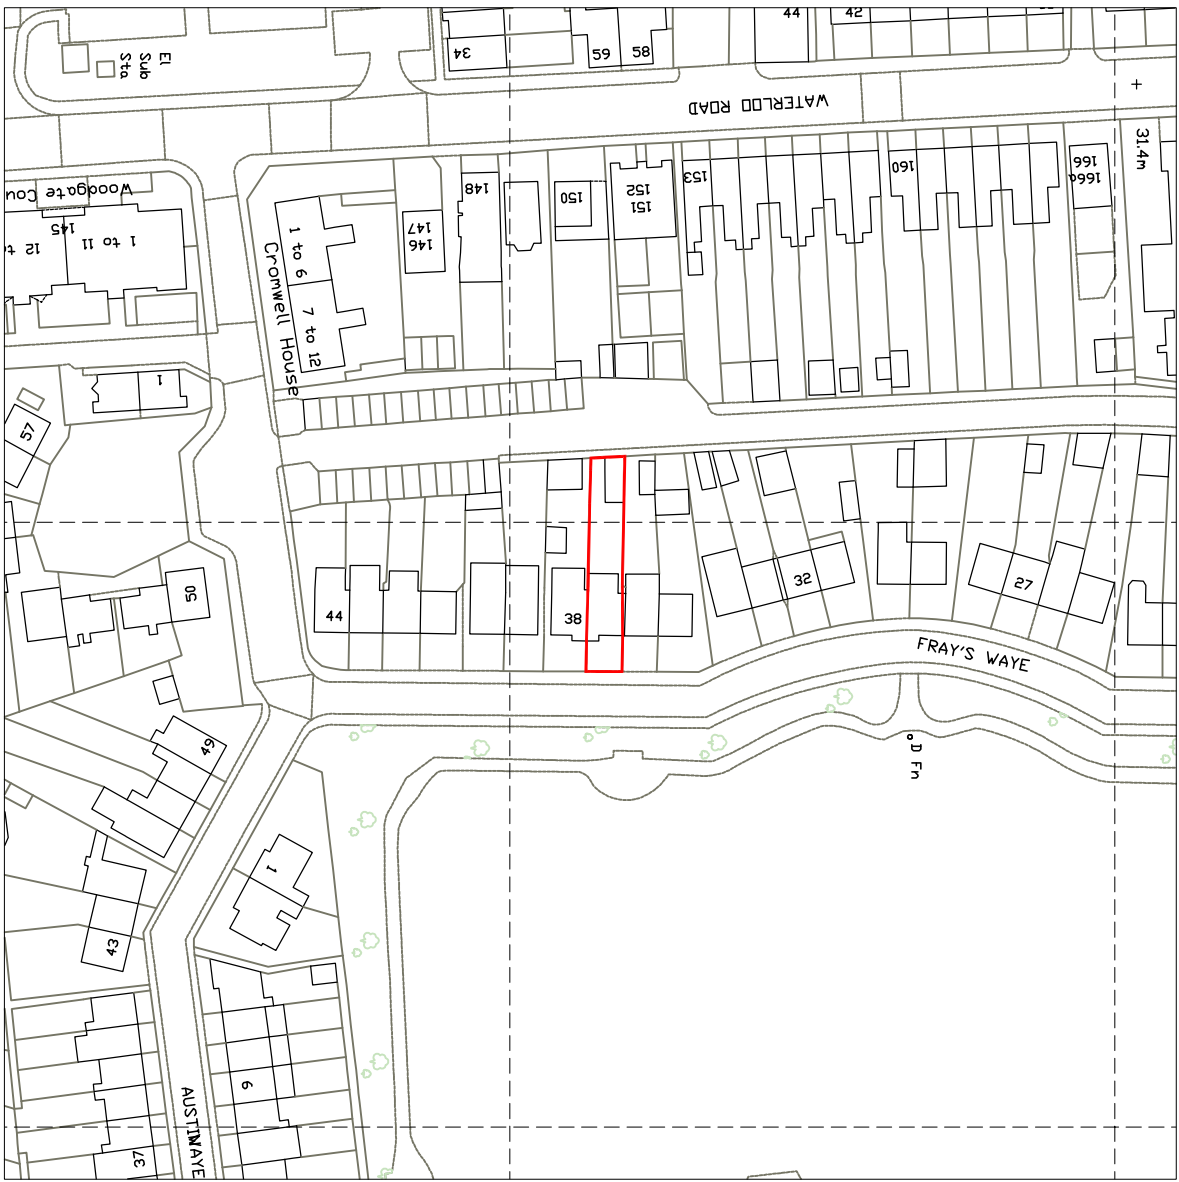


37 Fray's Way, Uxbridge UB8 2QU

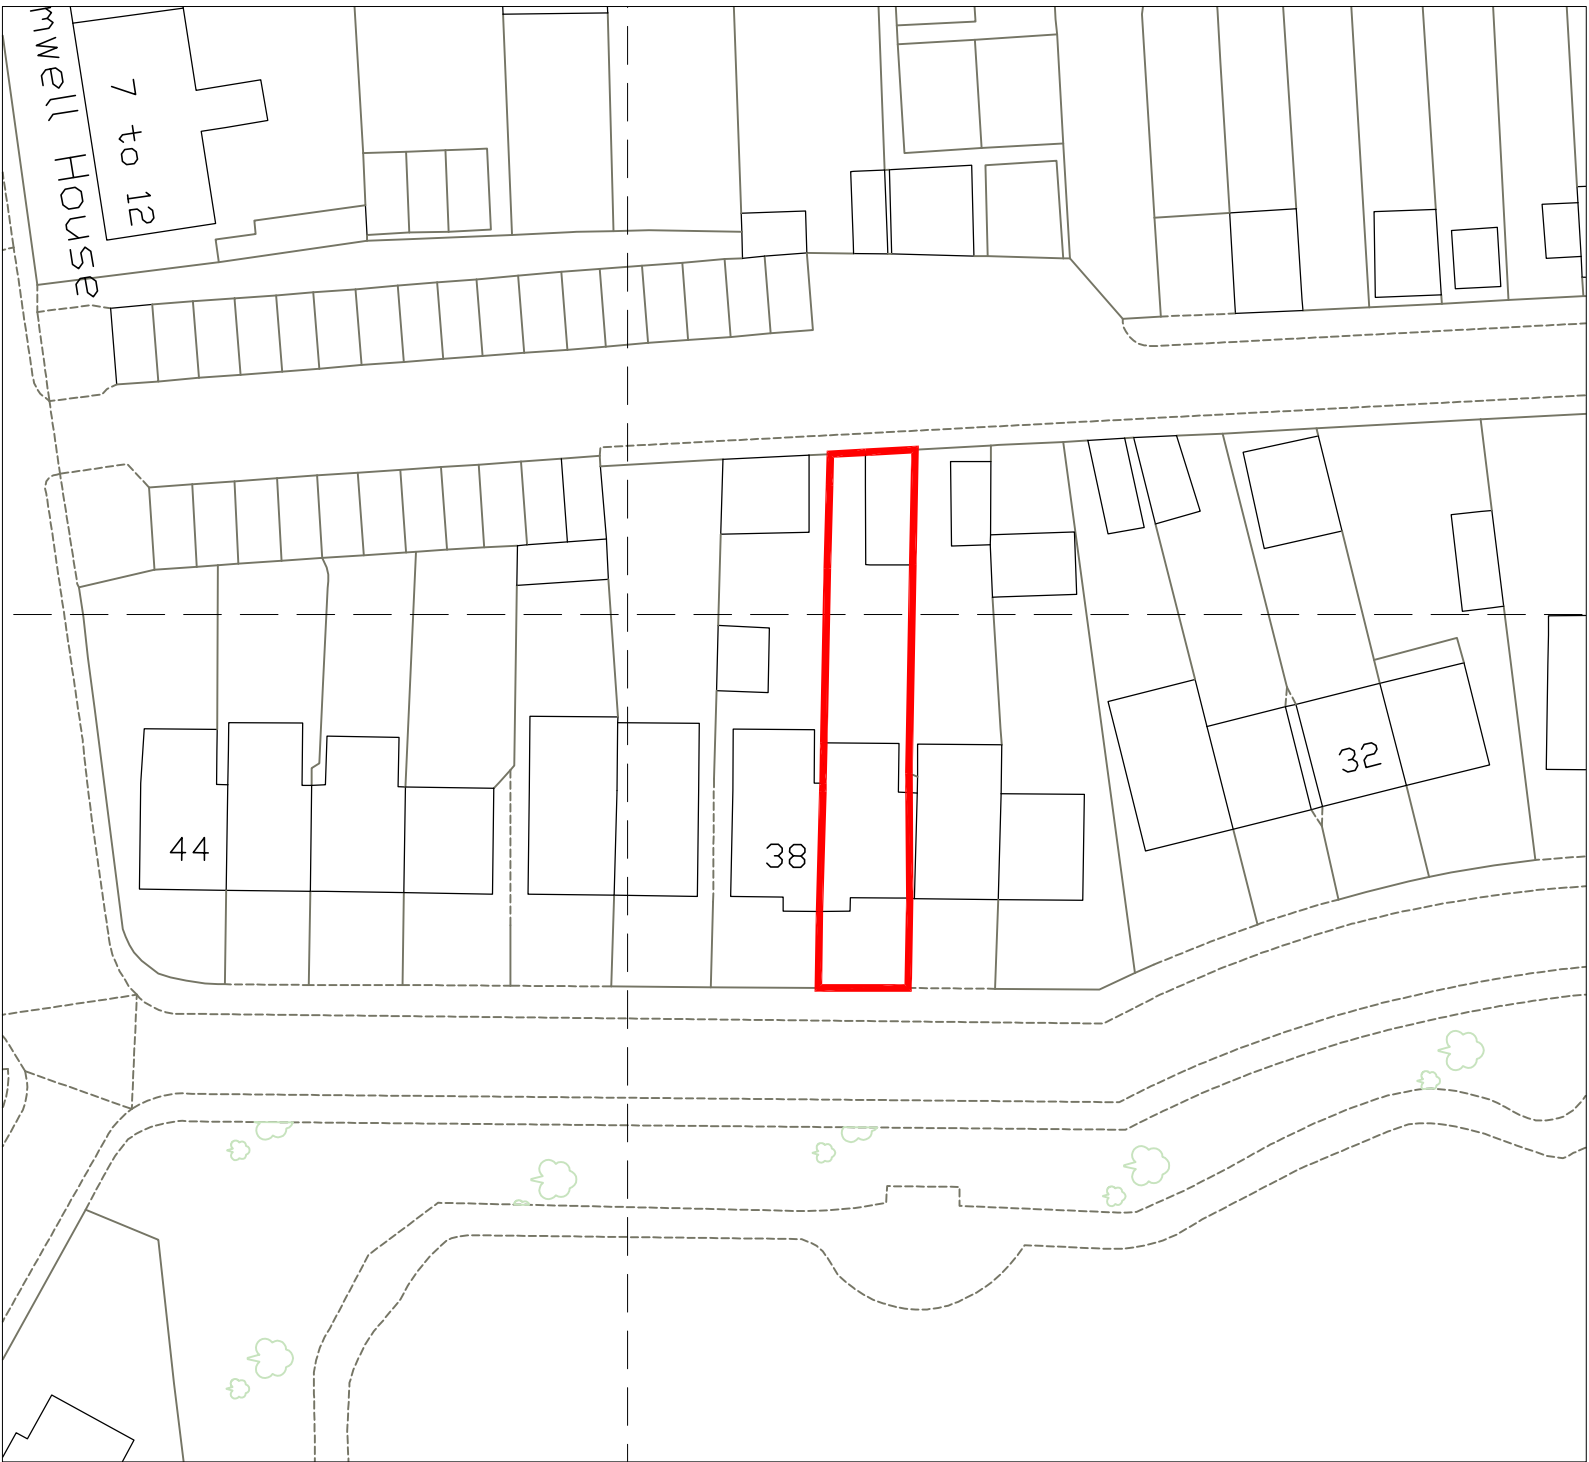

LOCATION PLAN
1:1250

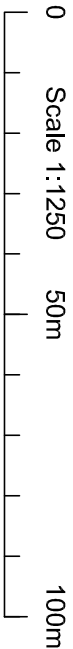

BLOCK PLAN
1:500



March 2020

KNM Designs

Location & Block Plans S-01a