


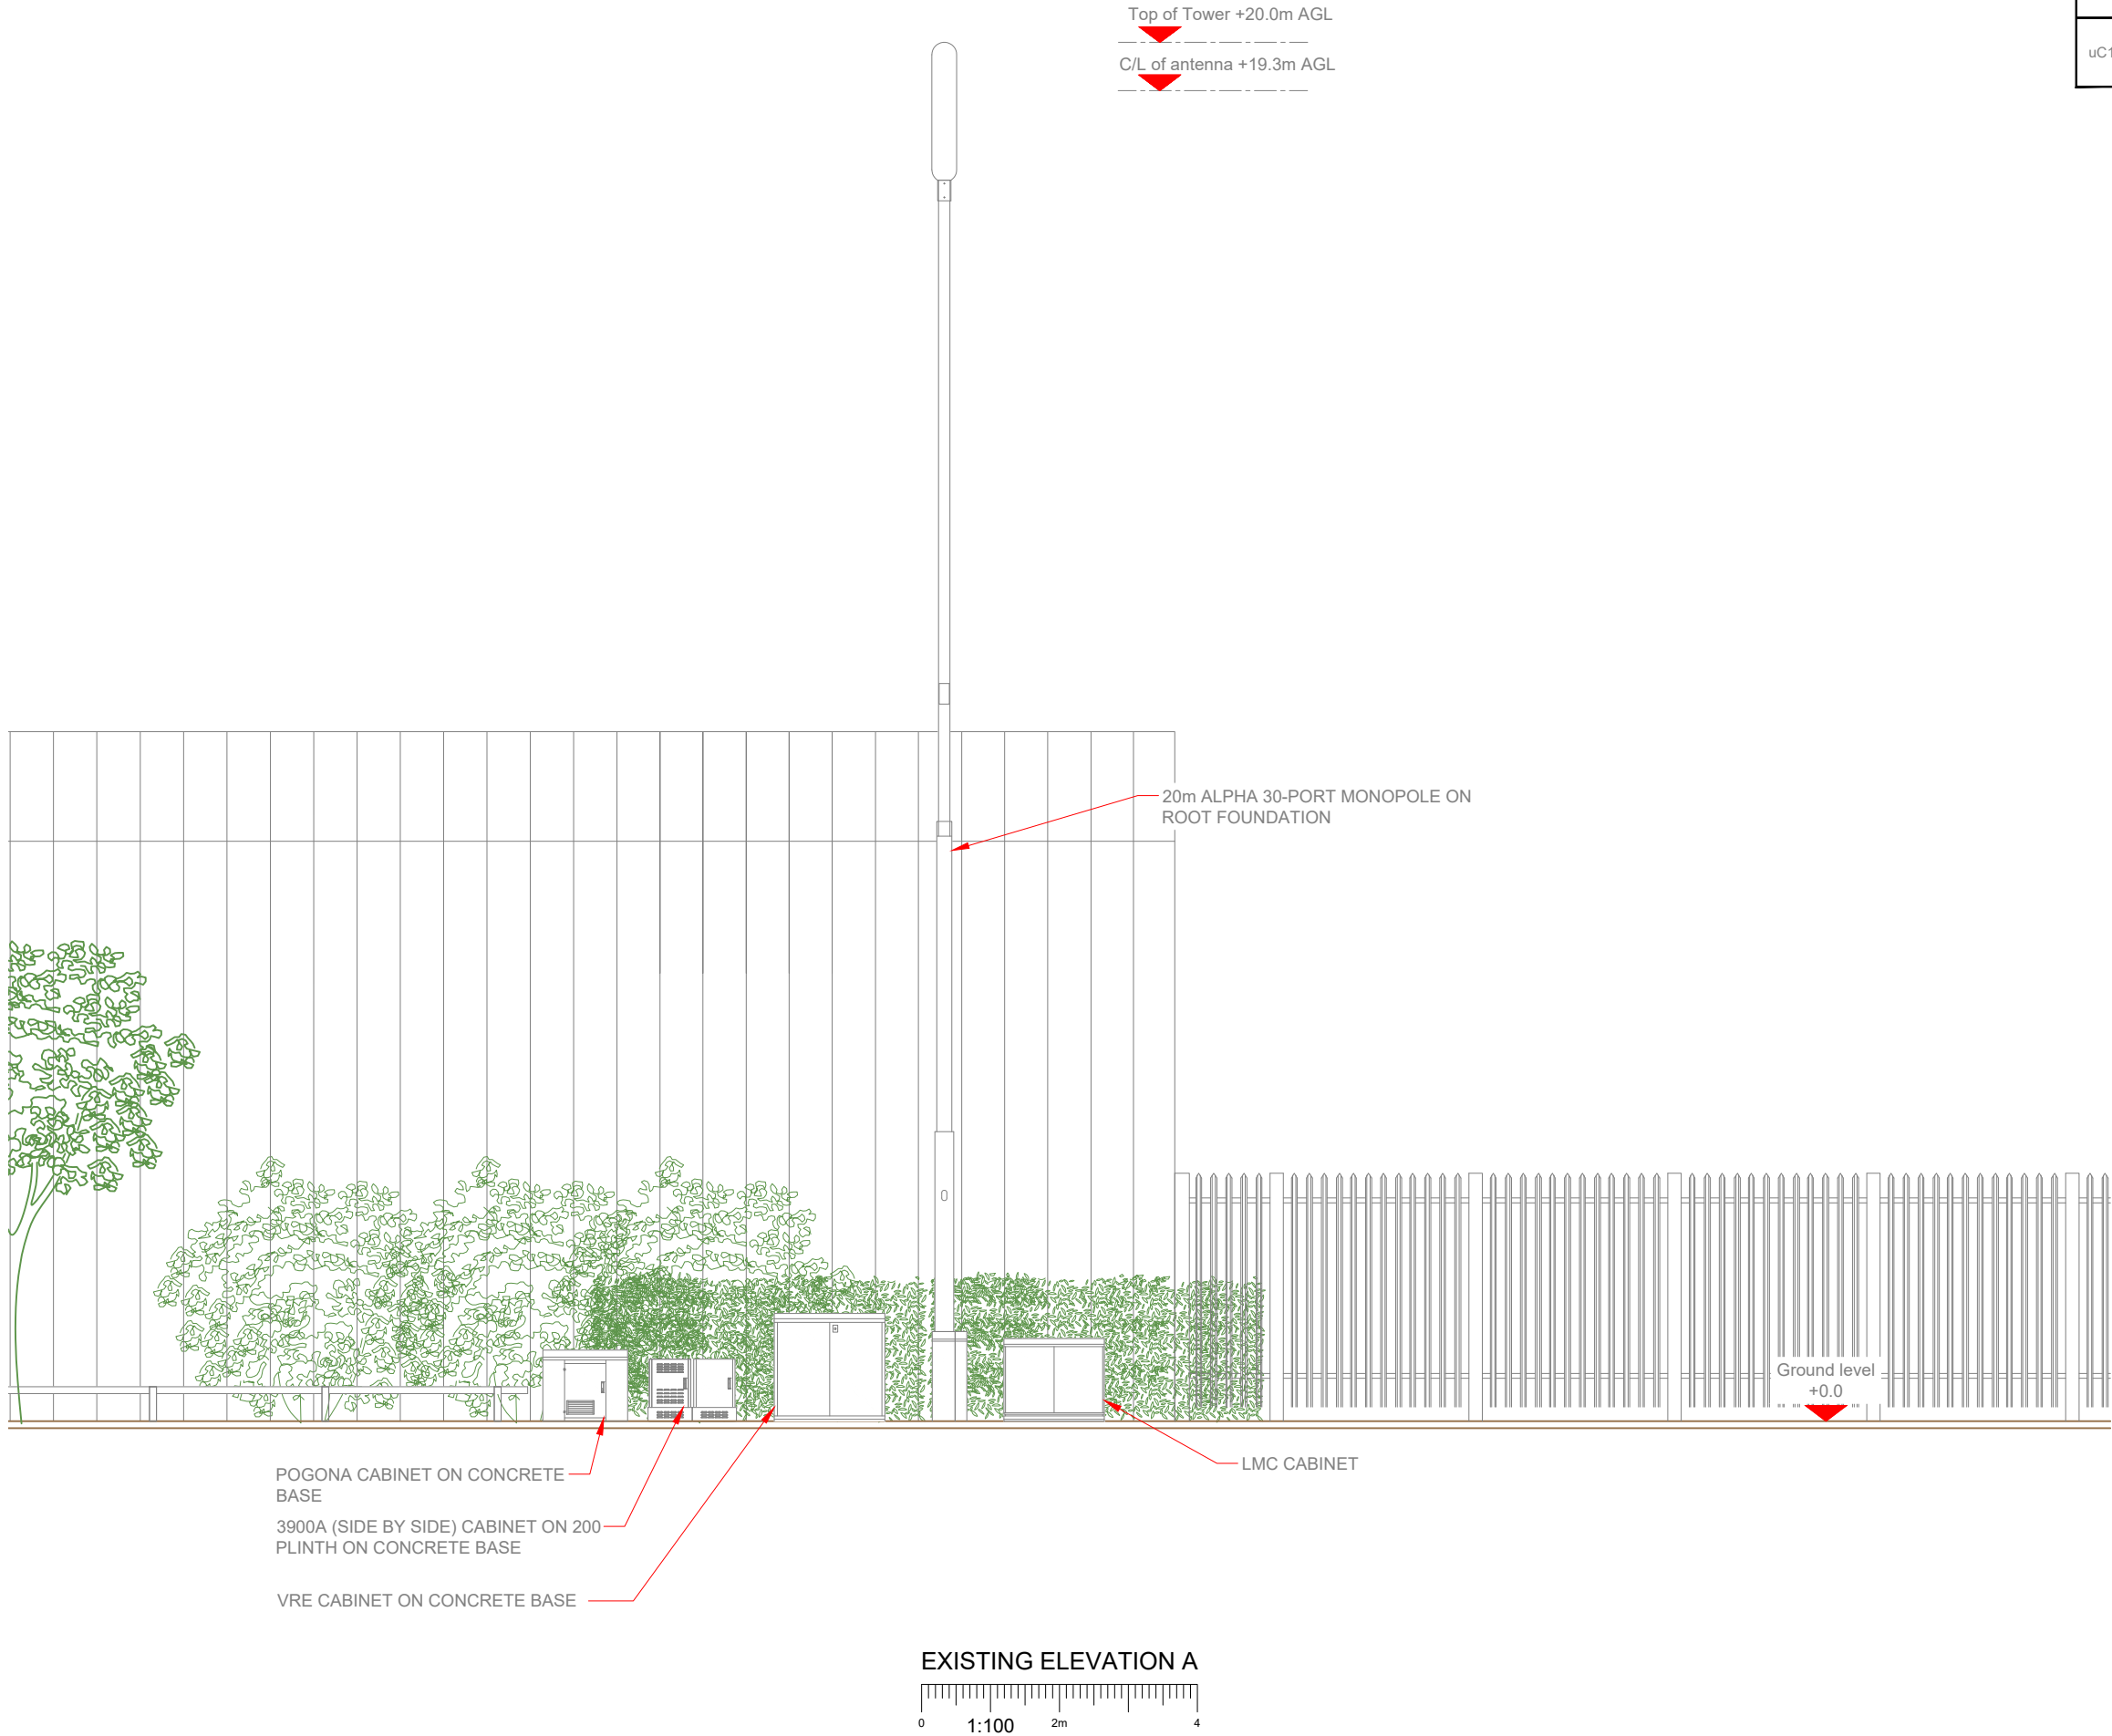

3G Antenna ID	Existing 3G Bearing	NOTES:		
uA1	330°	1. ALL DIMENSIONS IN MM UNLESS OTHERWISE NOTED.		
uB1	90°			
uC1	210°			

Master:	MBNL / EE / H3G:	Project:	Purpose of Issue:	Issue:
M003	MBNL	T&A	Planning	C
Date:	08/04/2020	Revision / Upgrade Description:		
Drawn:	K. Soper	Minor amend to pole distance from existing site.		
Checked:	T. Clifford			
Approved:	M. Venner			
Master:	MBNL / EE / H3G:	Project:	Purpose of Issue:	Issue:
M002	MBNL	T&A	Planning	B
Date:	07/04/2020	Revision / Upgrade Description:		
Drawn:	K. Soper	Site relocation, major amends.		
Checked:	T. Clifford			
Approved:	M. Venner			
Master:	MBNL / EE / H3G:	Project:	Purpose of Issue:	Issue:
M001	MBNL	T&A	Planning	A
Date:	29/02/2020	Revision / Upgrade Description:		
Drawn:	K. Naveen	First Issue		
Checked:	T. Clifford			
Approved:	M. Venner	ACQ		

Hutchison 3G UK Limited
Star House, 20 Grenfell Road
Maidenhead, SL6 1EH
Tel: 01628 765 000
Fax: 01628 765 001

H3G Base Station Information line:
0845 6043000
Available 8am-8pm Monday to Friday

Hatfield Business Park
Hatfield
Hertfordshire
AL10 9BW

Tel: 01707 315000
Fax: 01707 319001

Mobile Broadband Network Limited
Sixth Floor, Thames Tower, Station Road, Reading, RG1 1LX

UNIT E3 PITTS CLEAVE INDUSTRIAL ESTATE, TAVISTOCK, DEVON, PL19 0PW
sales@beaconcomms.co.uk

Tel: +44 (0)1822 610610

Site Name:		
COLUMBUS		
Site ID:		
785417		
Address:		
COLUMBUS STONEFIELD WAY HILLINGDON RUISLIP LONDON: HILLINGDON HA4 0QB		
Title:		
150 EXISTING ELEVATION A		
Project:		
T & A		
Purpose of Issue:		
GENERAL ARRANGEMENT		
EE Cell ID:	MBNL Cell ID:	3UK Cell ID:
70282	HGN031	HA0133
Master Drawing No:		Issue:
785417_HGN031_70282_HA0133_M003		C