



Note: The Drawings is for planning purpose and should not be used for construction.
All dimensions should be confirmed on site and any deviation should be reported back to designer.

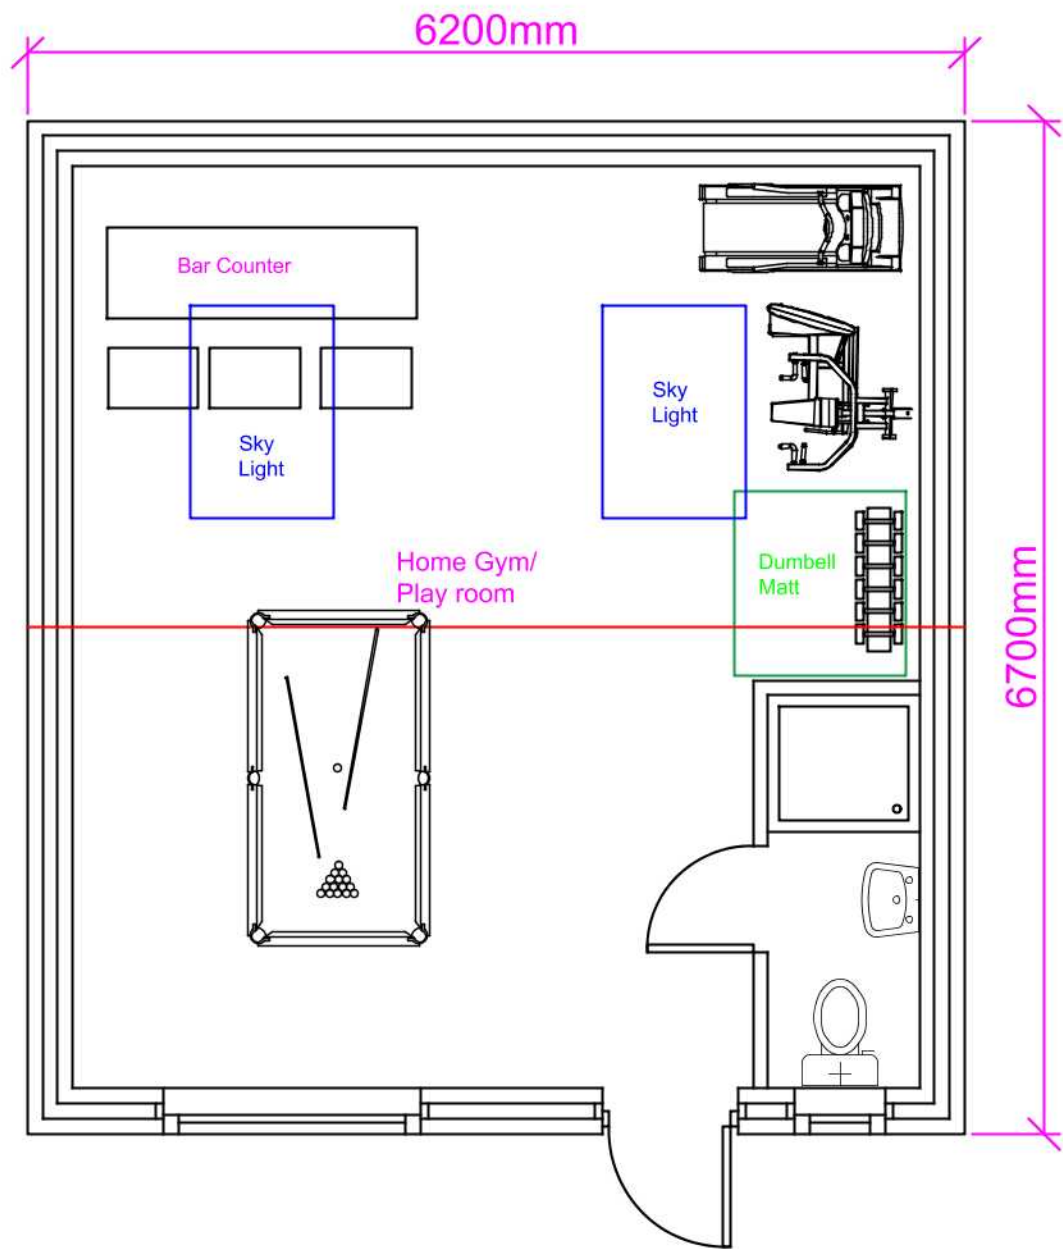

Proposed Layout @
1:50

Key:
R: Render
BW: Brickwork

- Notes:
- 1) All the external materials for outbuilding to Colour match main dwelling house.
 - 2) Proposed skylight not to project more than 150mm above the roof slope
 - 3) Shower room window to be obscure and non-opening below 1.7FFL.

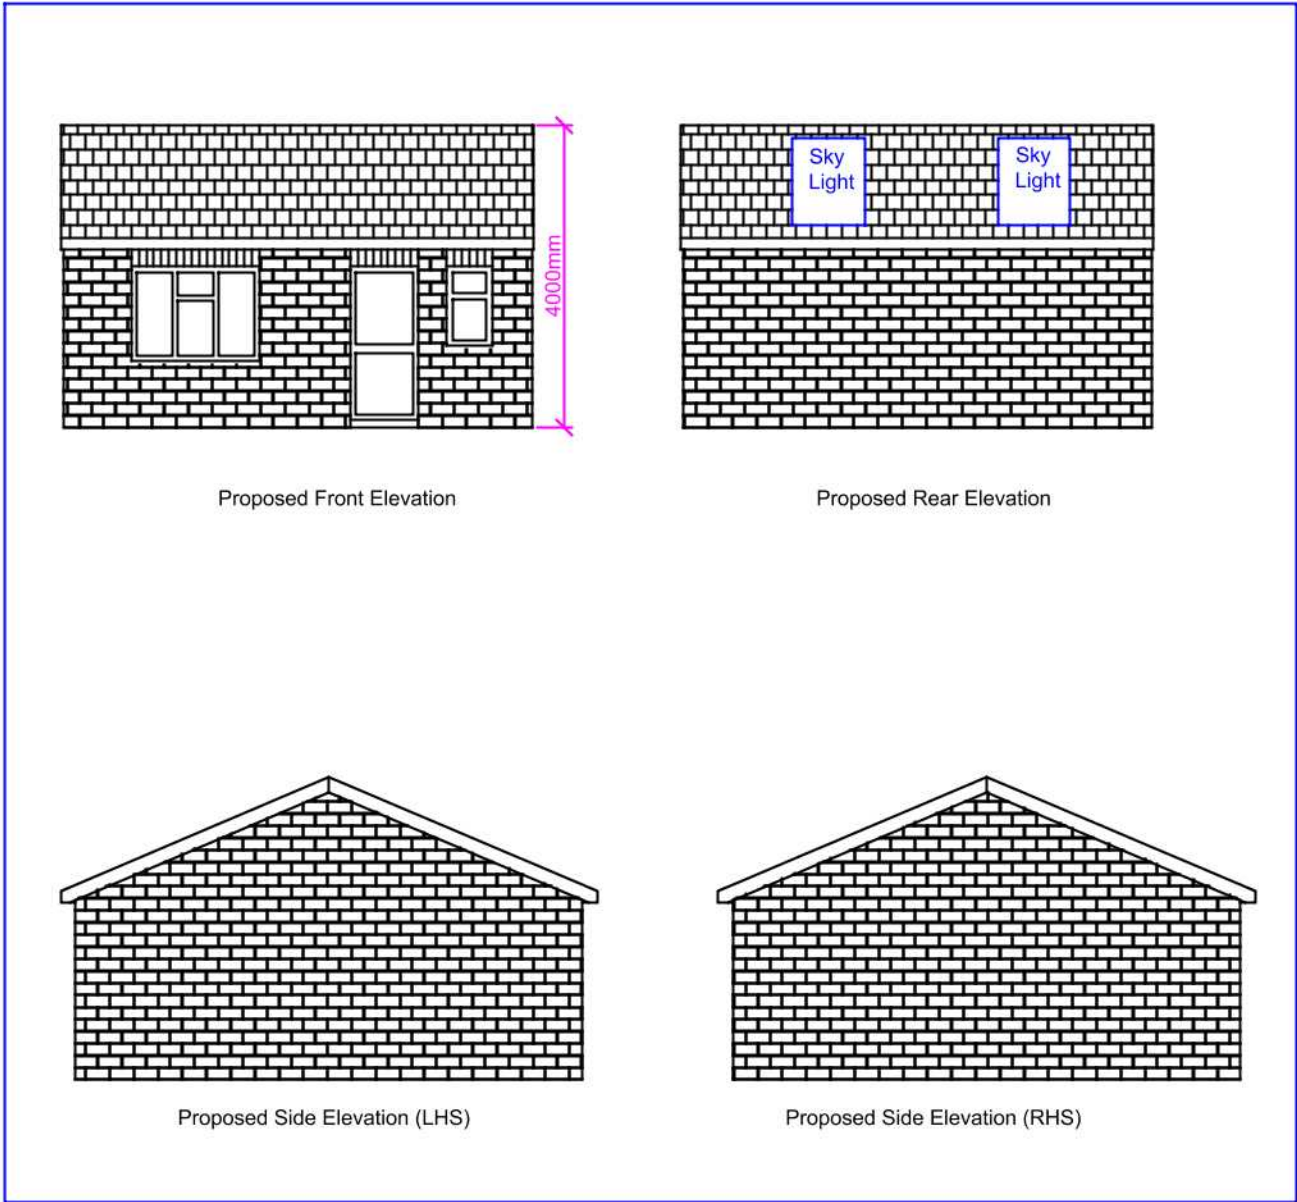

Elevation @1:100

Proposed Development:

Single Storey Rear Extension and Outbuilding

Site Address:

43 Swan Road
West Drayton
UB7 7JZ

Revisions:

Rev	Date	Description
A	13/05/2020	


Drawing Description:

Proposed Outbuilding Layout and Elevations

Drawing No:

ART/2020/6M OUT43SR/PLPE

Scale: 1:100
Paper Size: A3
Sheet No: 4 of 5

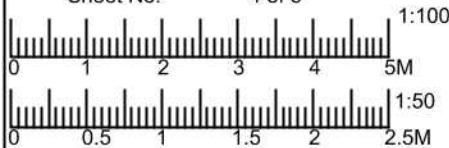

ART CONSULTANTS (UK) LTD
113 LONG LANE
STANWELL
TW19 7AL
M:07960071377
E: ARTCONSULTANTSUK@GMAIL.COM