



Note: The Drawings is for planning purpose and should not be used for construction.  
All dimensions should be confirmed on site and any deviation should be reported back to designer.

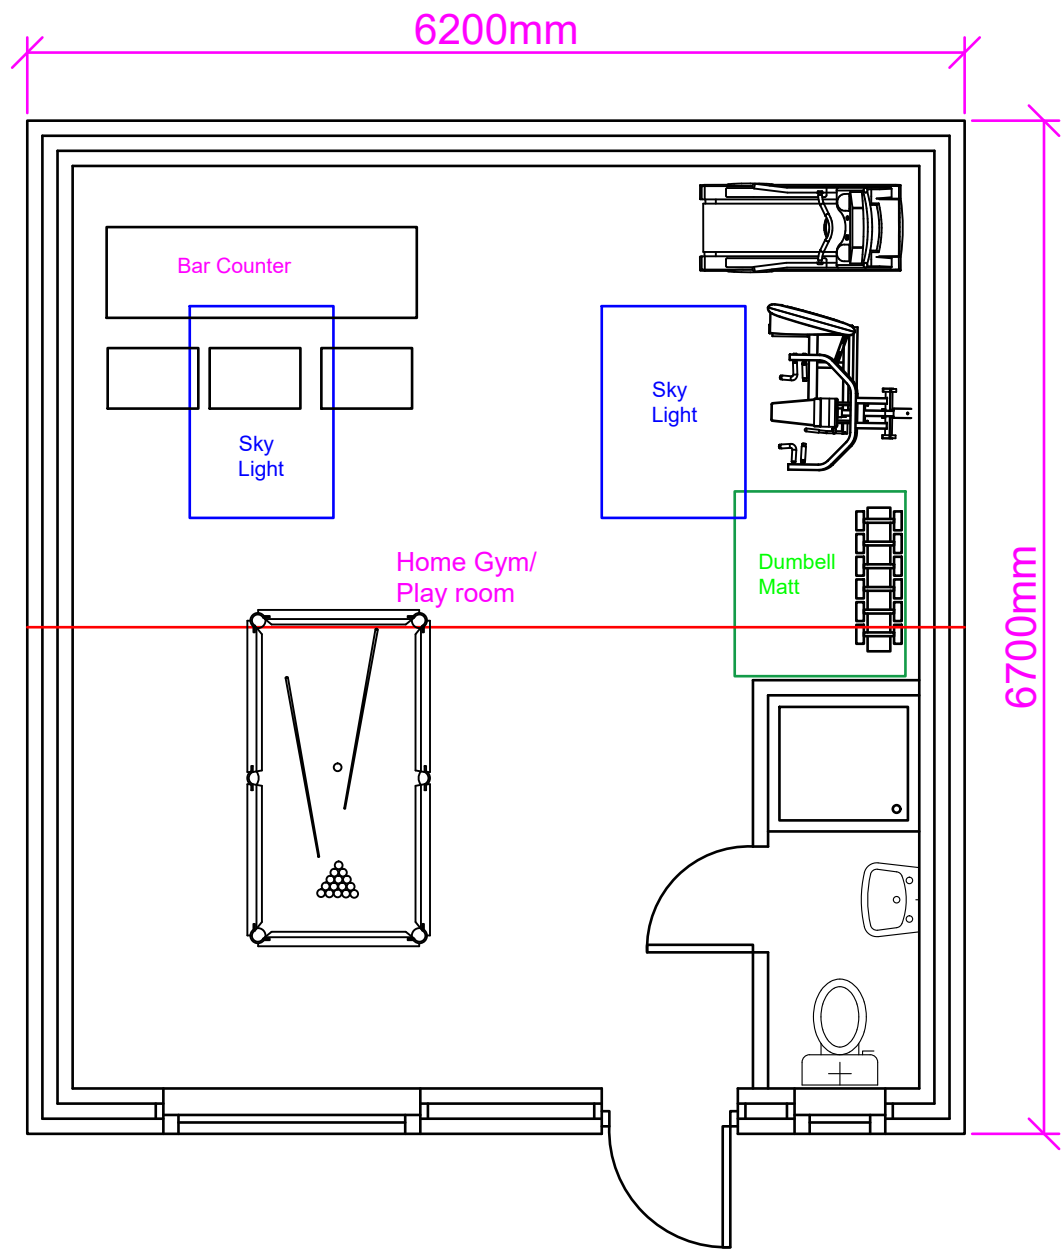

Proposed Layout @  
1:50

Key:  
R: Render  
BW: Brickwork

- Notes:
- 1) All the external materials for outbuilding to Colour match main dwelling house.
  - 2) Proposed skylight not to project more than 150mm above the roof slope
  - 3) Shower room window to be obscure and non-opening below 1.7FFL.

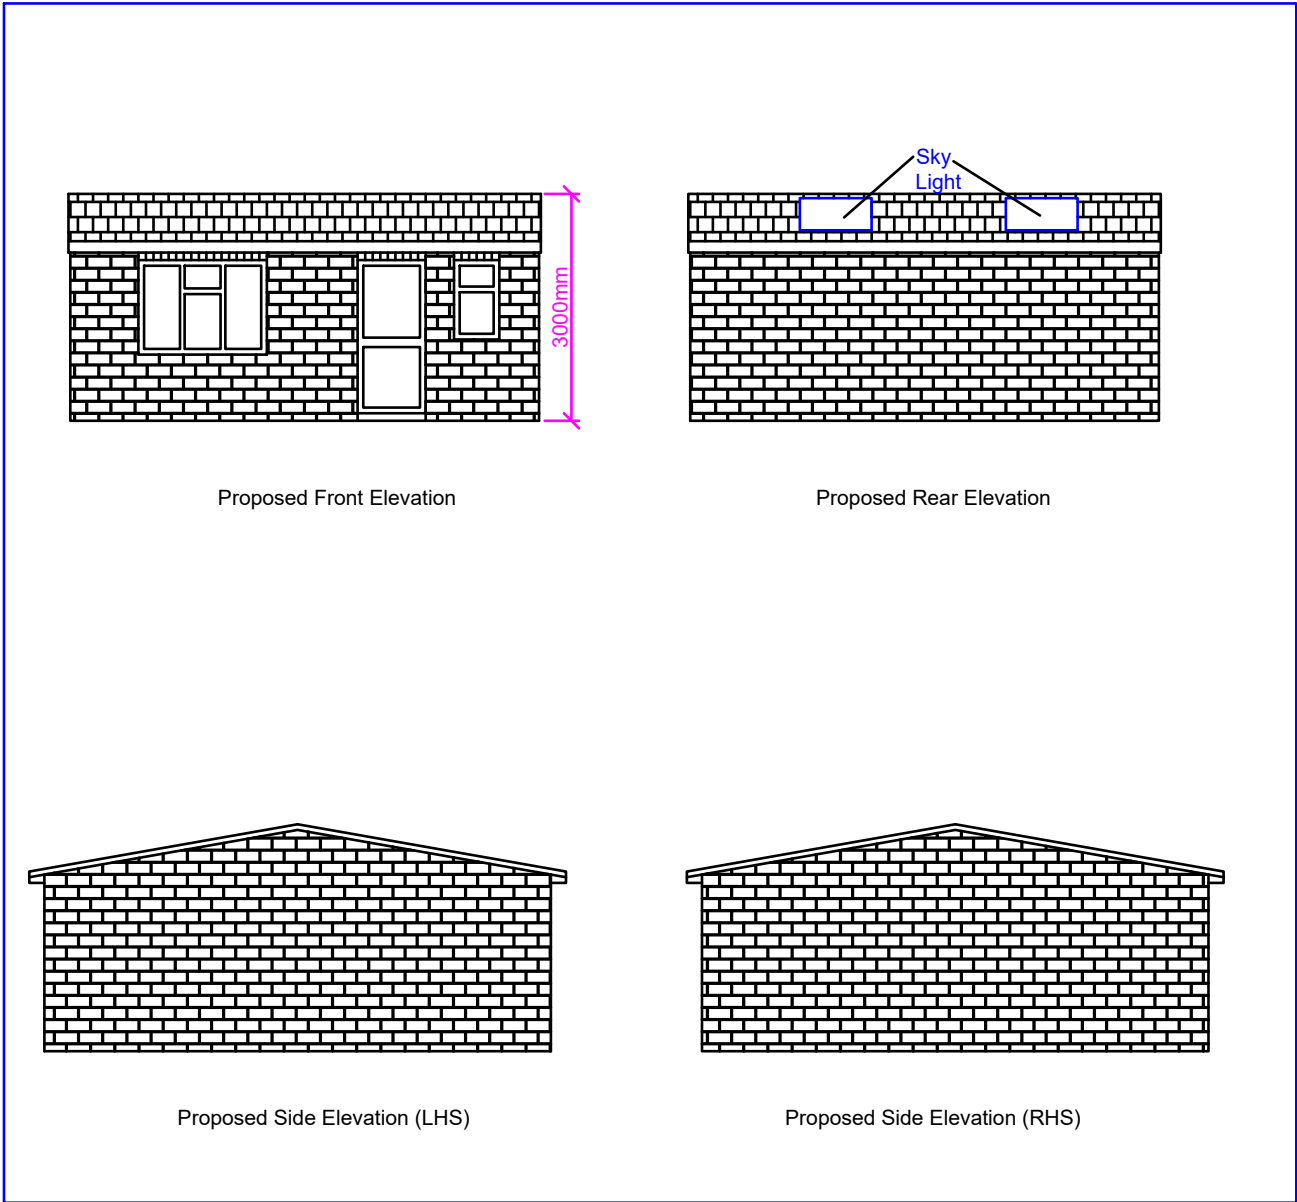

Elevation @1:100

**Proposed Development:**

Single Storey Rear Extension and Outbuilding

**Site Address:**

43 Swan Road  
West Drayton  
UB7 7JZ

**Revisions:**

| Rev | Date       | Description                        |
|-----|------------|------------------------------------|
| A   | 13/05/2020 |                                    |
| A   | 29/07/2020 | Reduced roof height of outbuilding |
|     |            |                                    |
|     |            |                                    |

**Drawing Description:**

Proposed Outbuilding Layout and Elevations

**Drawing No:**

ART/2020/6M OUT43SR/PLPE RevB

Scale: 1:100  
Paper Size: A3  
Sheet No: 4 of 5



ART CONSULTANTS (UK) LTD  
113 LONG LANE  
STANWELL  
TW19 7AL  
M:07960071377  
E: ARTCONSULTANTSUK@GMAIL.COM