Note:
The materials used in any exterior work shall be of a similar appearance to those used in the construction of the exterior of the existing dwellinghouse

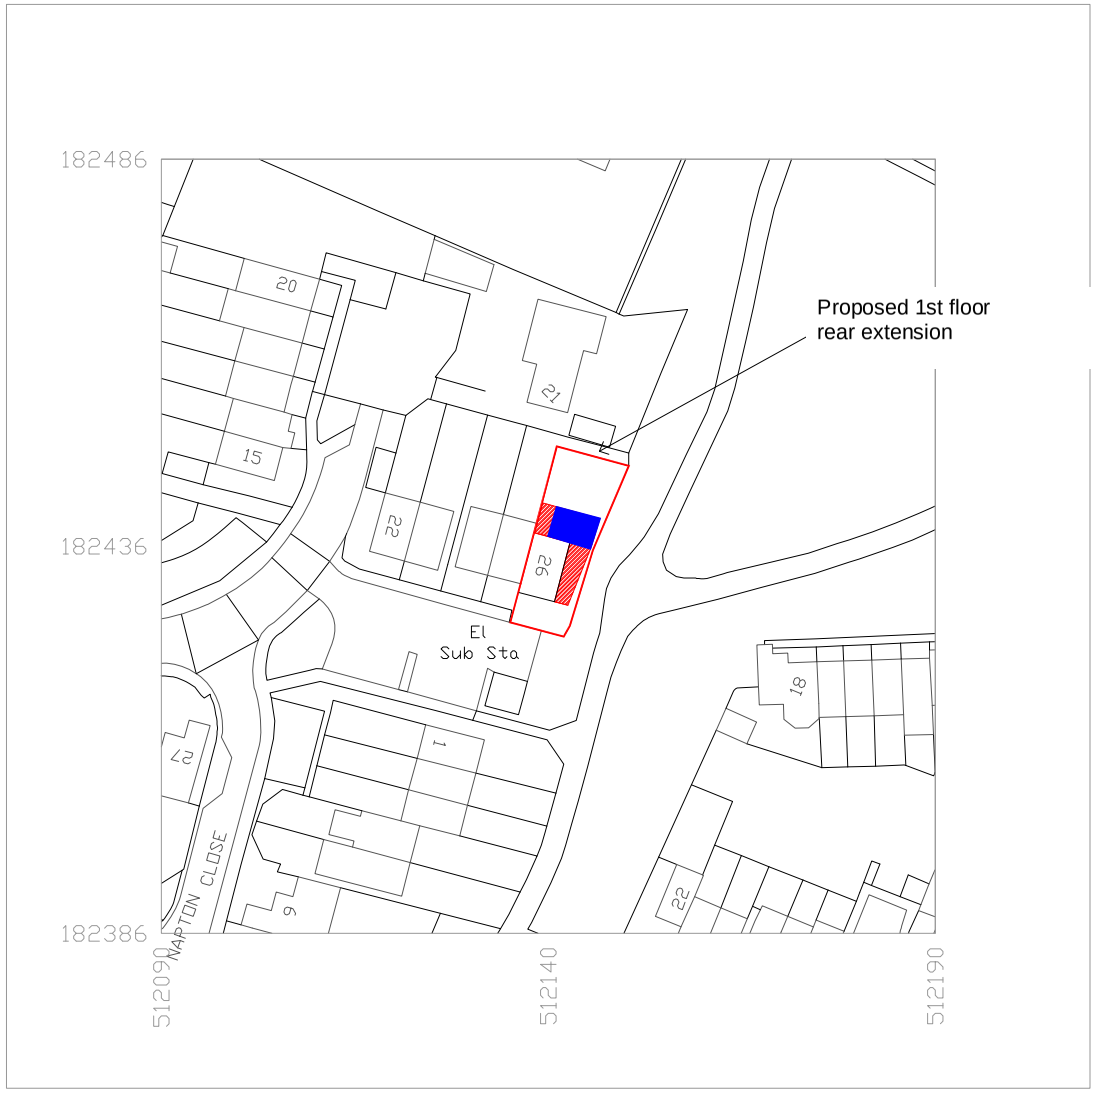

LOCATION PLAN
Scale: 1:1250

Agent	Project	Description	Scale / Drawn / Date
Hasher Mahnavi **26 Owen Way** **London** **Nw10 0TU** **email - hasher.mahnavi@gmail.com**	**Proposed Rear Extension at** **26 Kingsash Drive** **Hayes** **London** **UB4 9RG**	**Location & Block Plan**	**As Shown@A3** / **H** / **JUNE_2020** **Drawing number** / **Revision** **03** / **A**