


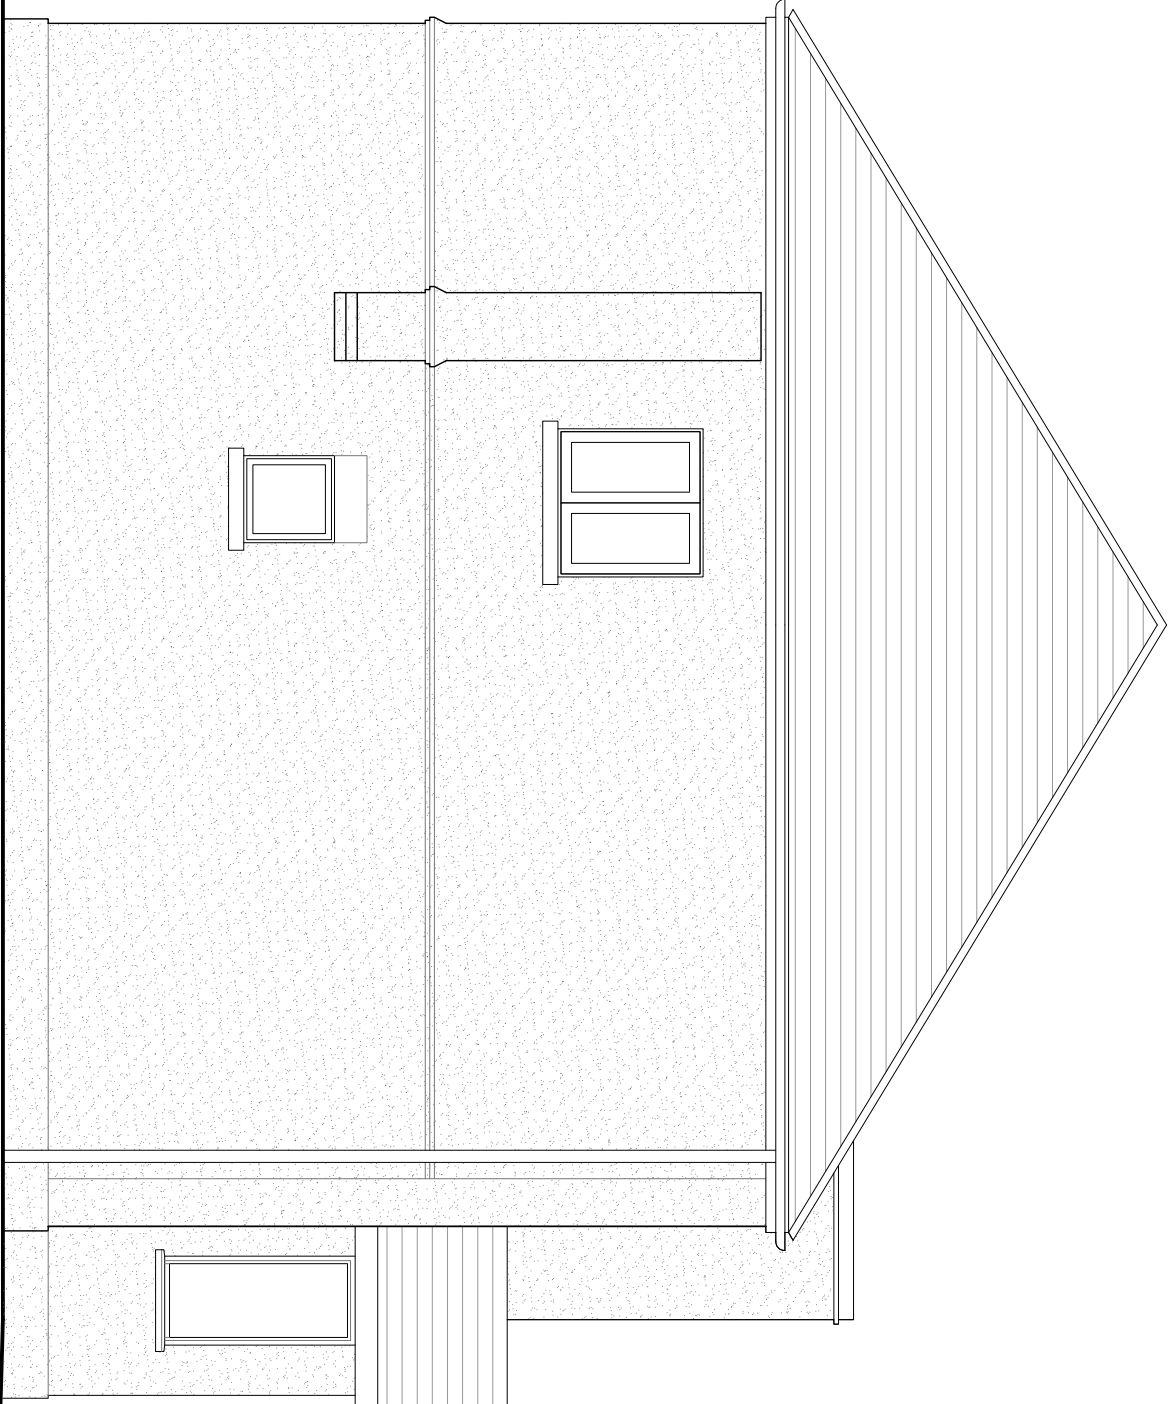

EXISTING SIDE ELEVATION
SCALE 1:50