


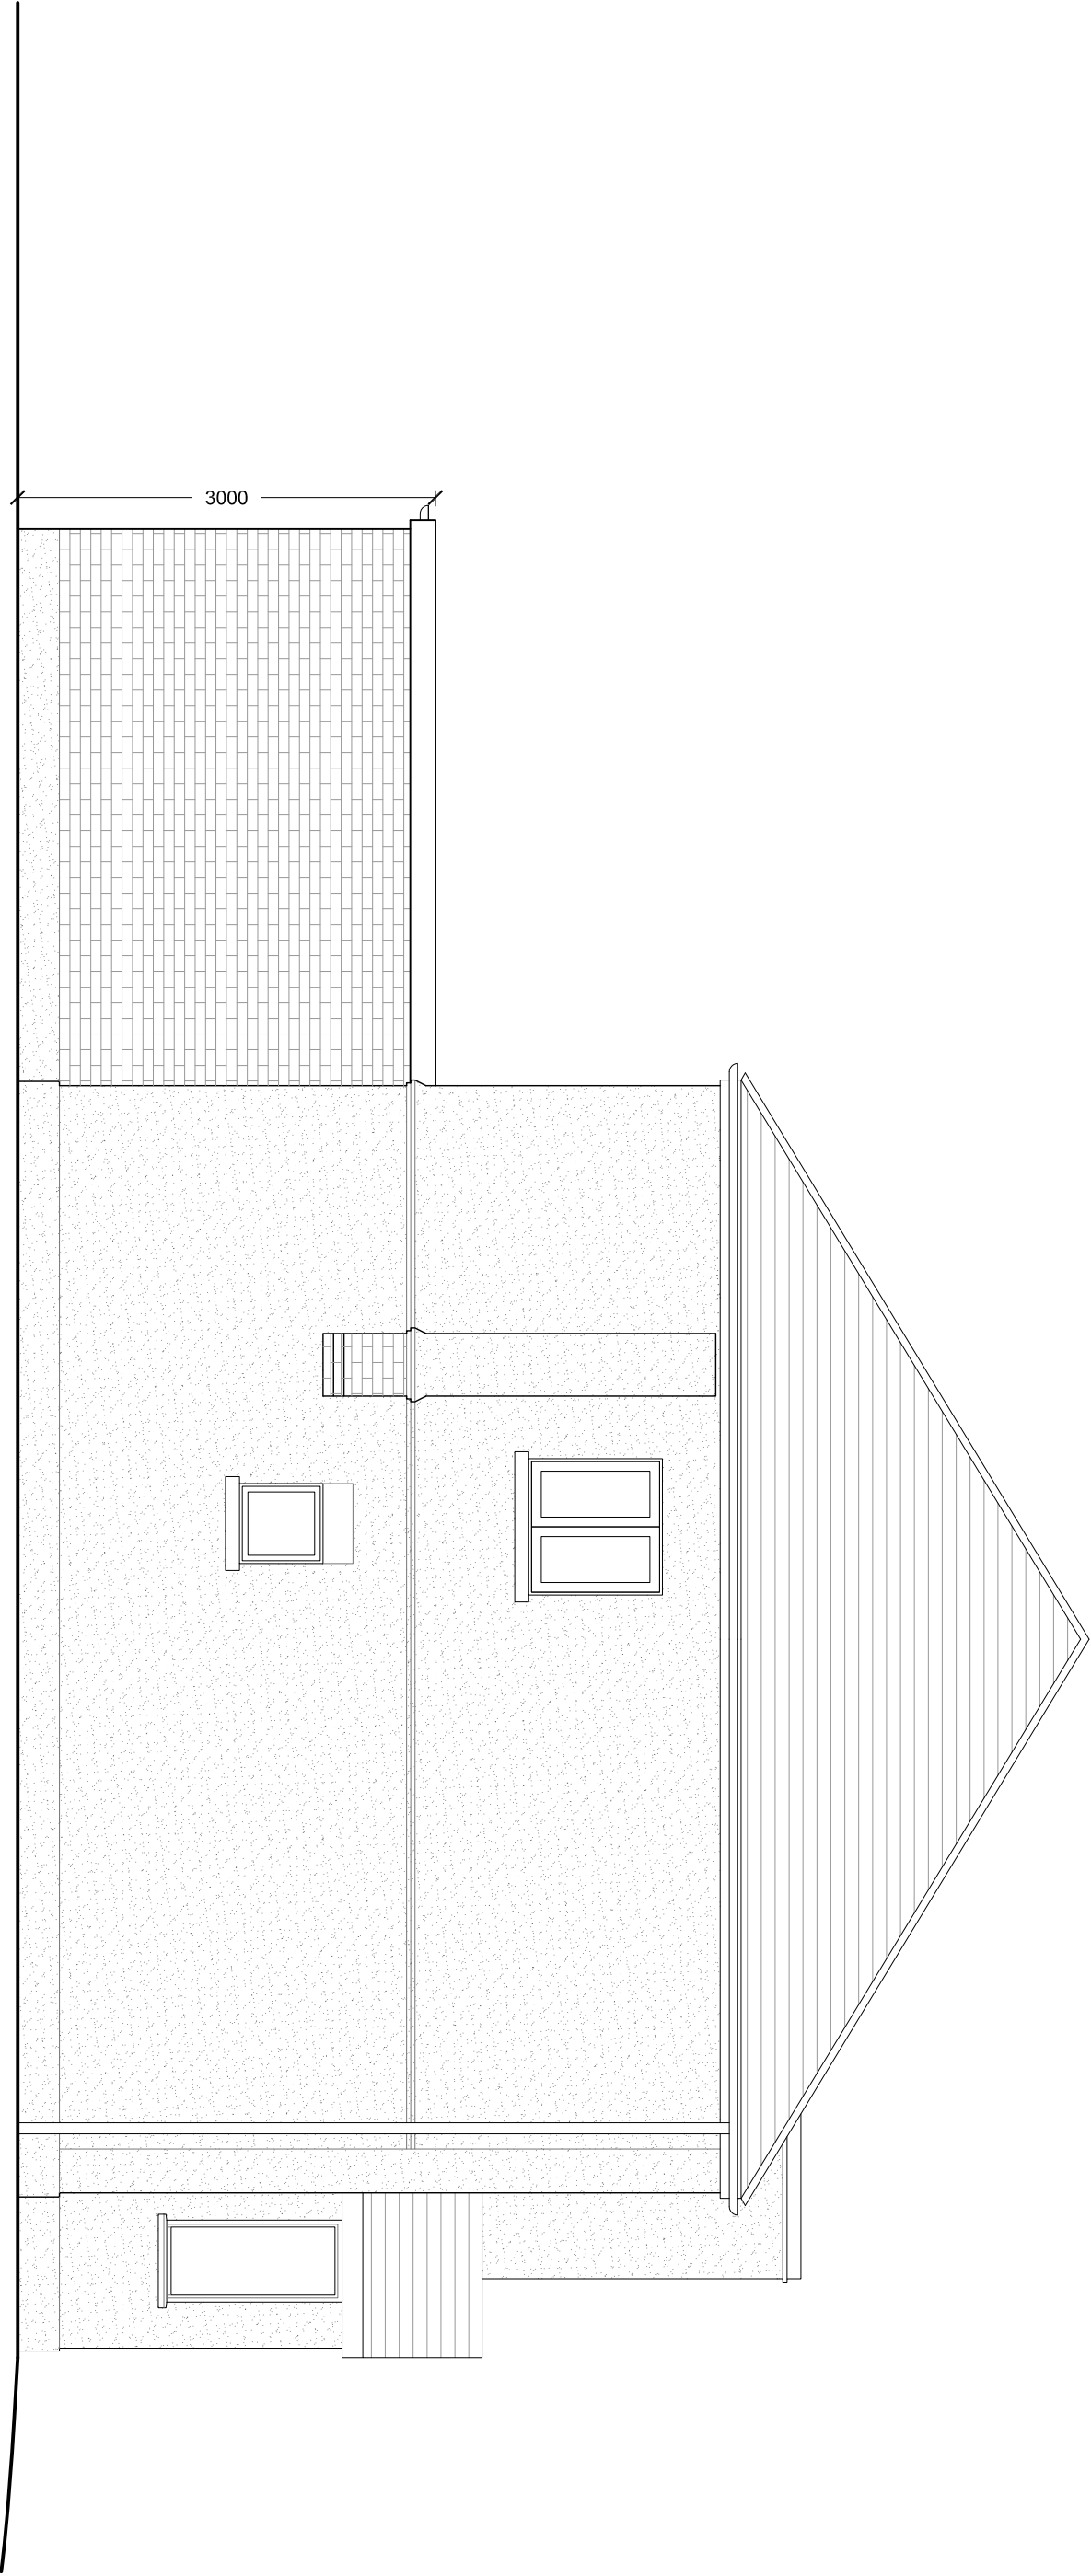

PROPOSED SIDE ELEVATION

SCALE 1:50