EXISTING NORTH WEST FRONT ELEVATION (view from Junction between Adelphi Crescent & Waymount Road).

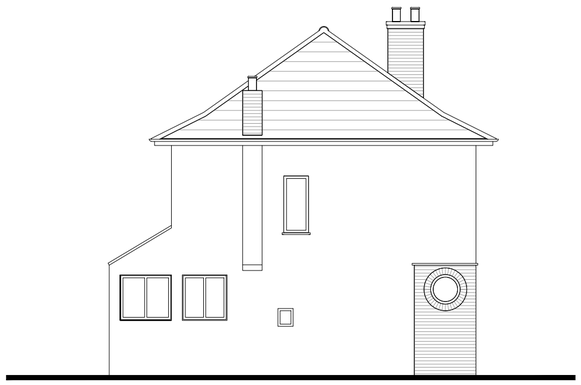

EXISTING RIGHT SIDE TO NO 1 ADELPHI CRESCENT

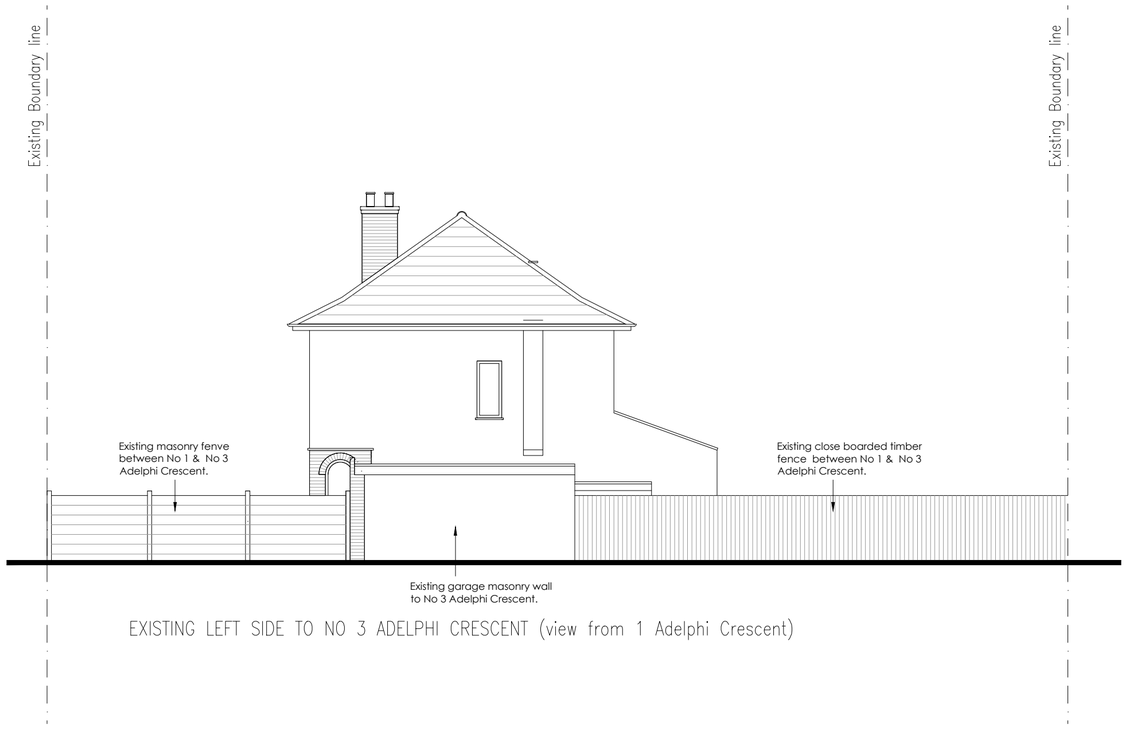

EXISTING LEFT SIDE TO NO 3 ADELPHI CRESCENT (view from 1 Adelphi Crescent)

Fayeh Development Consultants.

Fayeh Development Consultants,
206 Hillingdon Street London SE17 3JD
Tel: 07956965267
Email: dapofdc@gmail.com
Web: https://www.fayehdevelopments.com/

SITE ADDRESS:
1 Adelphi Crescent Hayes
UB4 8LY

DESCRIPTION: Detached House

Existing Elevation (1 of 3)

DATE: May 2020
SCALE: 1:100 @A2
DRAWING No: FDC/20/04/03

1 .5 0 1 2 3 4 5 METERS