




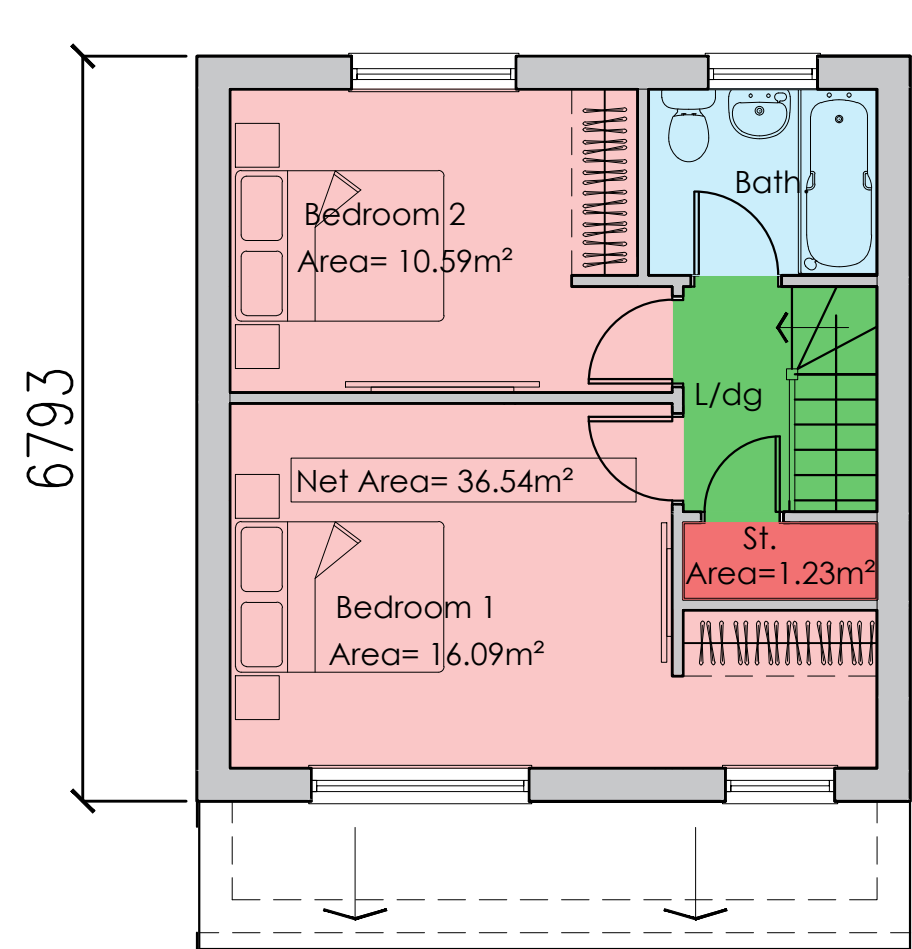



PROPOSED FIRST FLOOR PLAN

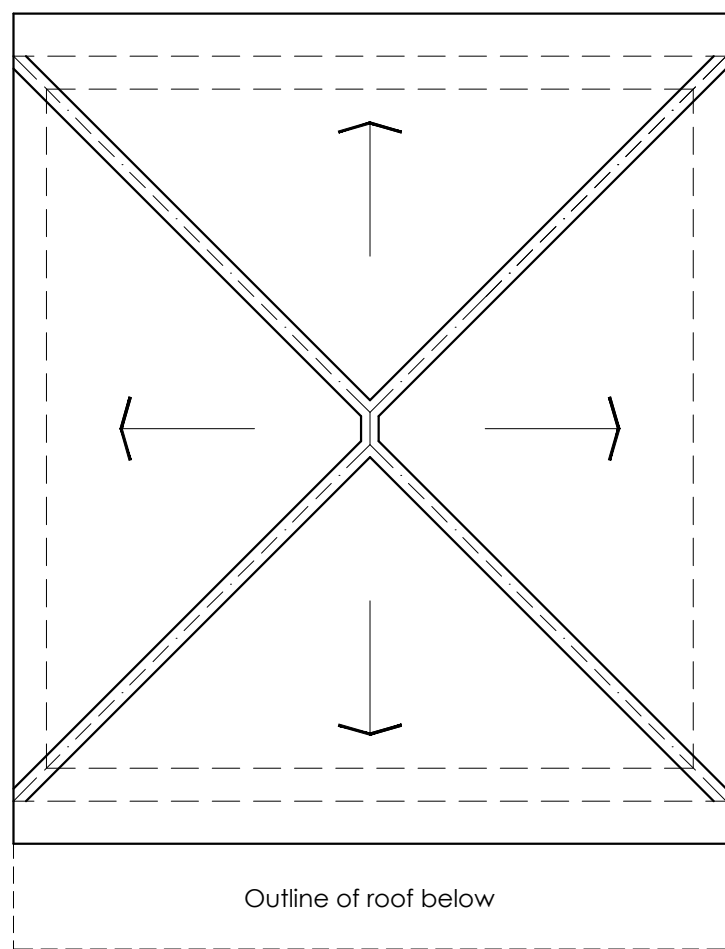


PROPOSED ROOF PLAN

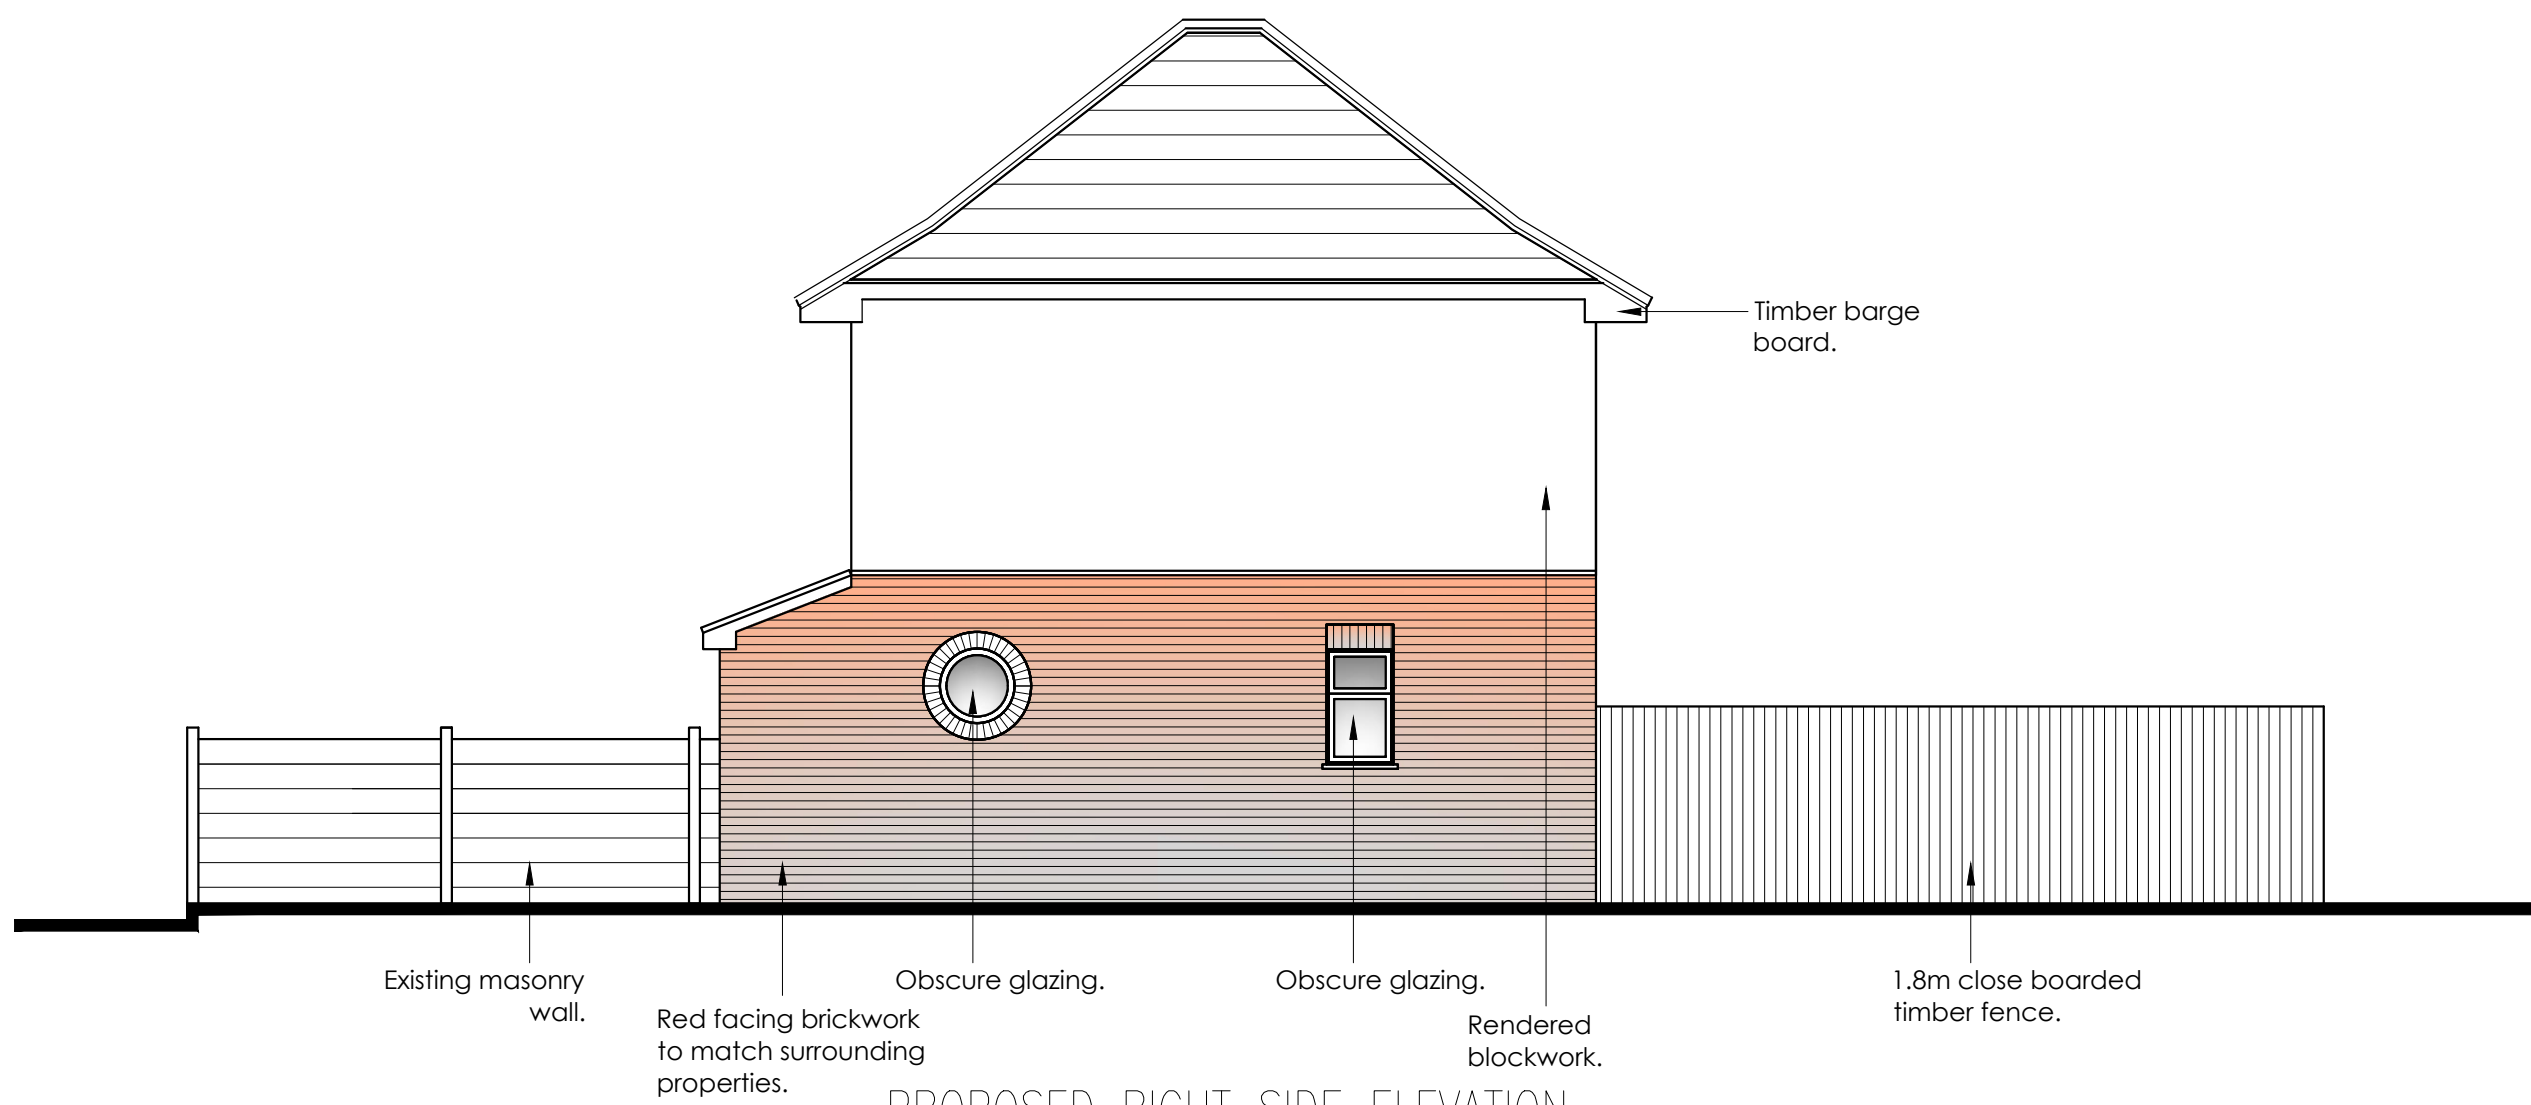


PROPOSED RIGHT SIDE ELEVATION

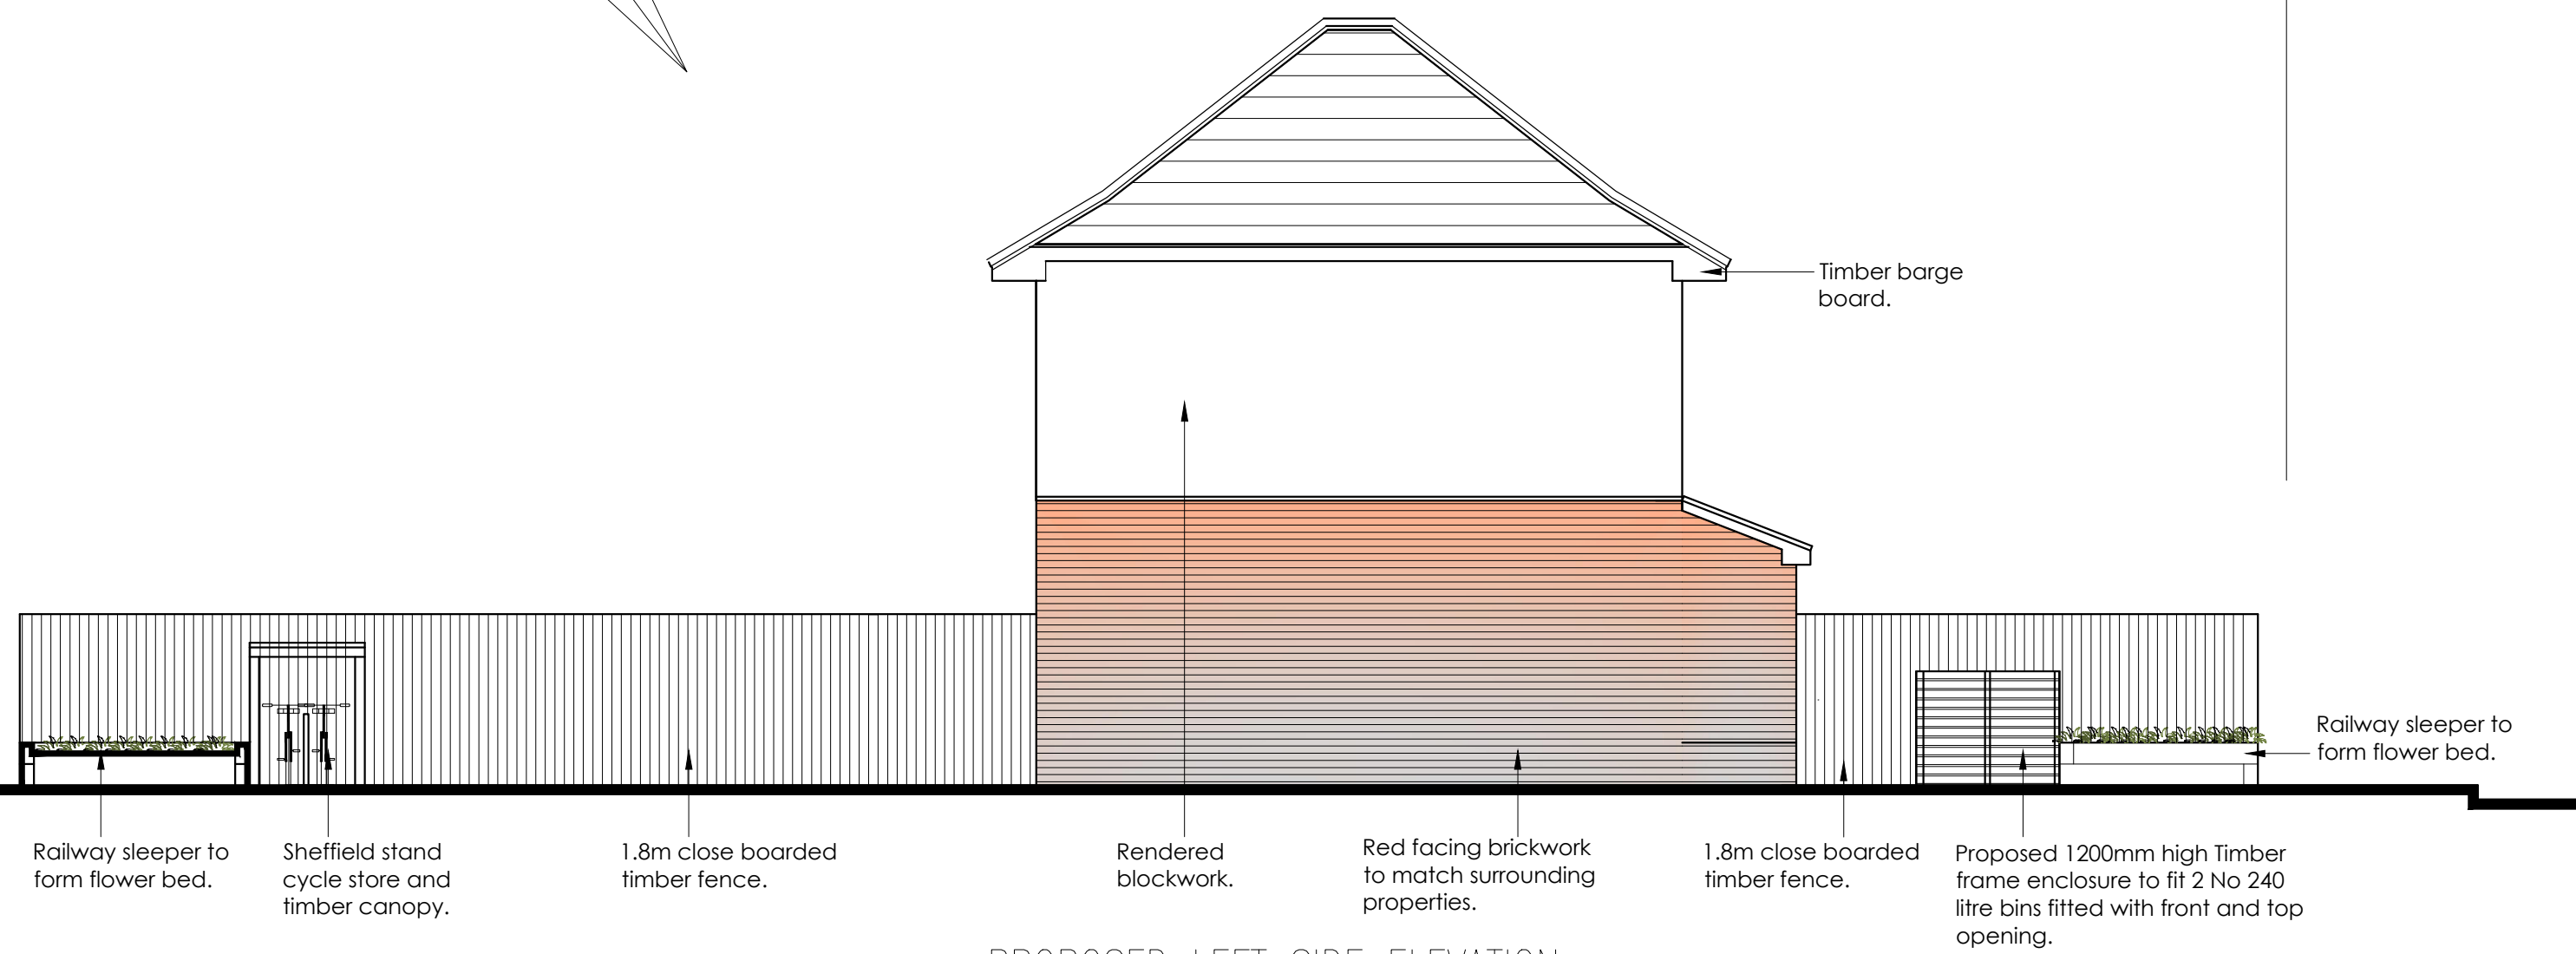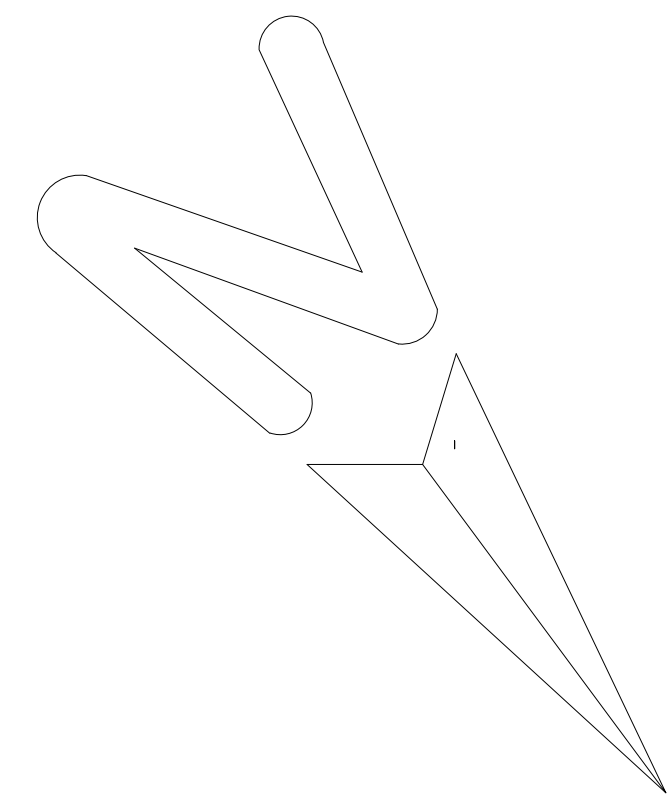

PROPOSED LEFT SIDE ELEVATION

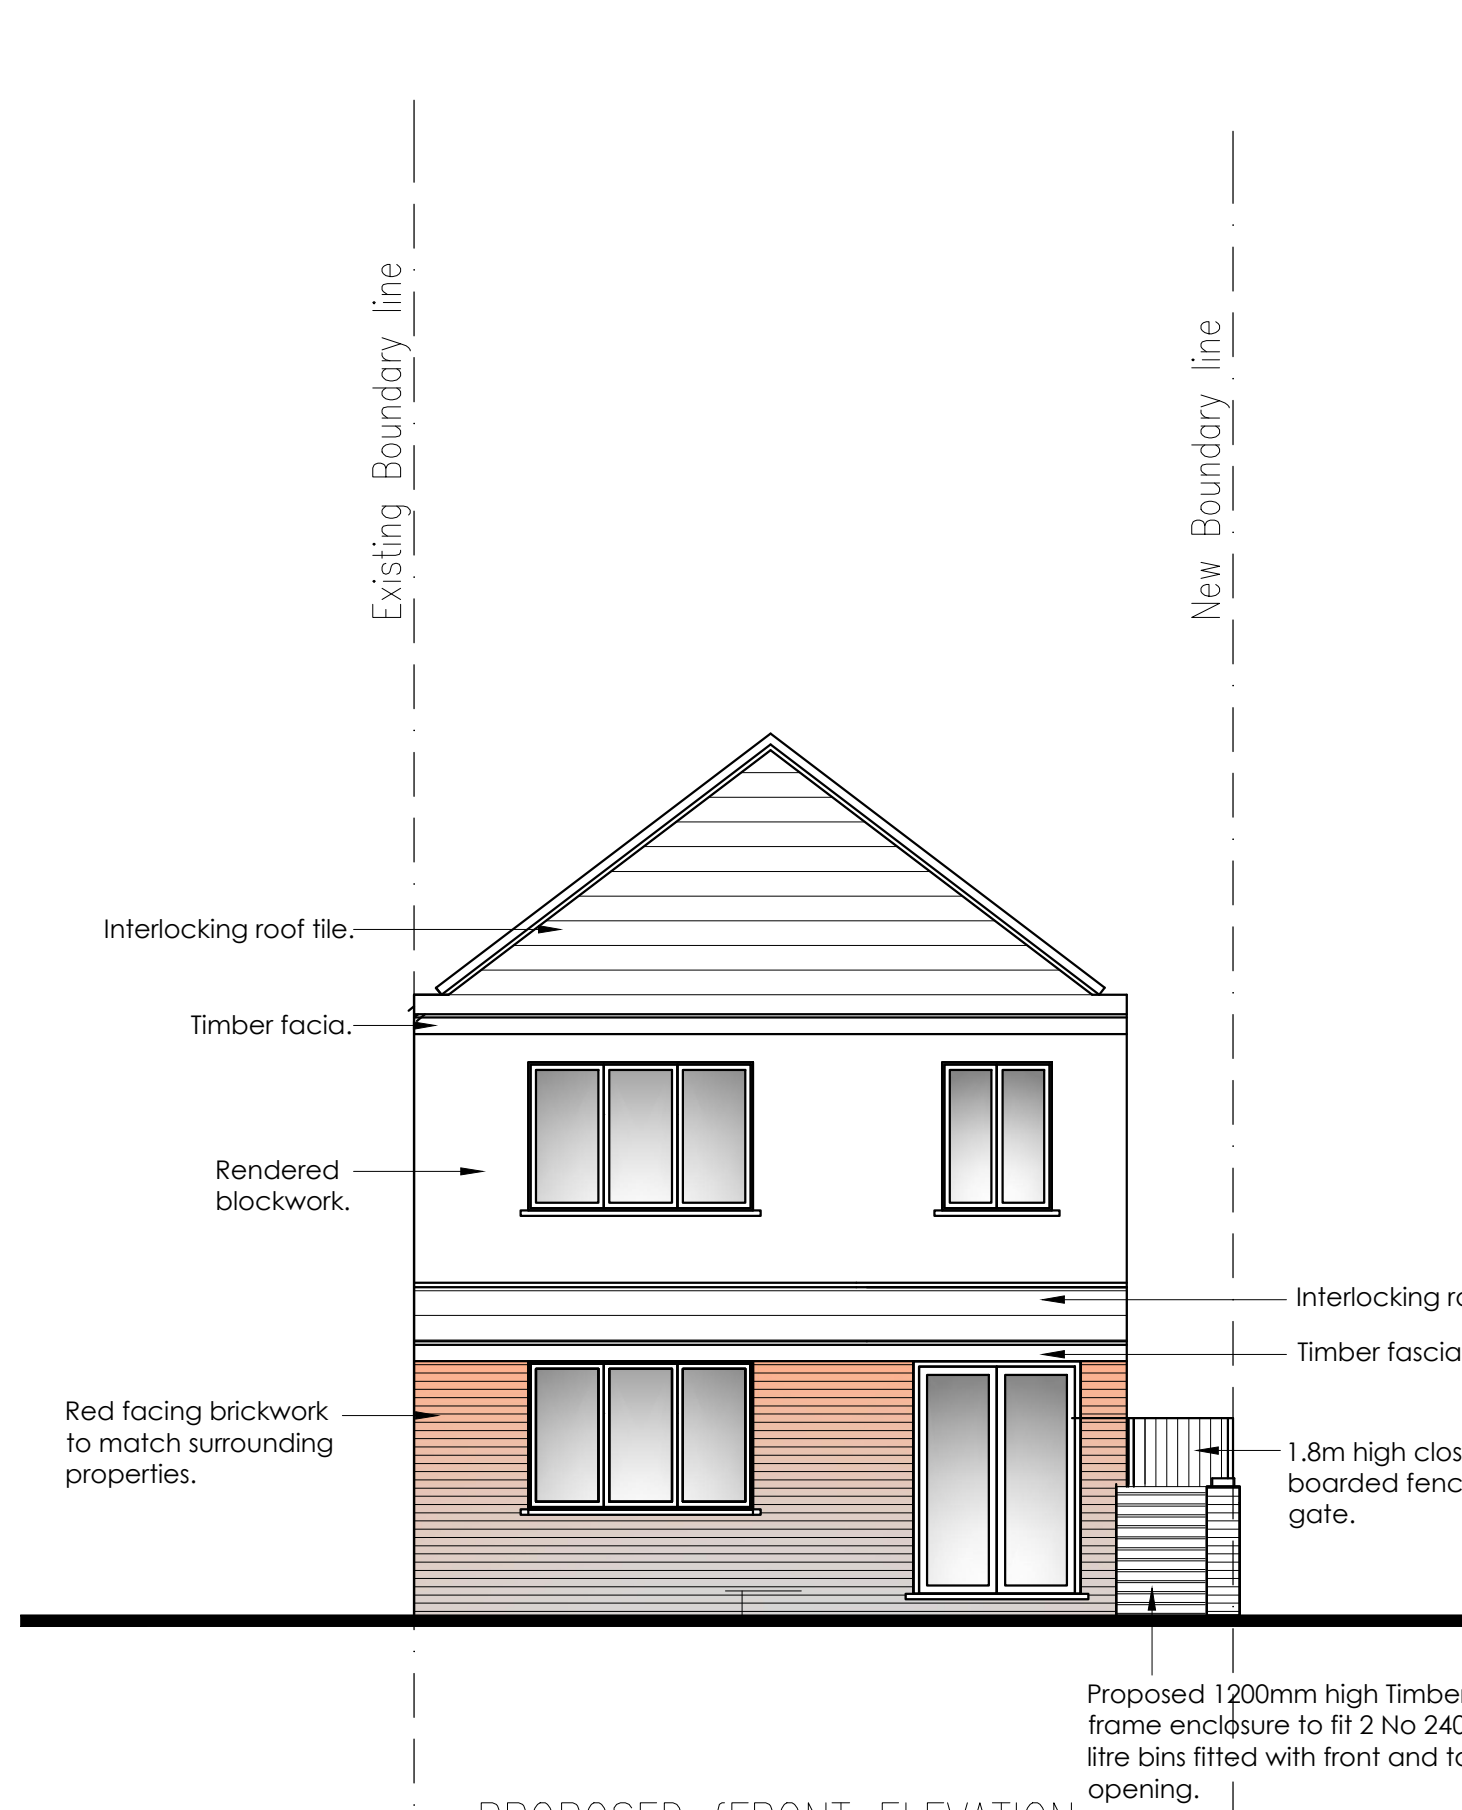

PROPOSED FRONT ELEVATION

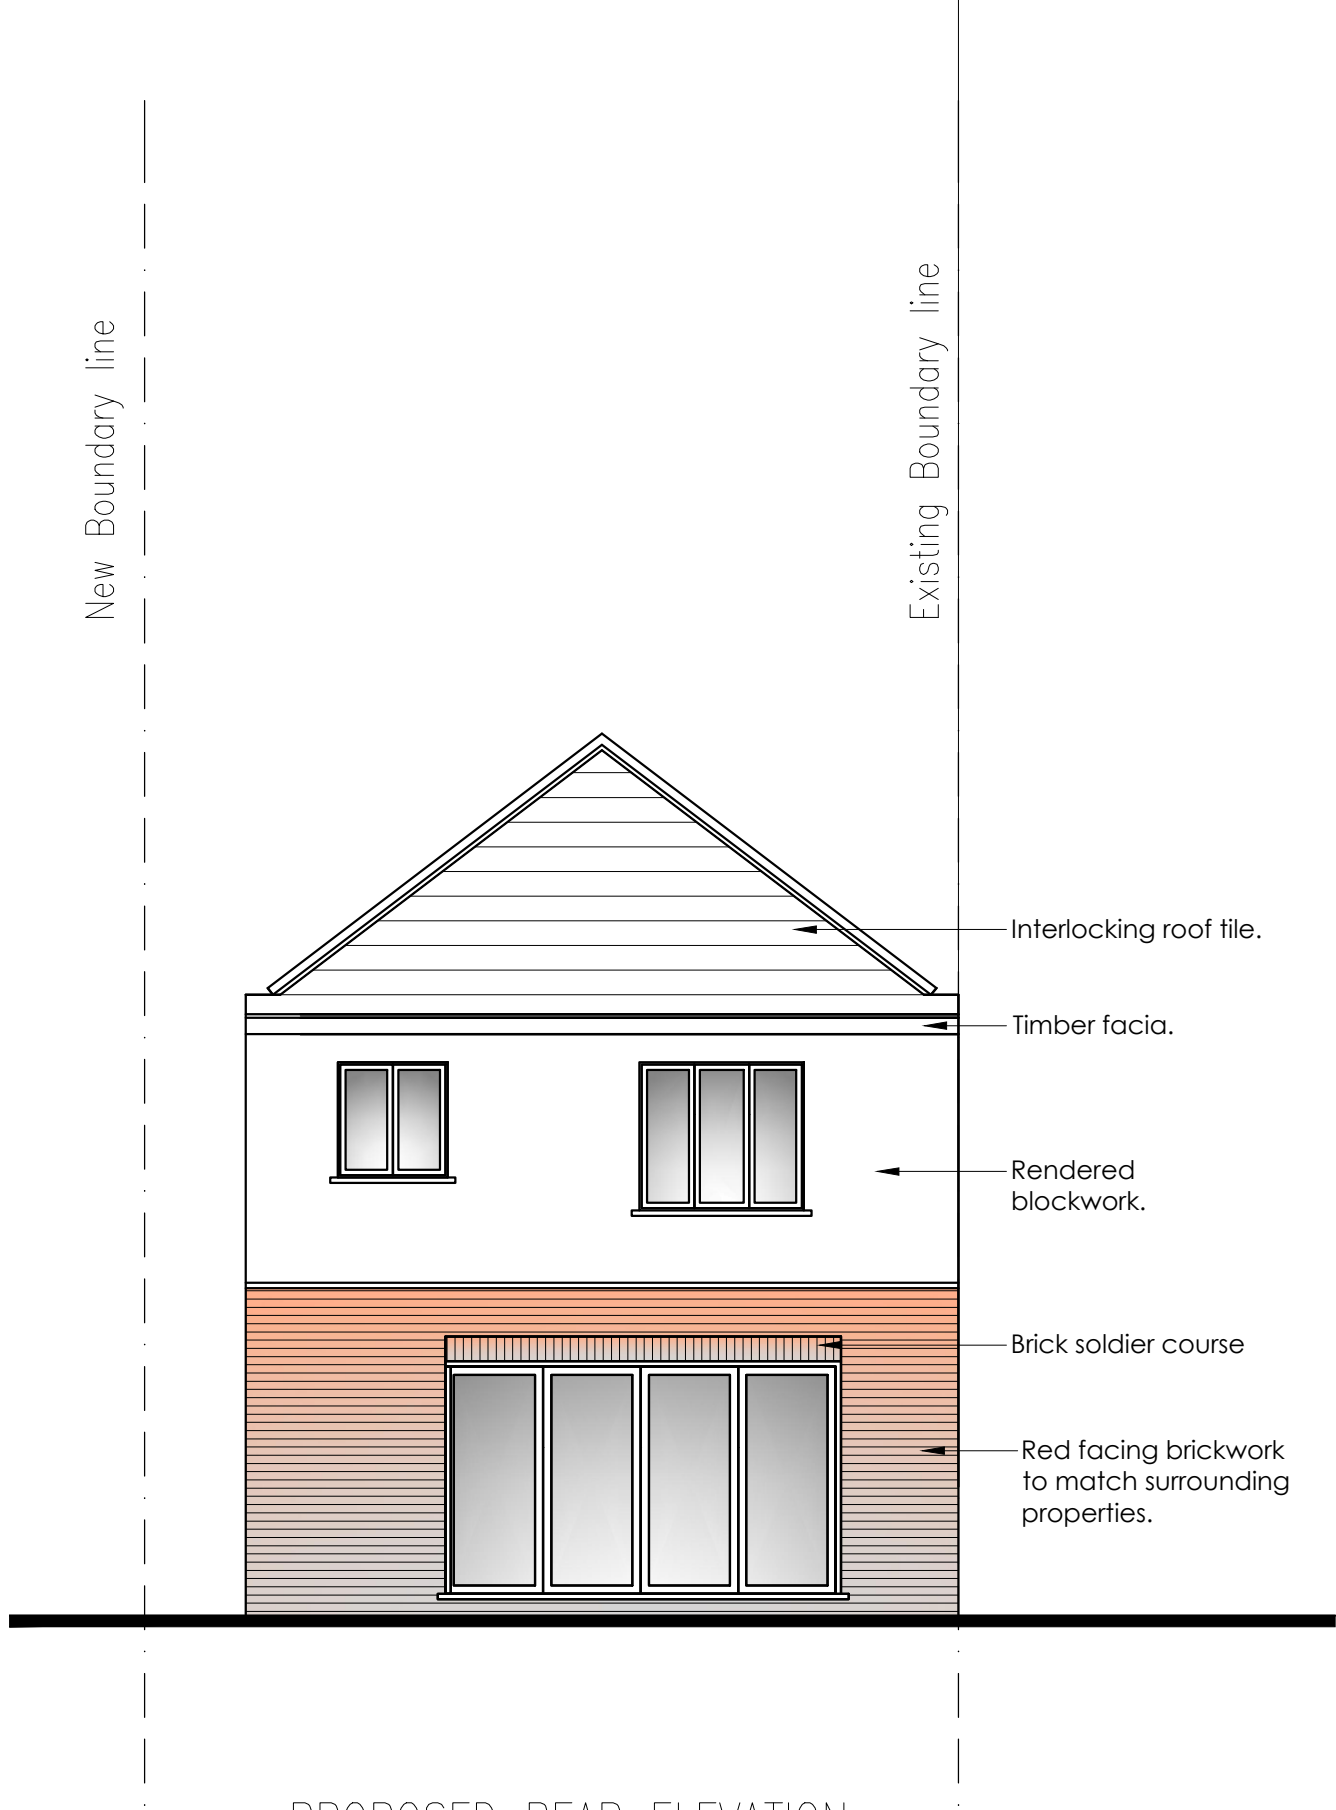

PROPOSED REAR ELEVATION