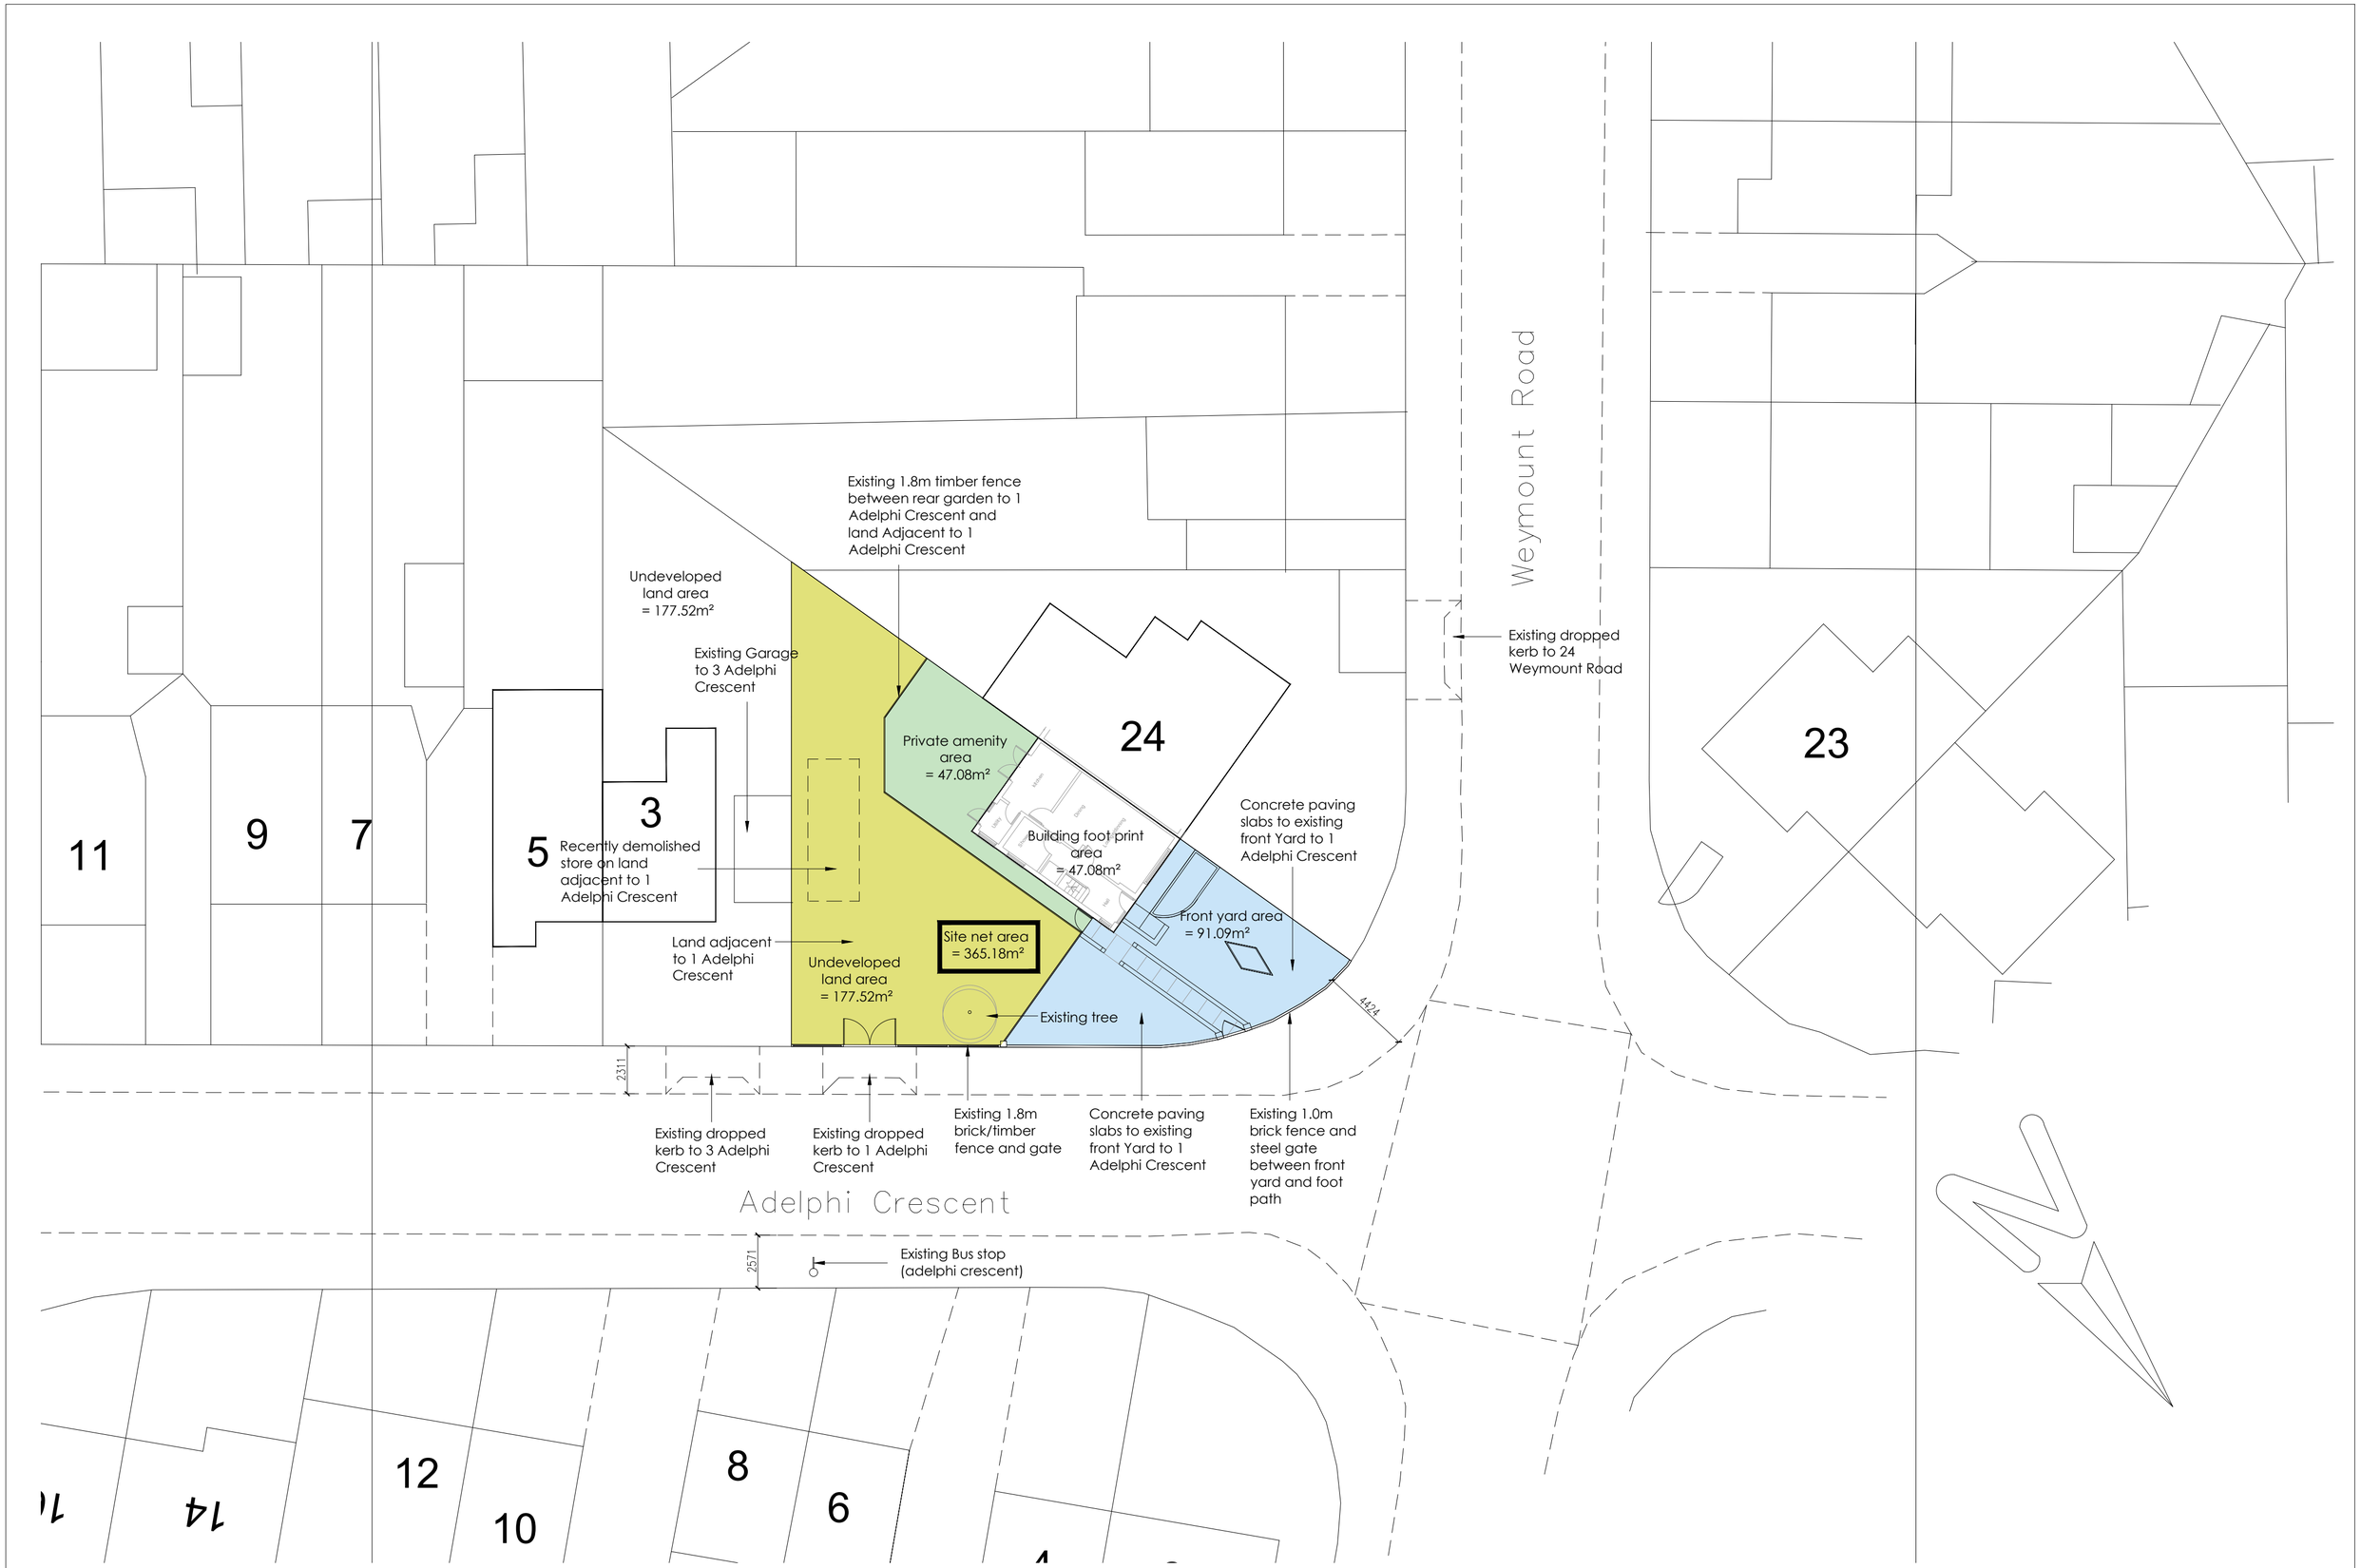

Fayeh Development Consultants.

Fayeh Development Consultants,
206 Hillingdon Street London SE17 3JD
Tel: 07956965267
Email: dapofdc@gmail.com
Web: https://www.fayehdevelopments.com/

SITE ADDRESS:
1 Adelphi Crescent Hayes
UB4 8LY

DESCRIPTION: Detached House

Existing Block Plan

DATE: May 2020
SCALE: 1:200 @A2
DRAWING No: FDC/20/04/02a

0 5 10 15 METERS