




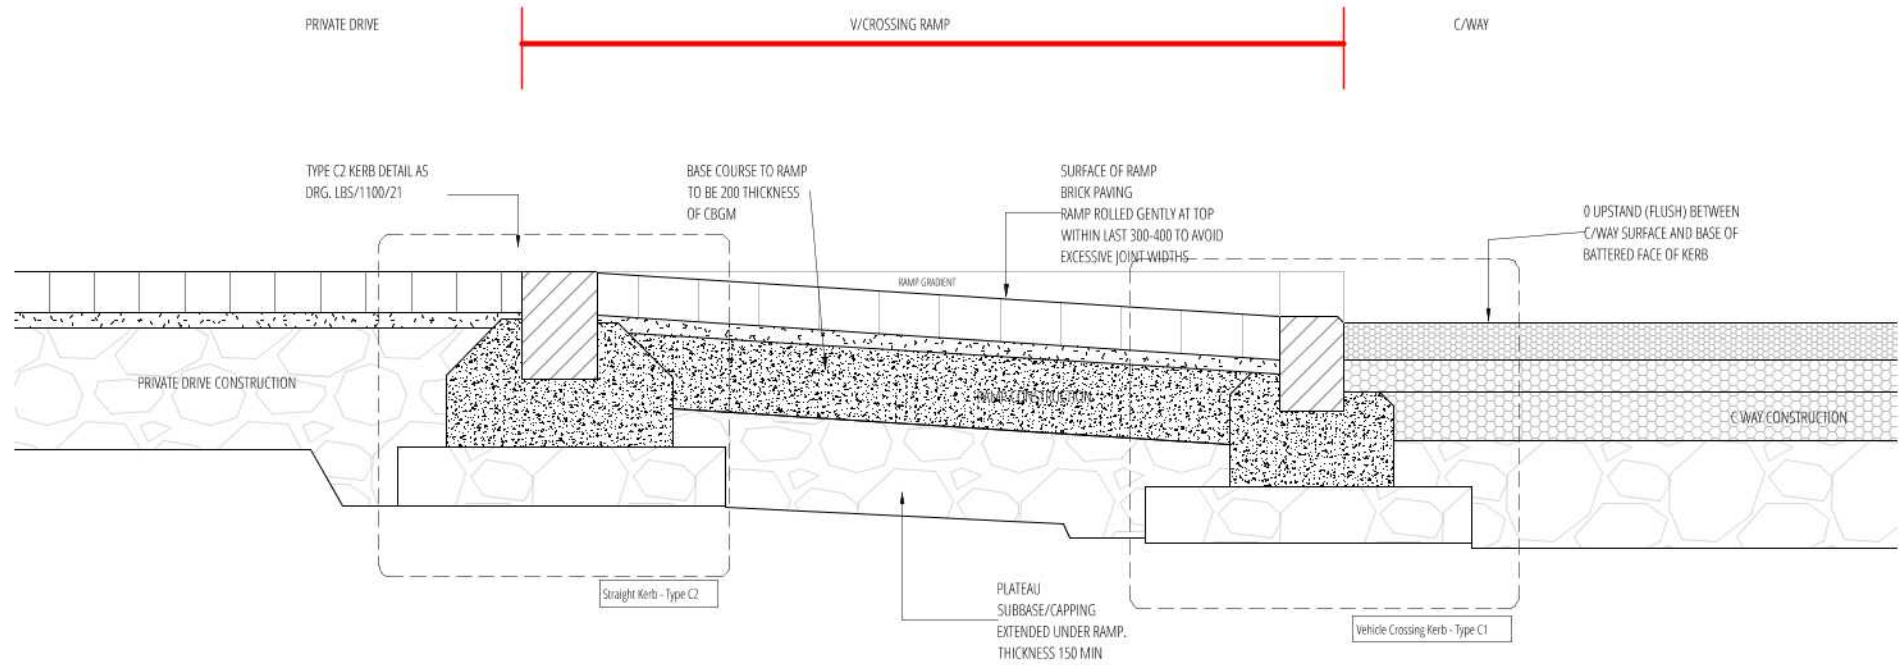


1 Indicative Section
1:15

Vehicle Crossing Kerb - Type C1
1:20

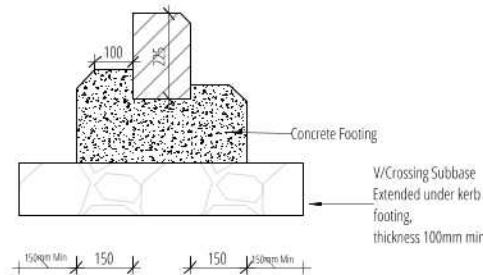


Straight Kerb - Type C2
1:20

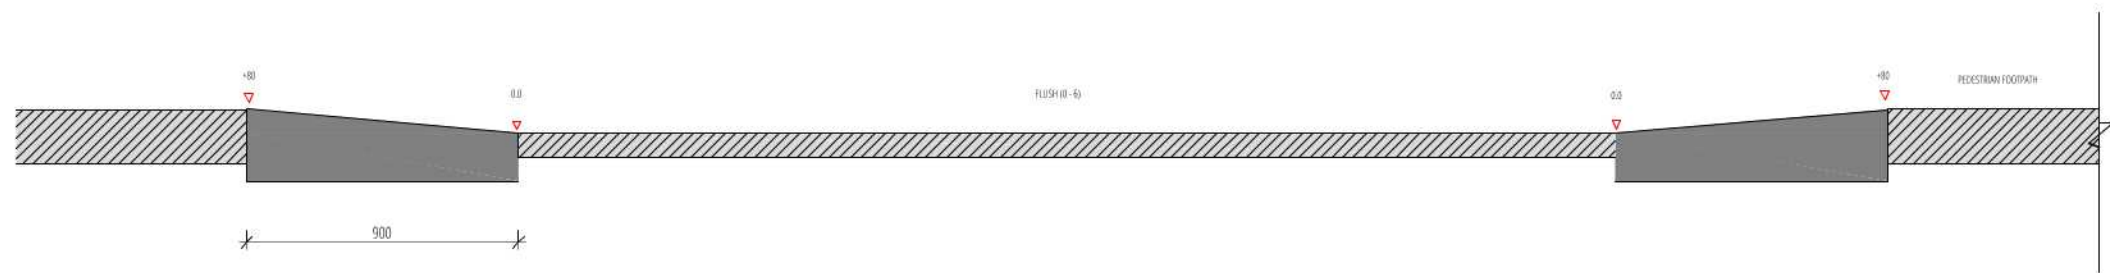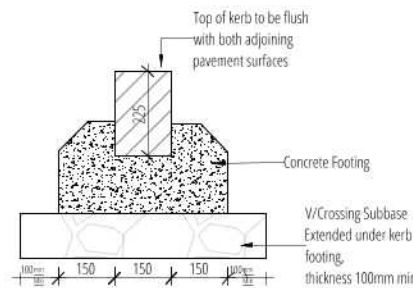

2 Raker Kerbs
1:25

Dropped Kerb - Raker Kerb

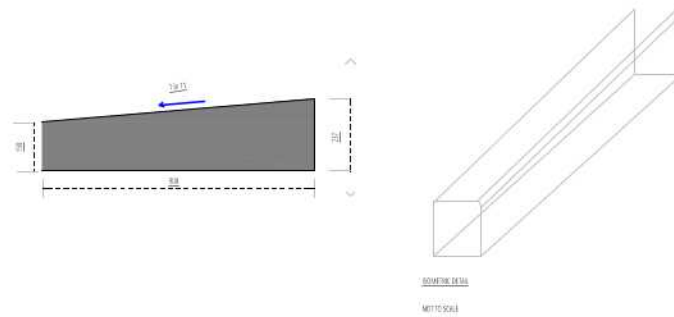

Relates to both Crossovers

NOTES
1. THIS DRAWING IS COPYRIGHT AND MUST NOT BE REPRODUCED IN WHOLE OR IN PART WITHOUT WRITTEN PERMISSION OF GAA DESIGN.
2. THIS DRAWING APPLICABLE TO DESIGN AND CONCEPT ONLY. NO OTHER SCALE FOR PLANNING PURPOSES ONLY.
3. THIS DOCUMENT AND ALL ASSOCIATED DOCUMENTS ARE PREPARED FOR SPECIFIC SITE AND EVENT. NO INDEPENDENT CALCULATIONS AND MEASUREMENTS ALLOWED FROM THE CLIENT AT THE TIME OF SHOOTING.
4. THE RECIPIENT AGREES TO PROTECT THE CONTENTS FROM DISTRIBUTION AND DISSEMINATION EXCEPT AS REQUIRED FOR THE SPECIFIC EVENT NAMED. WITHOUT THE WRITTEN PERMISSION OF THE DESIGNER.
5. USE OF THIS DESIGN IS GRANTED TO THE CLIENT FOR THE SPECIFIC AND NAMED EVENT ONLY.
COPYRIGHT © 2018

REV	DATE	DESCRIPTION	APPD

PROJECT NAME
103 Judge Heath Lane

DOCUMENT NUMBER
20026-GAA-XX-DR-T-0122

DRAWING TITLE
Kerbs and Edging Types Details

DATE
26/02/21

DRAWN
RP

CHECK
GG

PROJECT NUMBER
20026

SCALE
As Indicated

PURPOSE
For Stage Approval

STATUS
S4

REVISED
P01

REVIEWED
SB

APPROVED
SB

