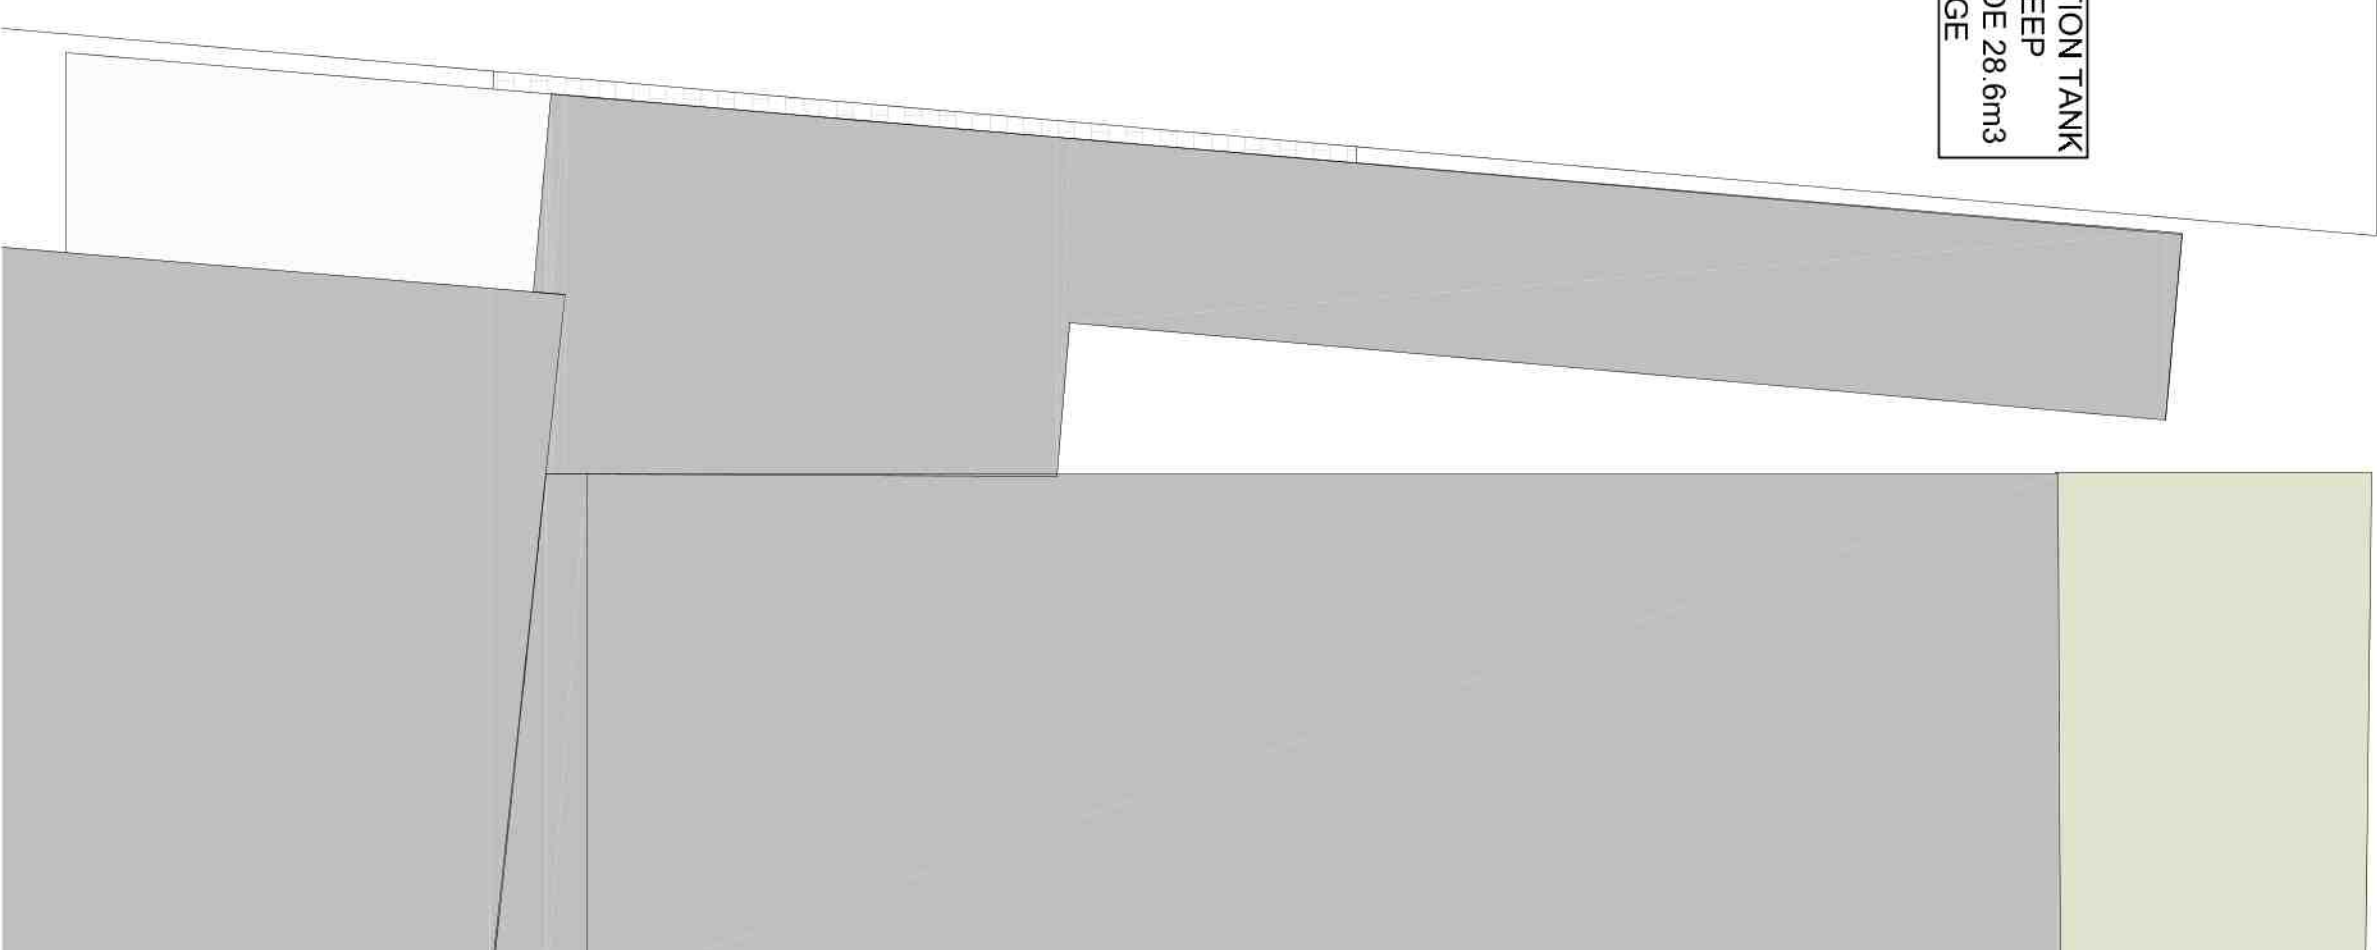


SLIBRACE WATER IIPVC PIPES

SURFACE WATER INSPECTION CHAMBERS

[illegible]

103 JUDGE HEATH LANE, HAYES, UB3 2PB

TITLE:

SUDS LAYOUT PLAN

CLIENT:

UK64LUT LIMITED



CHECKED BY:	DATE:	APPROVED BY:	DATE:
S.L.	04-02-21	S.L.	04-02-21
DRAWN BY:	SCALE:	DRAWING NUMBER:	REV:
S.L.	1:100	C2478-01	A
DATE:	SIZE:		
04-02-21	A1		