
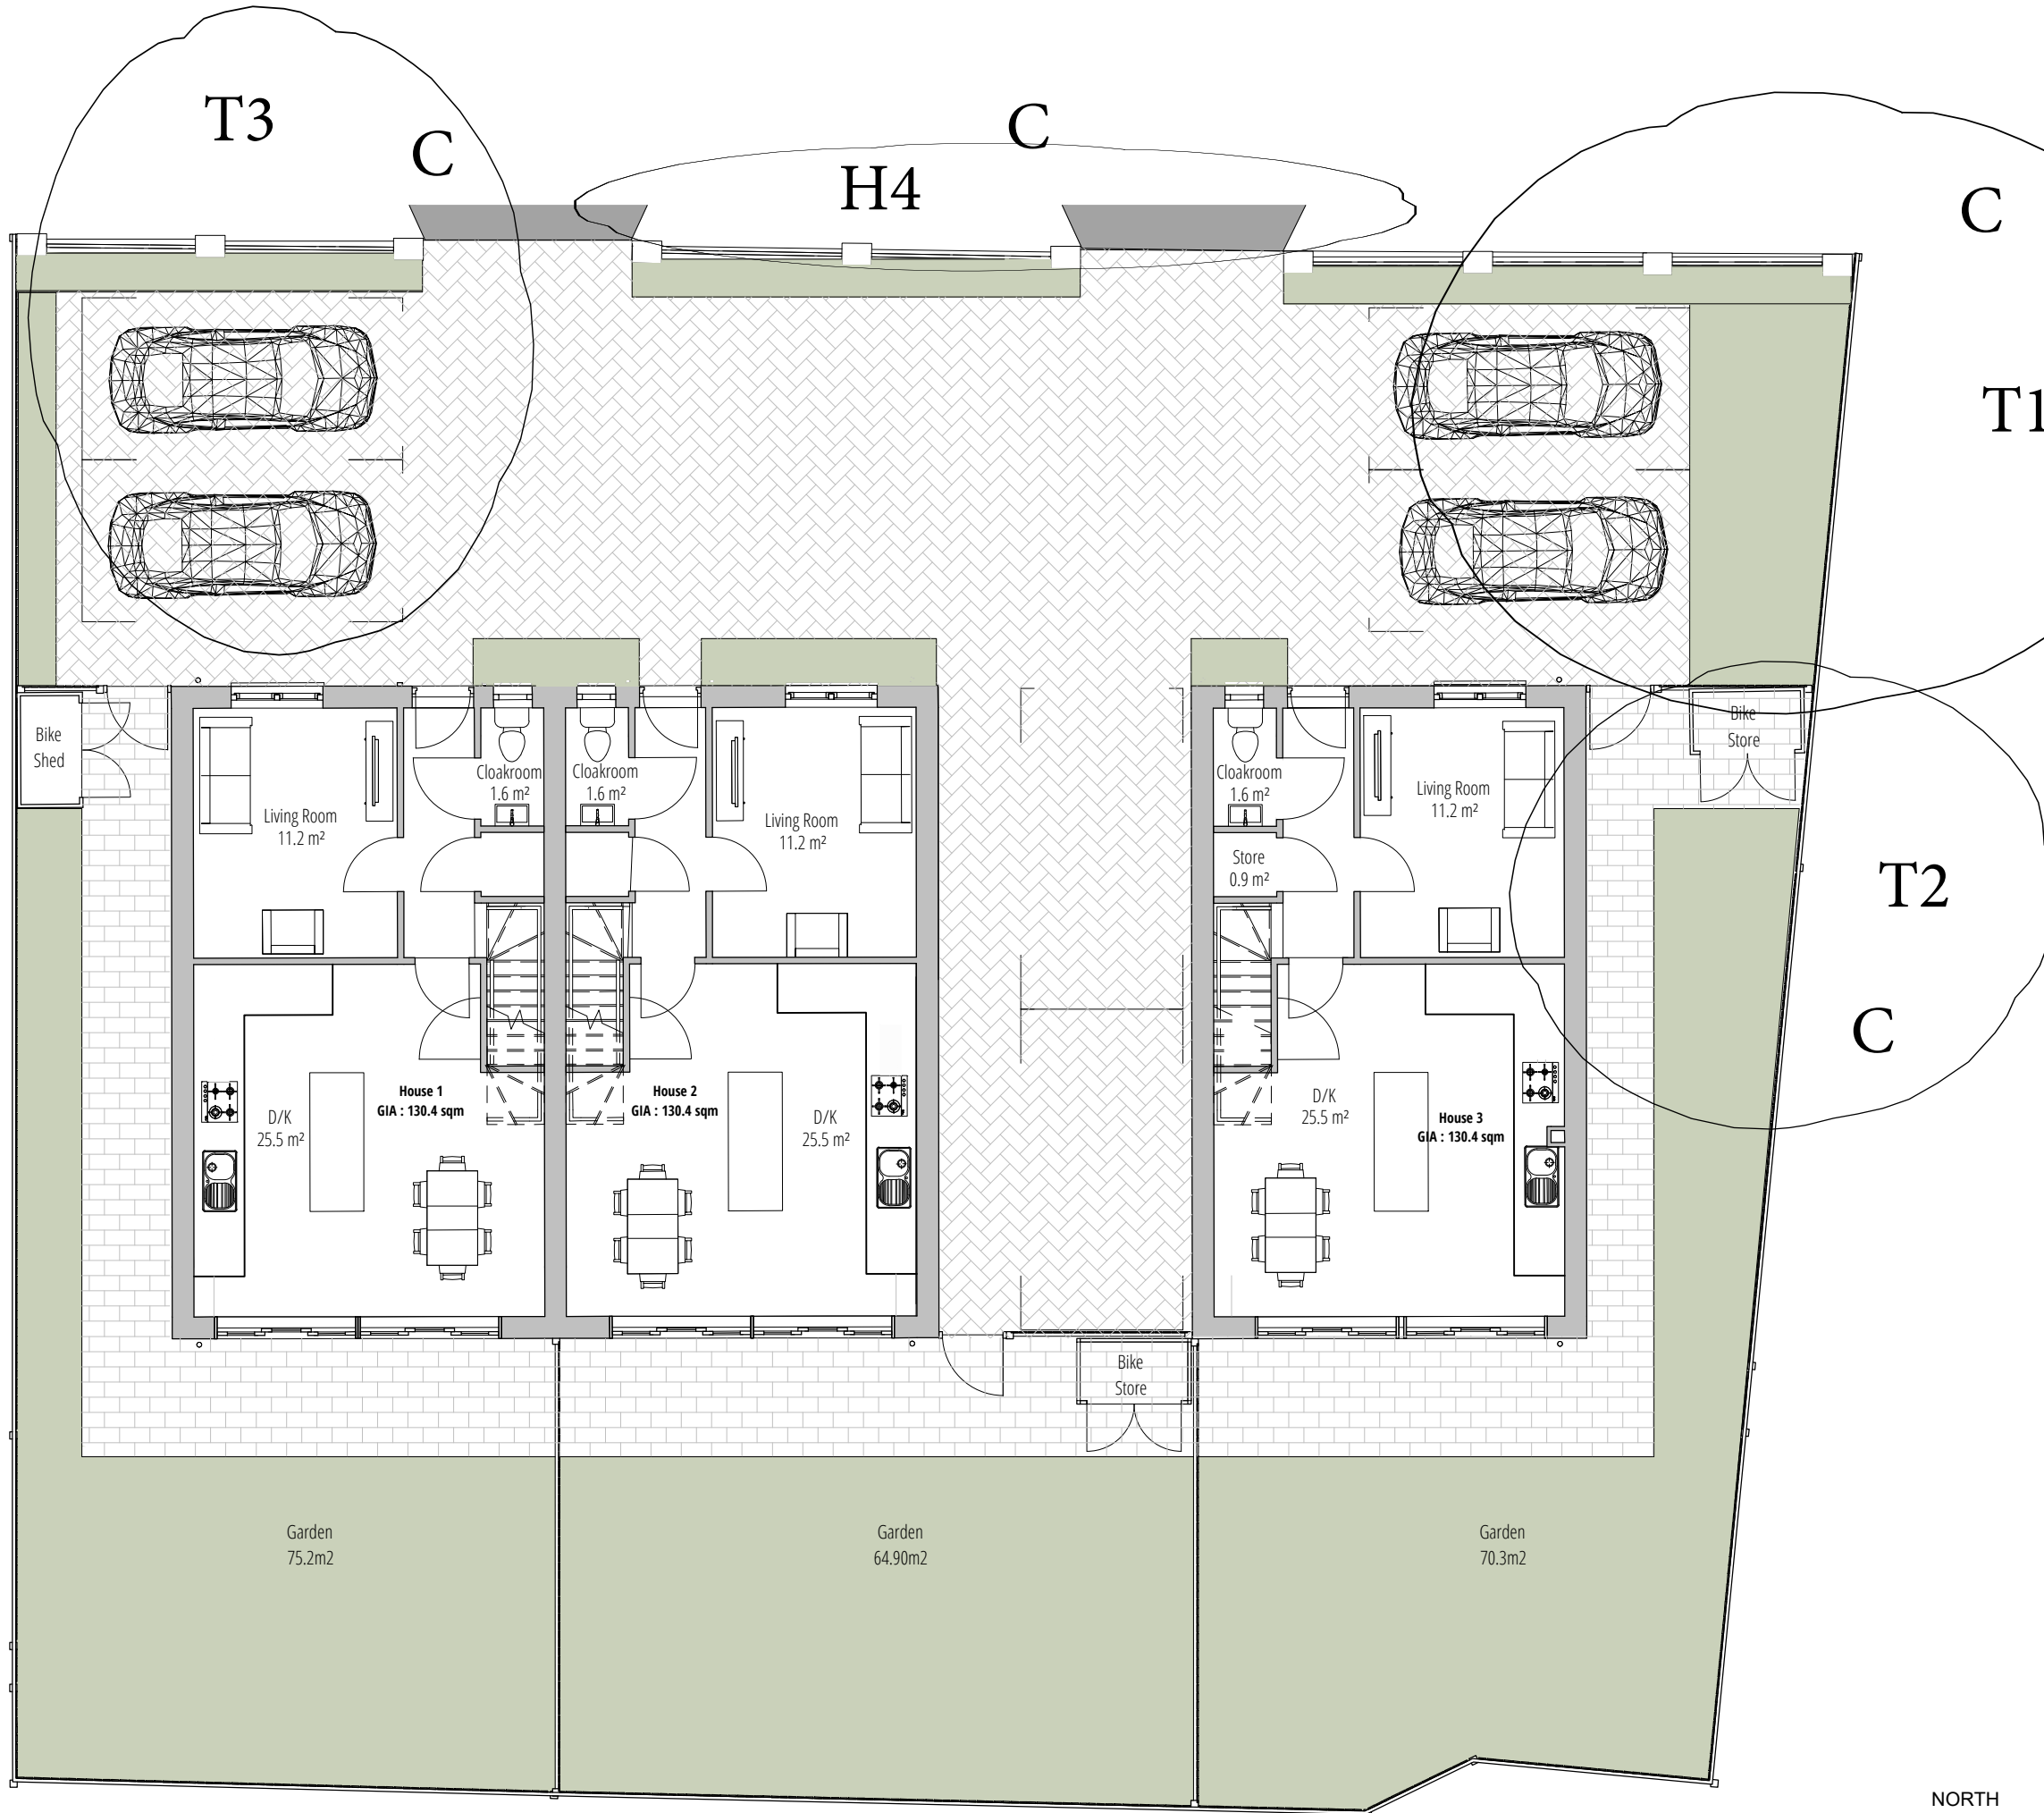
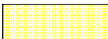
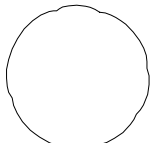


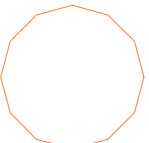

 Storage Areas

 Tree Protection Barriers

 Crown Spread

 Root Protection Area

All Arboriculture
www.allarboriculture.co.uk
Tel: 07375110399

Tree Protection Plan

SCALE : 1 : 100 @ A3	DATE : 21/12/2020	
103 Judge Heath Lane		

