
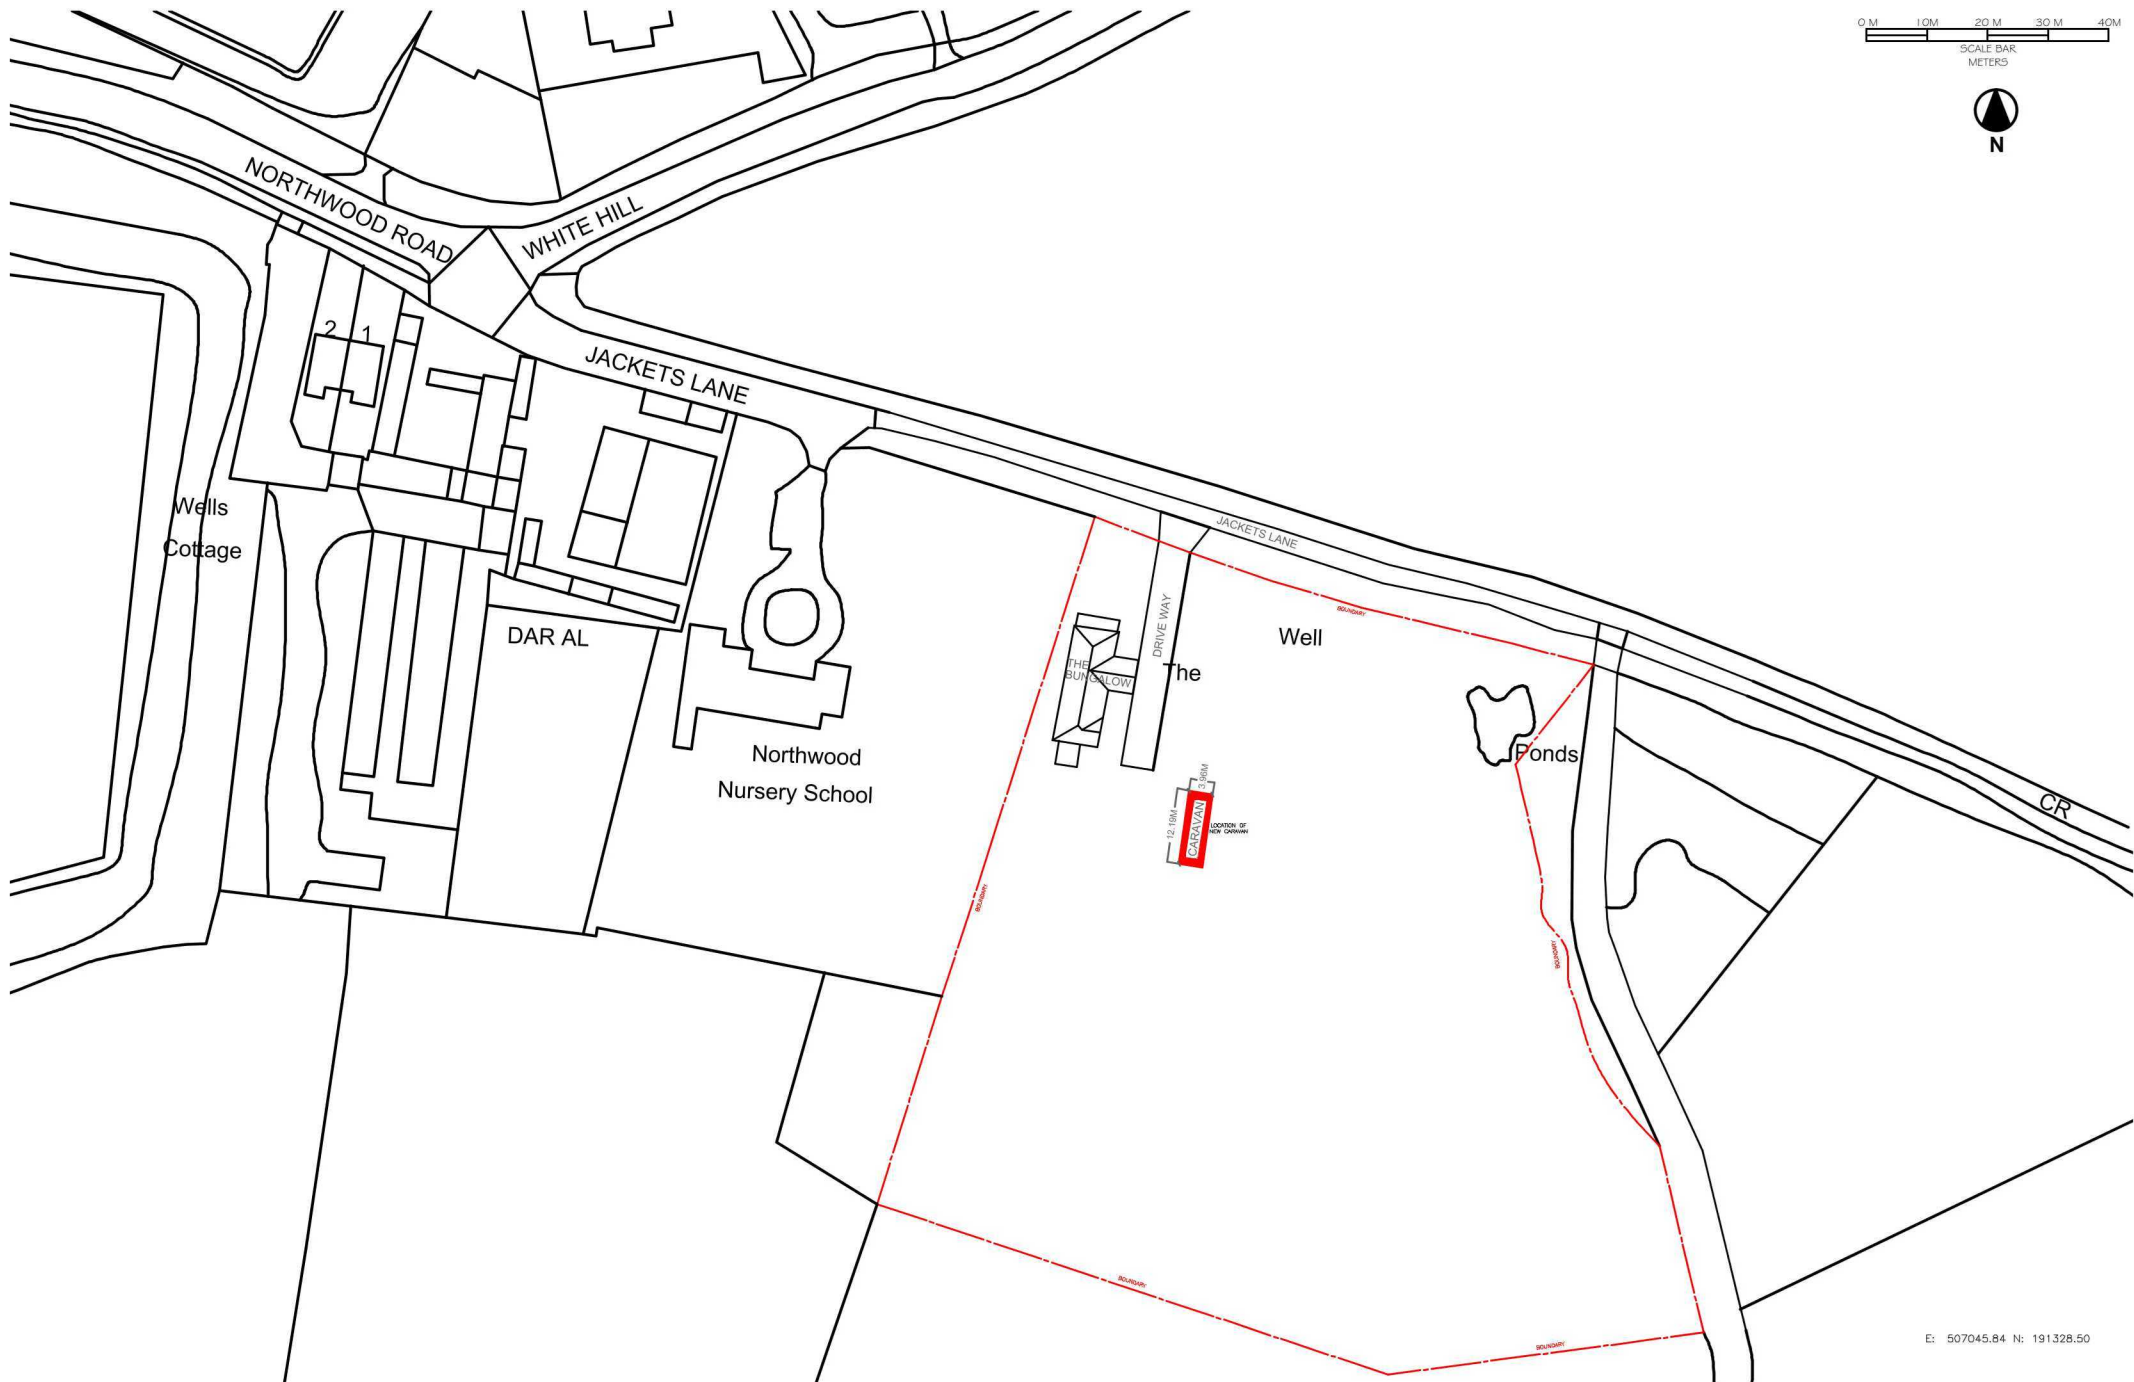


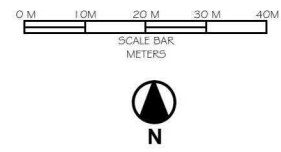

E: 507045.84 N: 191328.50

CLIENT ANNA COLLINS - KATHLEEN COLLINS	DRAWN BY	CD	DATE	25-06-20	ISSUE TYPE			The Bungalow, Jackets Lane, Harefield, UB9 6PZ, Phone: 01923 823 828 Email: annacollins99@hotmail.co.uk
	CHECKED	CD	DATE	25-06-20	PROVISIONAL		CONSTRUCTION	
	REVISION	2	SCALE	1:1250	APPROVAL	X	AS BUILT	
PROJECT THE BUNGALOW CARAVAN		DRAWING TITLE CARAVAN LOCATION PLAN 1-1250			DRG N° CARAVAN LP 1-1250		A4	