


DORMER REMOVED	AUG 2020	C
DORMER WINDOW	JUN 2020	B
FLOOR AREA	JUN 2020	A
AMENDMENTS	DATE	REV.

Dimensions, areas and levels shown are only approximate and subject to the survey. All dimensions are to be checked on site. If any discrepancy is found, the surveyor shall be responsible for the same. The surveyor shall be responsible for the accuracy of the dimensions and any discrepancies or variations are to be referred to the architect before the architect can be held responsible. The drawing is to be used for the purpose of the survey.

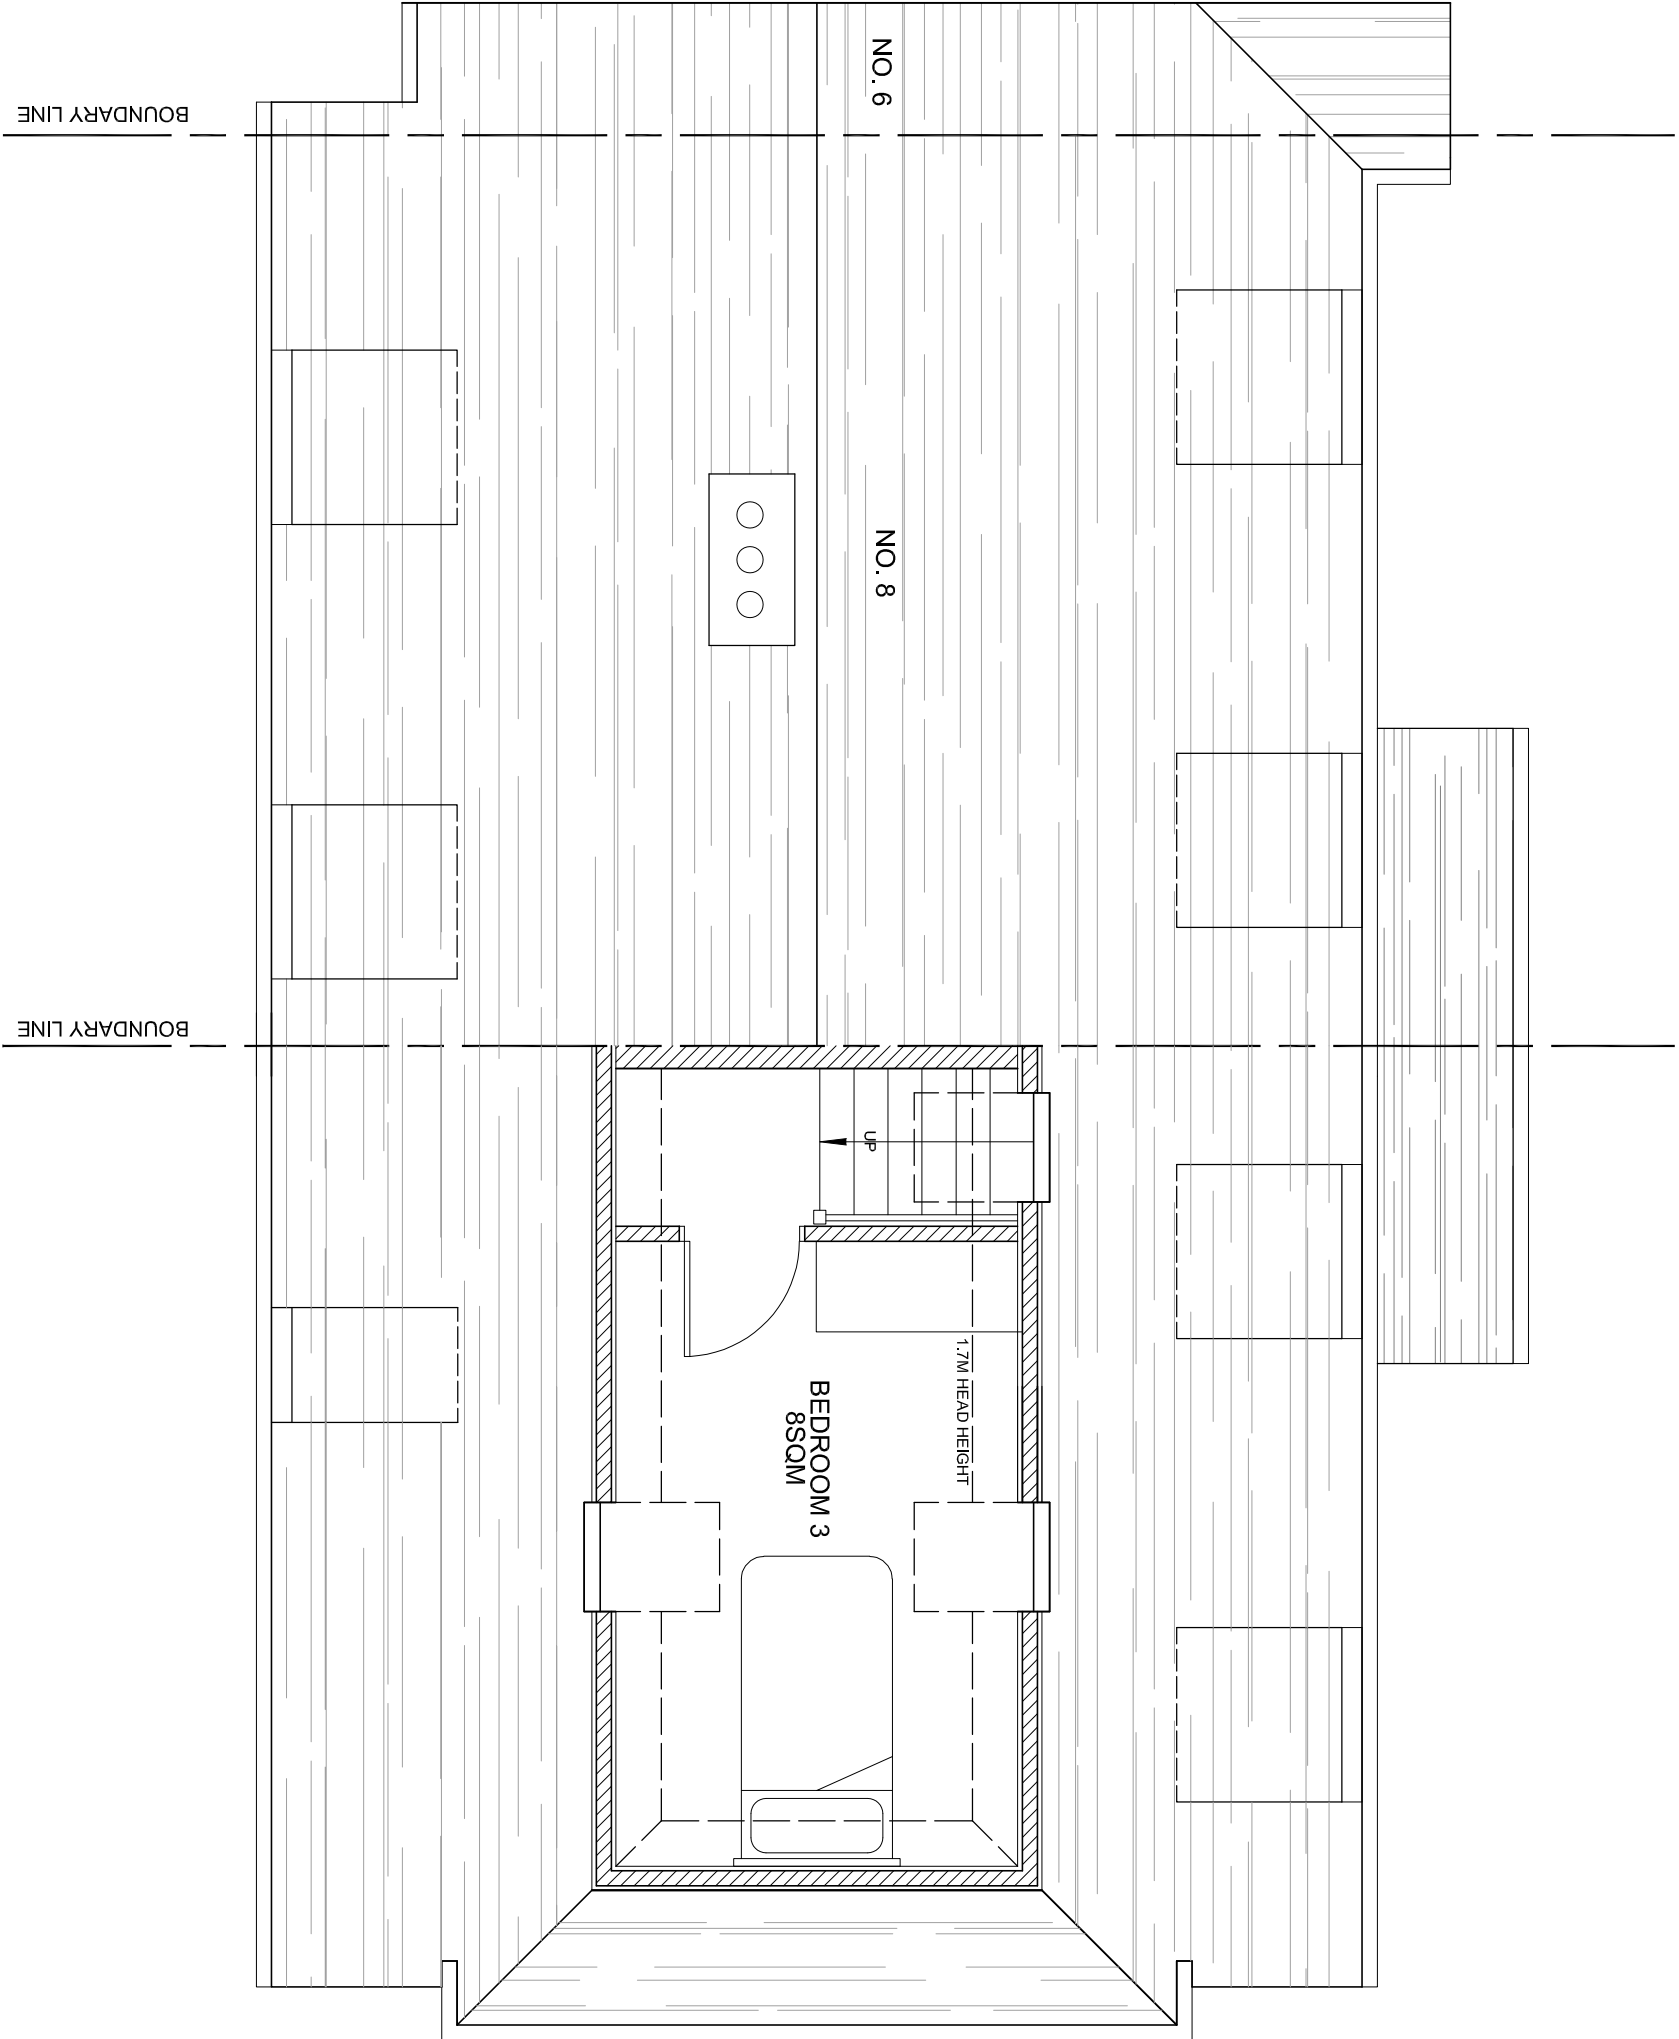

bernard murray design
chartered architect

WWW.BMURRAYDESIGN.CO.UK
7/8 BRIDGE ROAD, UXBRIDGE, MIDDLESEX UB8 3QW
TEL: 07958 471714 EMAIL: BMURRAYDESIGN@YAHOO.CO.UK

PROJECT
8 BIRCH AVENUE
WEST DRAYTON
UB7 8DD

CLIENT
BARRY HAMILTON

DRAWING
PROPOSED LOFT PLAN

SCALE	1:50 @ A3	DRAWING NUMBER	REV.
DATE	MAY 2020	1133-10	C
DRAWN	BM		