


EAVES STORAGE	SEP 2020	D
DORMER REMOVED	AUG 2020	C
DORMER WINDOW	JUN 2020	B
FLOOR AREA	JUN 2020	A
AMENDMENTS	DATE	REV.

Dimensions, areas and levels where given are only approximate and subject to site survey. All dimensions are to be checked on site. Figure dimensions only are to be taken from this drawing. This drawing is to be read in conjunction with all relevant conditions and specifications, drawings, documents and any discrepancies or variations are to be notified before the affected work commences. This drawing is copy right and remains the property of the Architects.

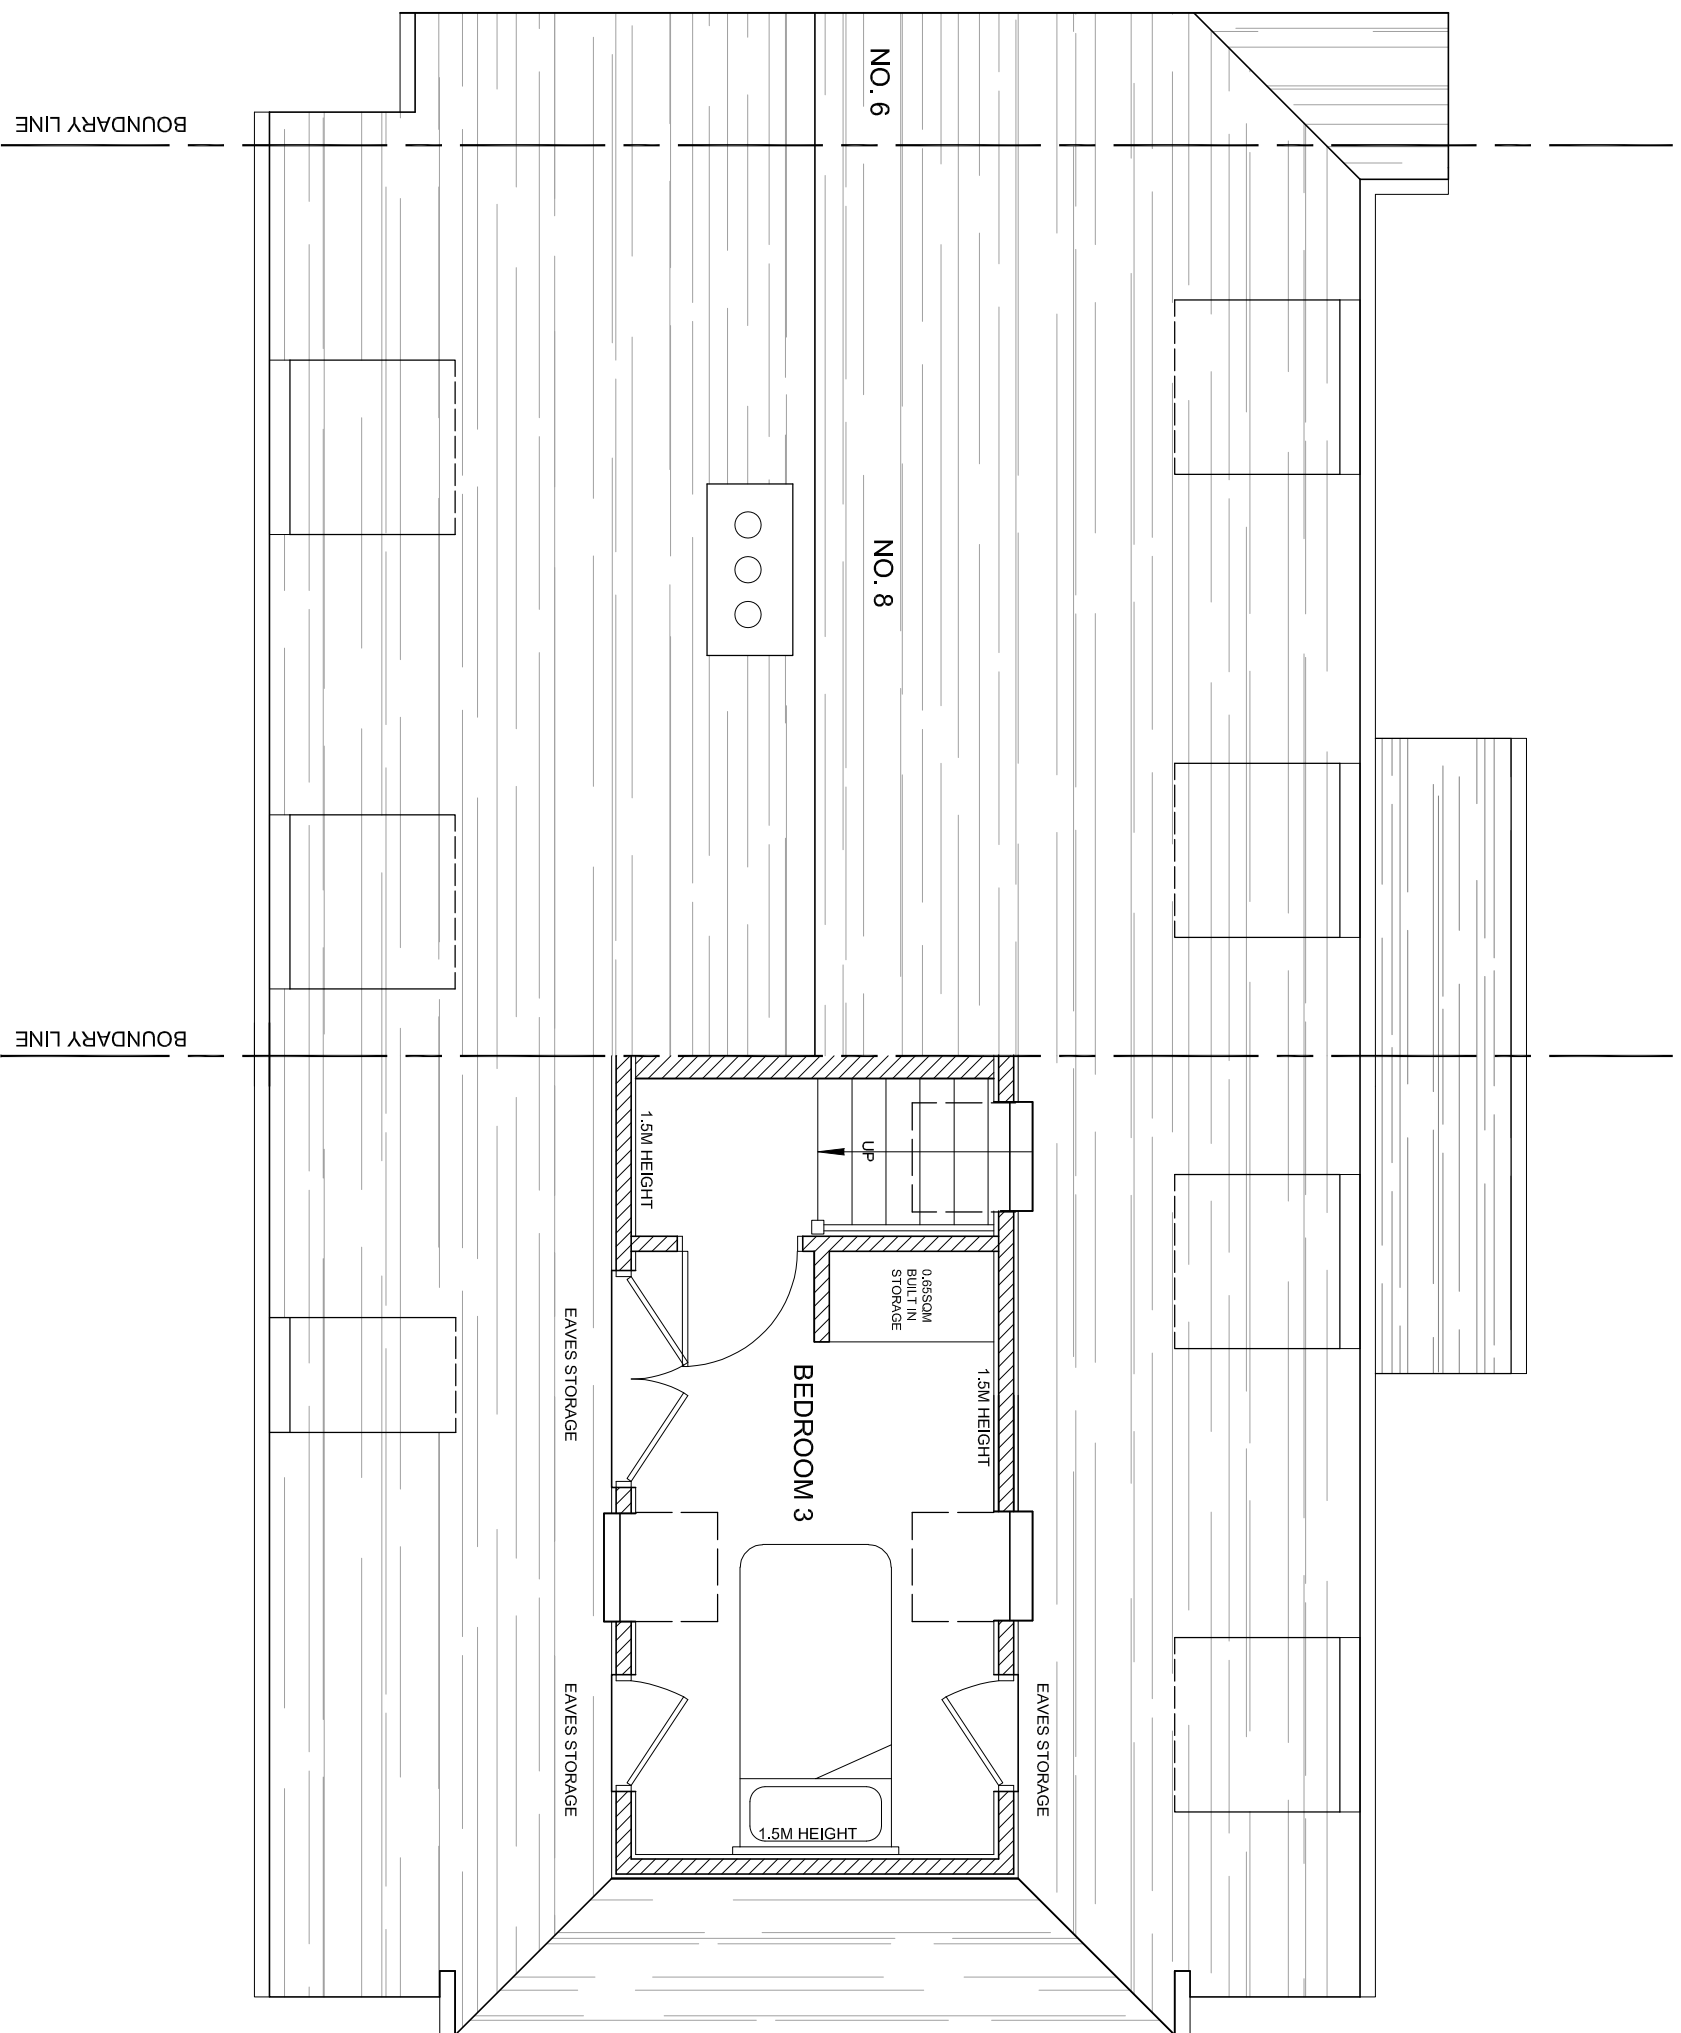

bernard murray design
chartered architect

WWW.BMURRAYDESIGN.CO.UK
78 BRIDGE ROAD, UXBRIDGE, MIDDLESEX UB82QW
TEL: 07958 471714 EMAIL: BMURRAYDESIGN@YAHOO.CO.UK

PROJECT
8 BIRCH AVENUE
WEST DRAYTON
UB7 8DD

CLIENT
BARRY HAMILTON

DRAWING
PROPOSED LOFT PLAN

SCALE	1:50 @ A3	DRAWING NUMBER	REV.
DATE	MAY 2020	1133-10	D
DRAWN	BM		