


FLOOR AREA		JUN 2020	B
WINDOW		JUN 2020	A
AMENDMENTS		DATE	REV.

Dimensions, areas and levels where given are only approximate and subject to the survey. All measurements are to be taken from the finished ground level unless otherwise stated. All dimensions are to be taken from the finished ground level unless otherwise stated.

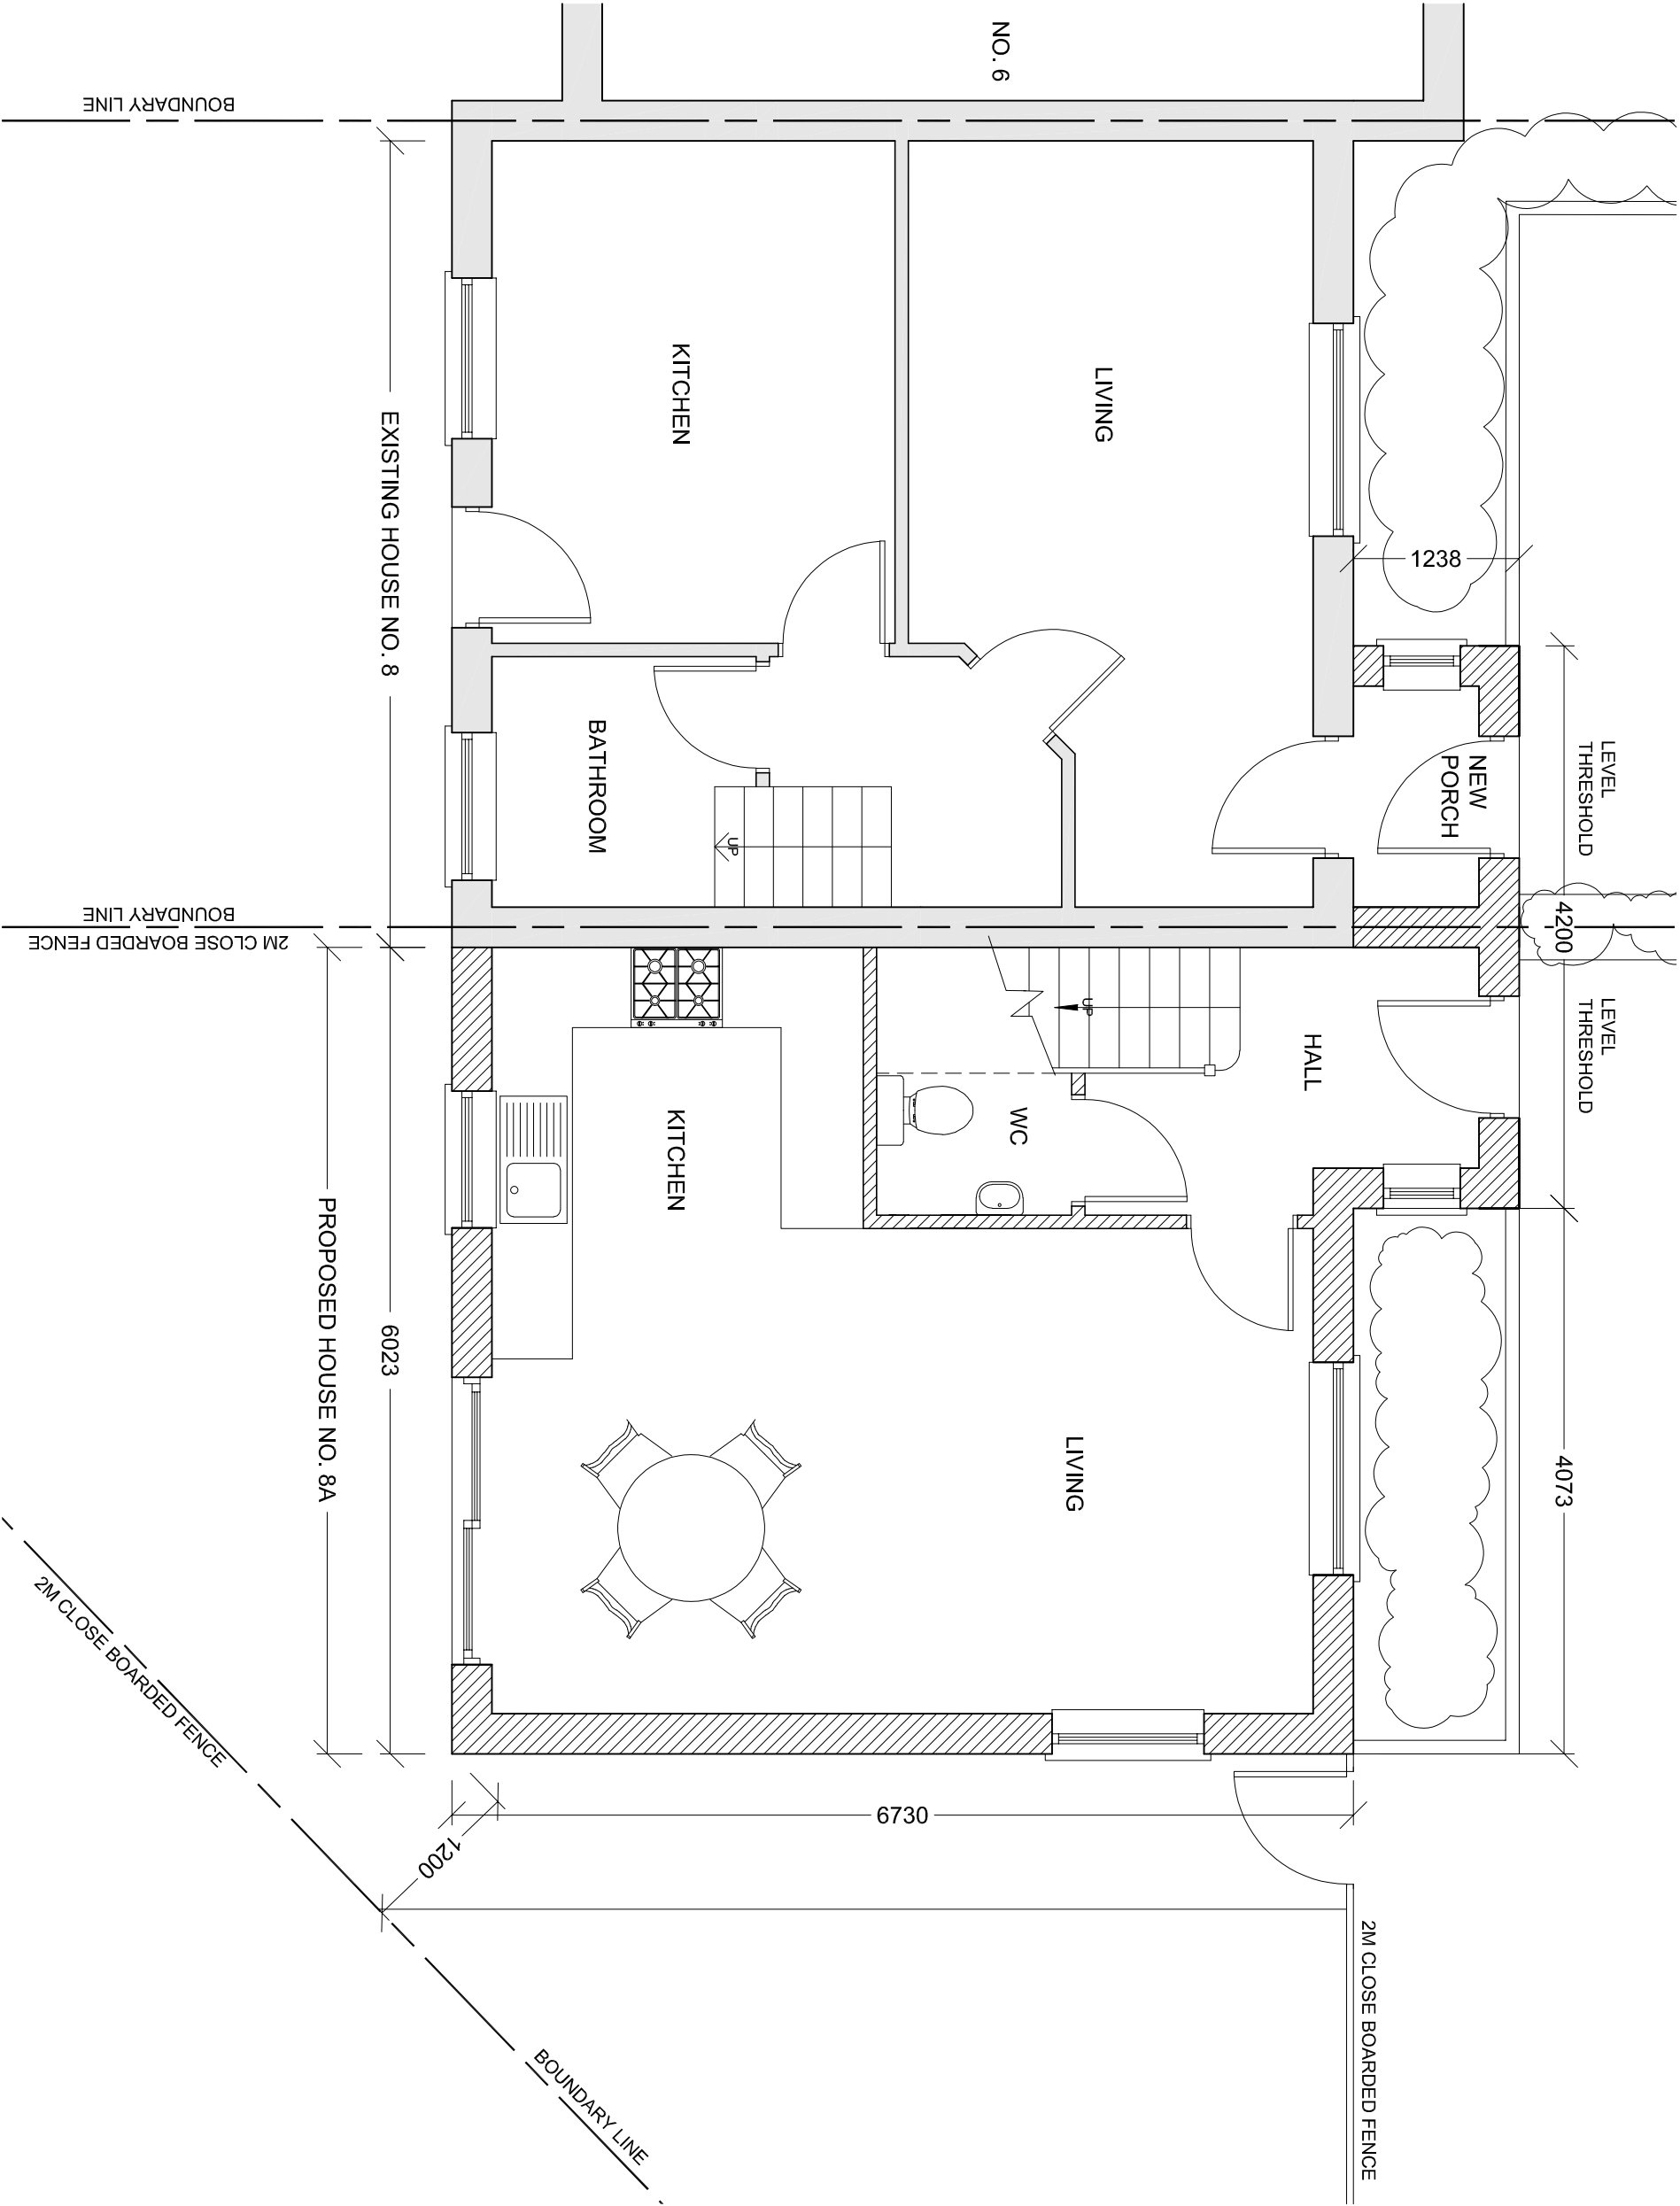

bernard murray design
chartered architect

7/5 BRIDGE ROAD, UXBRIDGE, MIDDLESEX UB8 3QW
TEL: 07958 471714 EMAIL: BMURRAYDESIGN@YAHOO.CO.UK

PROJECT
8 BIRCH AVENUE
WEST DRAYTON
UB7 8DD

CLIENT
BARRY HAMILTON

DRAWING
PROPOSED GROUND FLOOR
PLAN

SCALE	1:50 @ A3	DRAWING NUMBER	REV.
DATE	APR 2020	1133-8	B
DRAWN	BM		