


WC ENLARGED	AUG 2020	C
FLOOR AREA	JUN 2020	B
WINDOW	JUN 2020	A
AMENDMENTS	DATE	REV.

Amendments, areas and levels shown are only approximate and subject to the survey. All dimensions are to be measured on site. The architect is not responsible for any discrepancies or variations and is not to be held liable for any errors or omissions. The drawing is to be used for the purpose of the survey only.

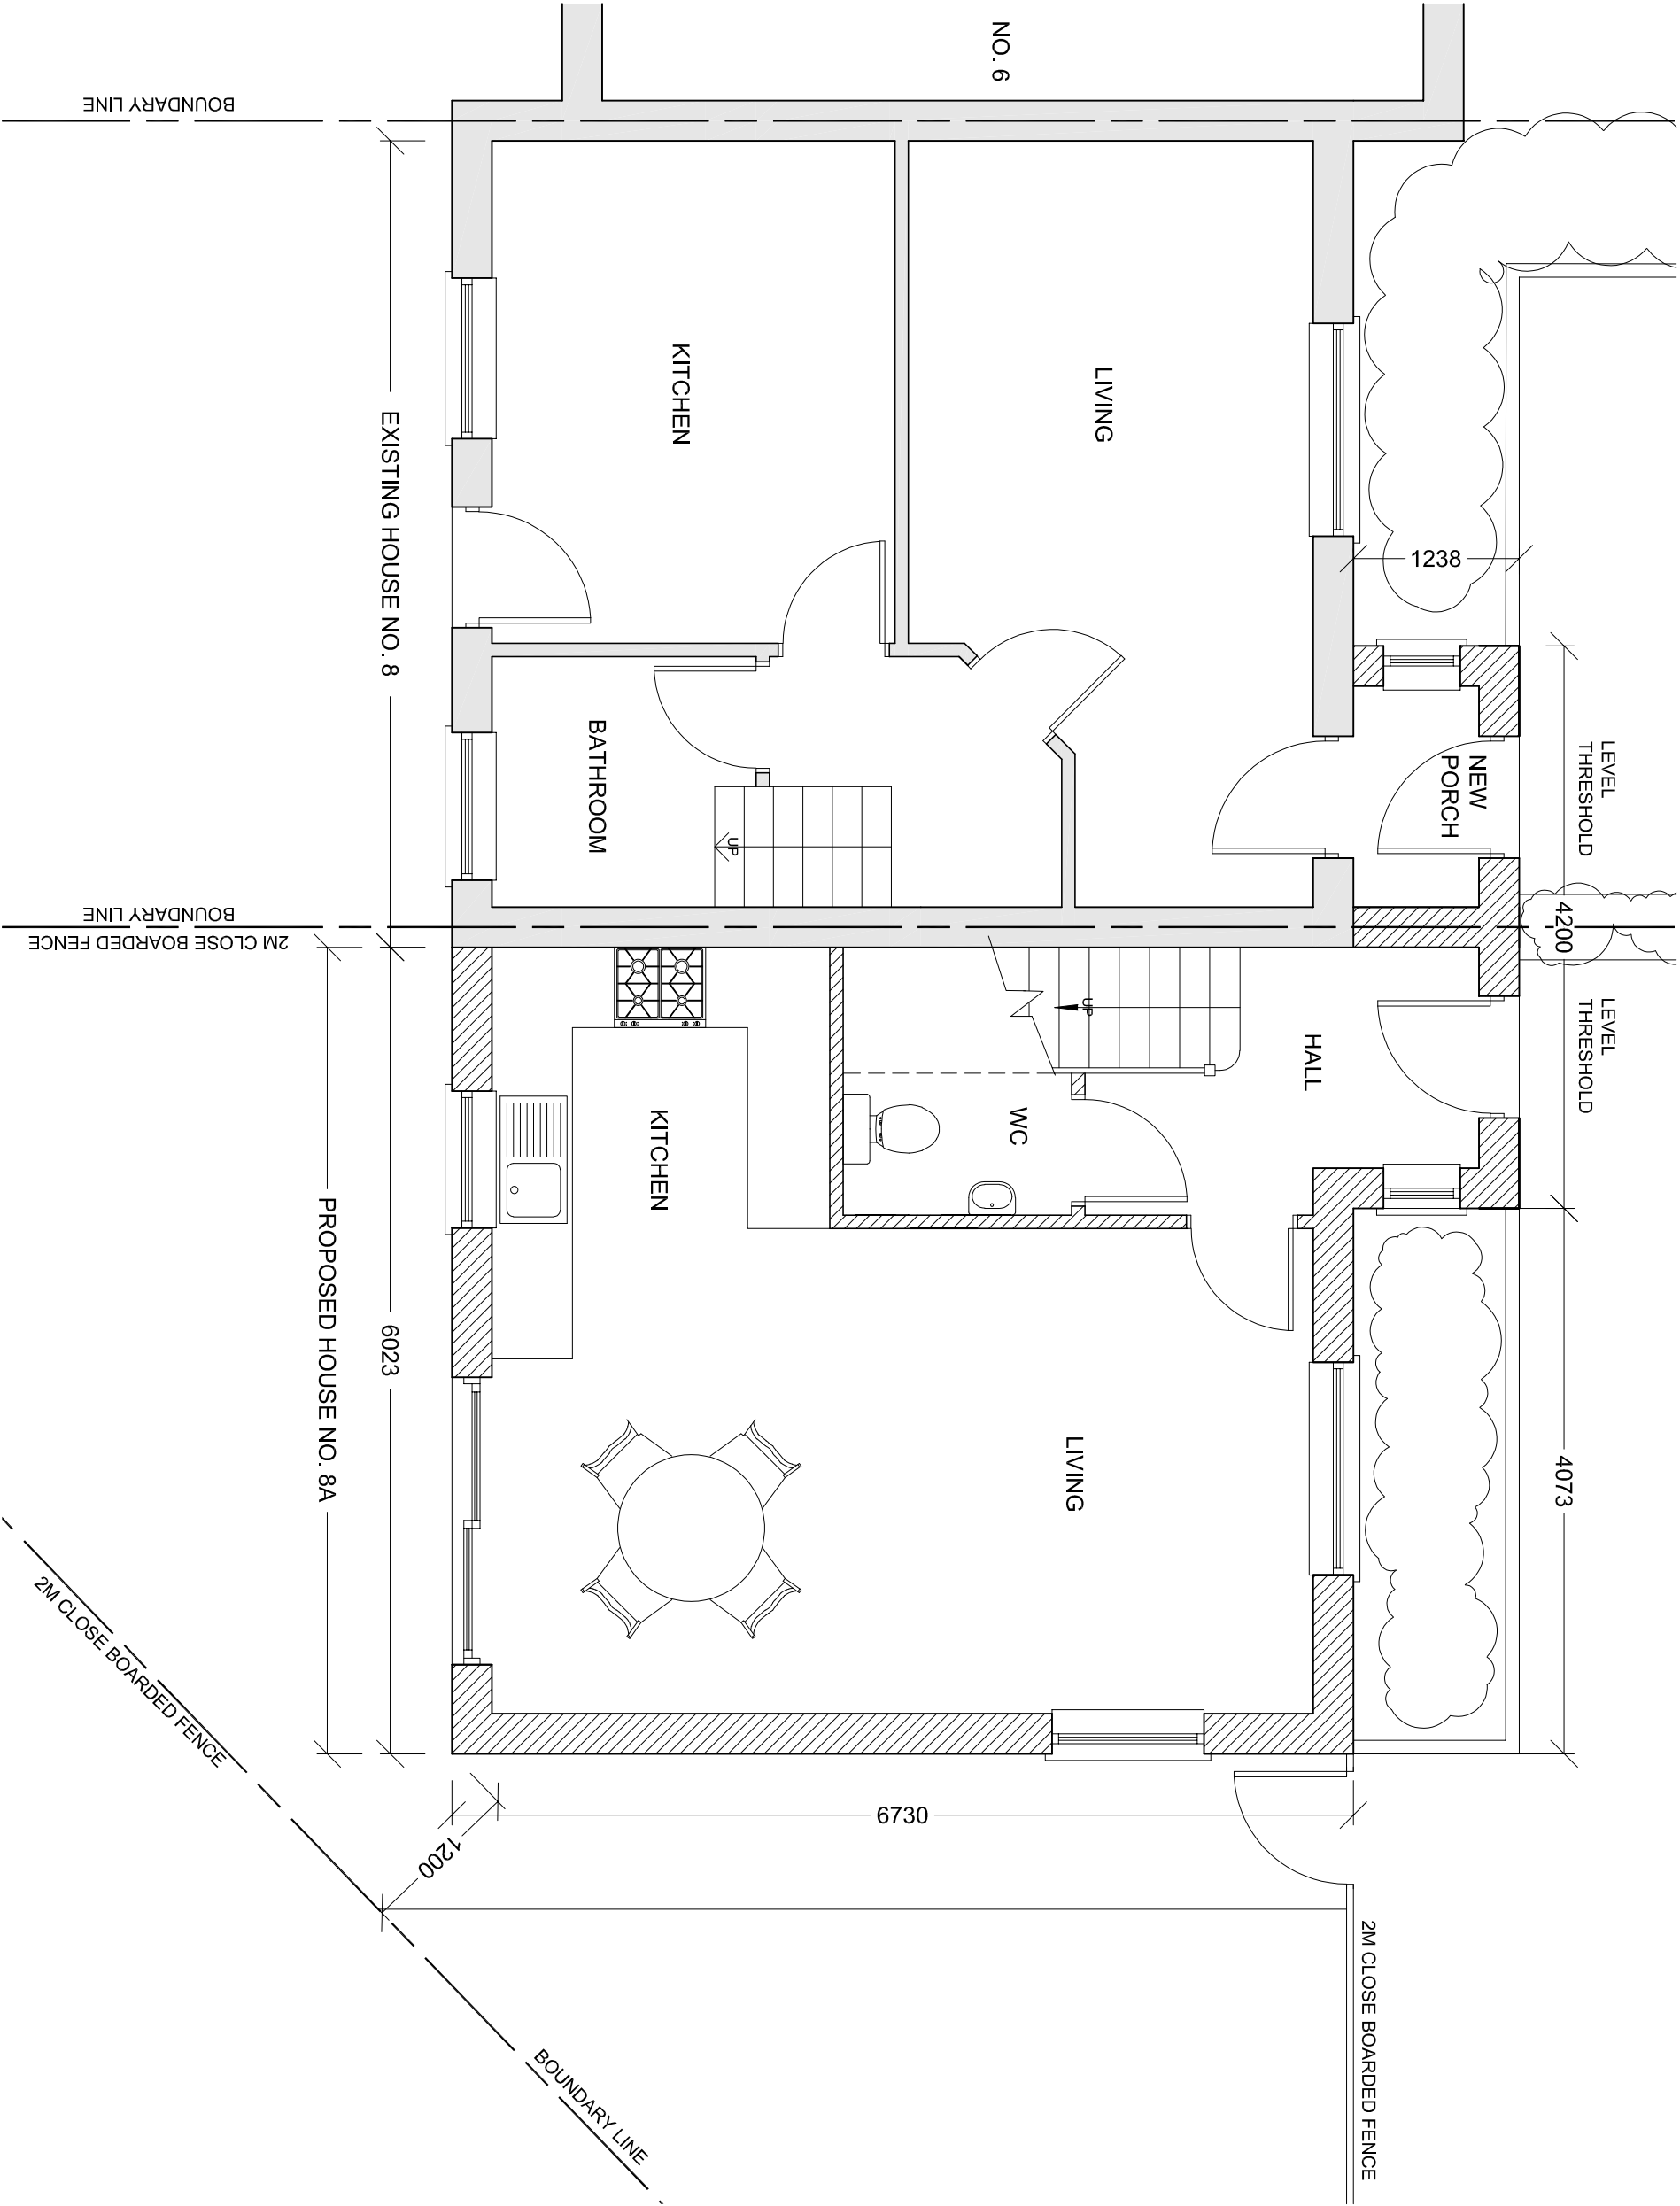

bernard murray design
chartered architect

7/5 BRIDGE ROAD, UXBRIDGE, MIDDLESEX UB8 3QW
TEL: 07958 471714 EMAIL: BMMURRAYDESIGN@YAHOO.CO.UK

PROJECT
8 BIRCH AVENUE
WEST DRAYTON
UB7 8DD

CLIENT
BARRY HAMILTON

DRAWING
PROPOSED GROUND FLOOR
PLAN

SCALE	1:50 @ A3	DRAWING NUMBER	REV.
DATE	APR 2020	1133-8	C
DRAWN	BM		