


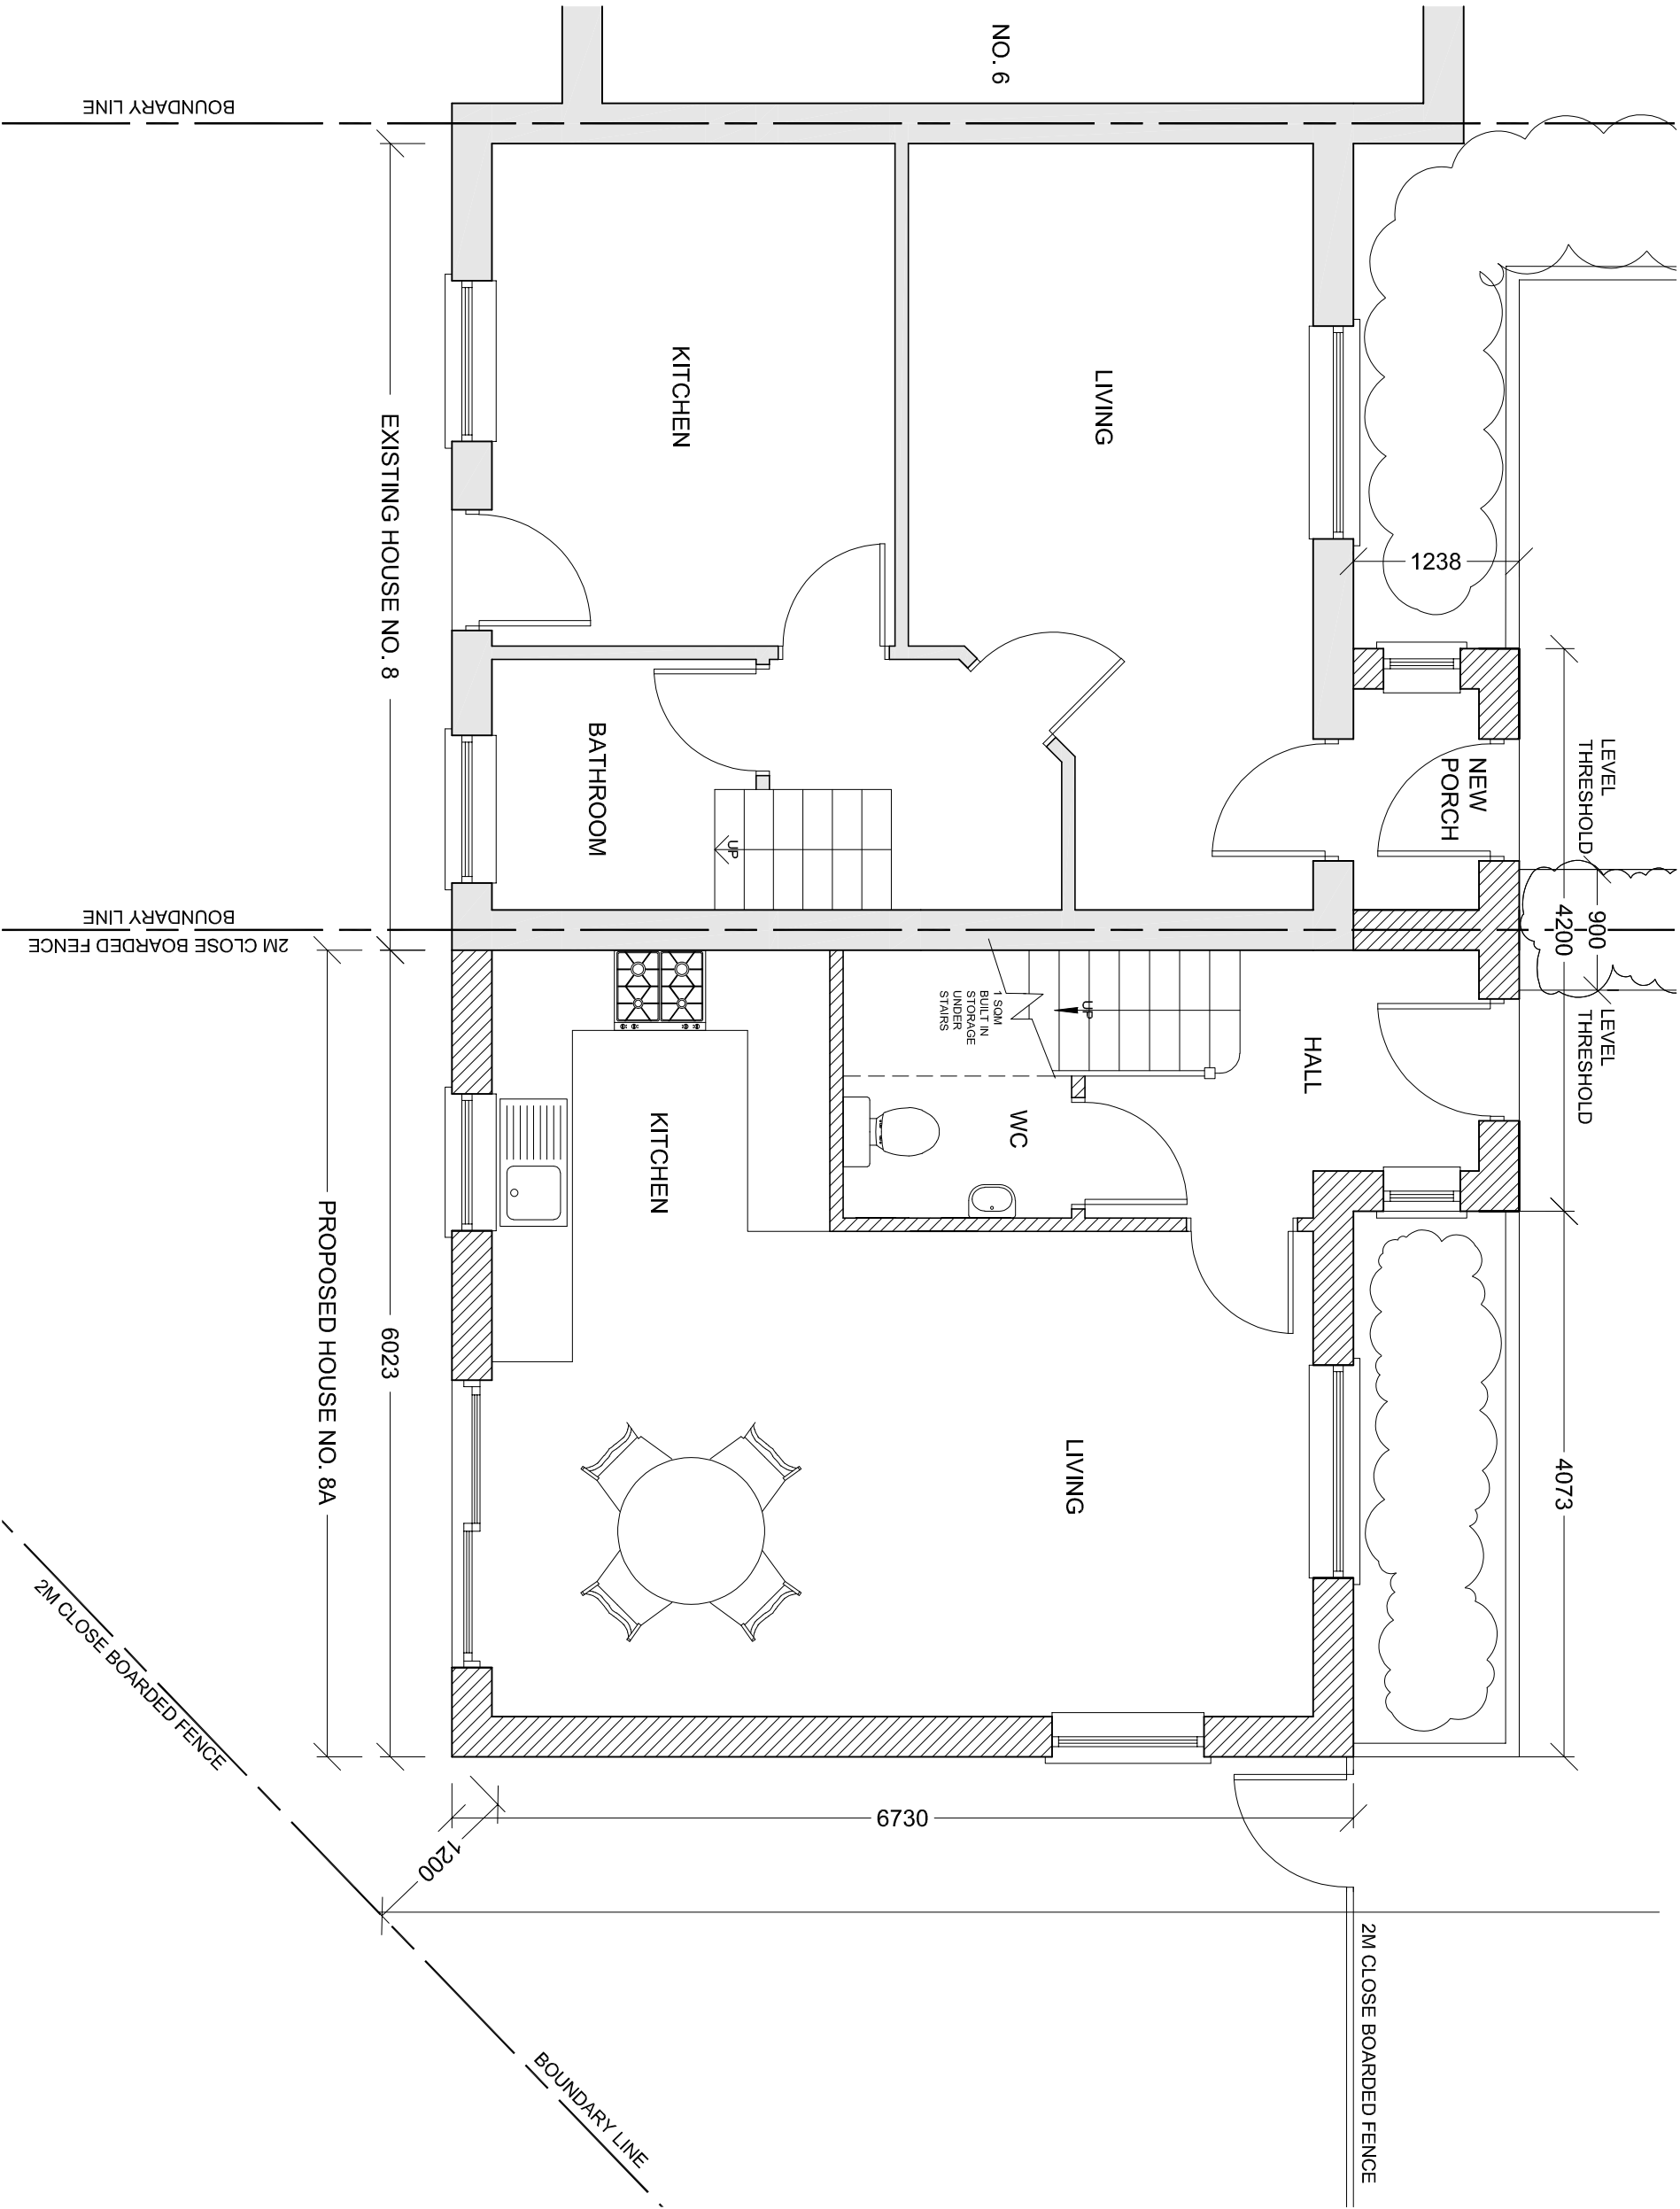

STORAGE	SEP 2020	D
WC ENLARGED	AUG 2020	C
FLOOR AREA	JUN 2020	B
WINDOW	JUN 2020	A
AMENDMENTS	DATE	REV.

Dimensions, areas and levels shown are only approximate and subject to the survey.
All information is to be checked on site. If any discrepancy is found, the surveyor's drawing shall prevail.
The drawing is to be used for the purpose of the survey only. It is not to be used for any other purpose.
The drawing is to be used for the purpose of the survey only. It is not to be used for any other purpose.



bernard murray design
chartered architect

7/5 BRIDGE ROAD, UXBRIDGE, MIDDLESEX UB8 3QW
TEL: 07958 471714 EMAIL: BMURRAYDESIGN@YAHOO.CO.UK

PROJECT
8 BIRCH AVENUE
WEST DRAYTON
UB7 8DD

CLIENT
BARRY HAMILTON

DRAWING
PROPOSED GROUND FLOOR
PLAN

SCALE	1:50 @ A3	DRAWING NUMBER	REV.
DATE	APR 2020	1133-8	D
DRAWN	BM		