
© The material produced by the Designer is copyrighted under UK & international law and is solely for the use of the Designer and those of which are explicitly authorised; in no case can this material be used by any other party, without prior written consent. All rights reserved.

External drawings specifications are not part of the contract unless otherwise stated and/or agreed.


1/100 0 1.0 2.0

1/50 0 0.5 1.0

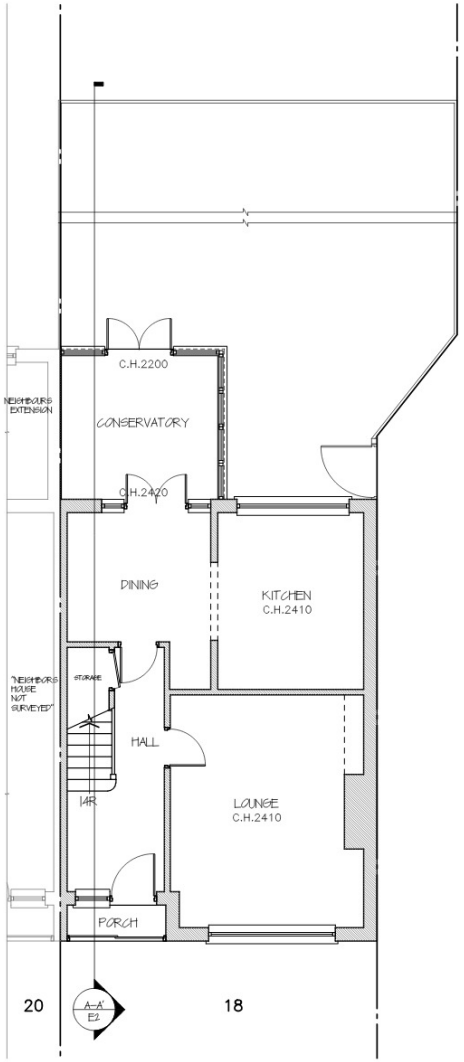


Existing Ground Floor Plan

1:100

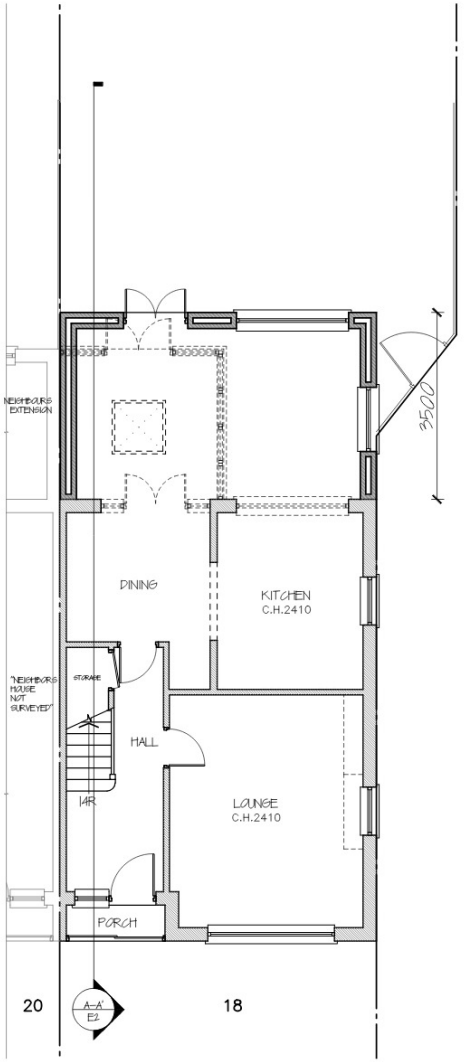


Proposed Ground Floor Plan

1:100

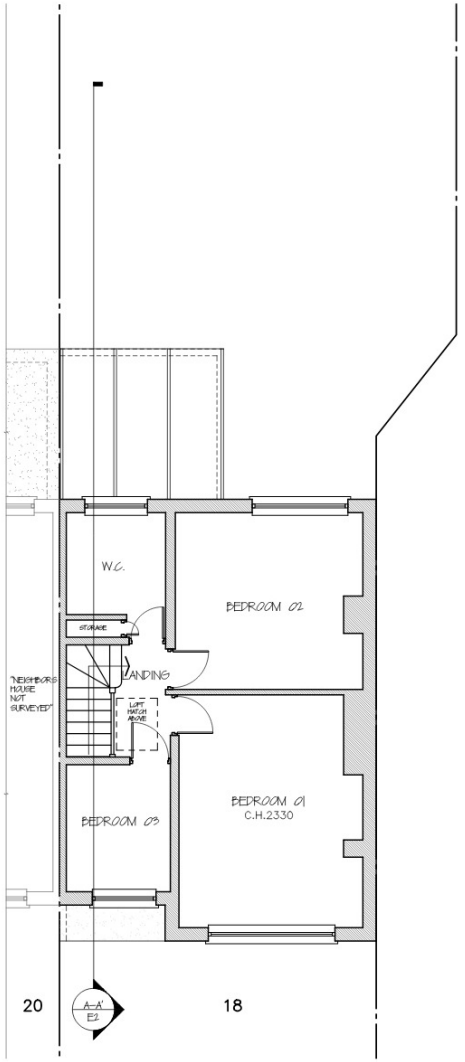

Existing First Floor Plan

1:100

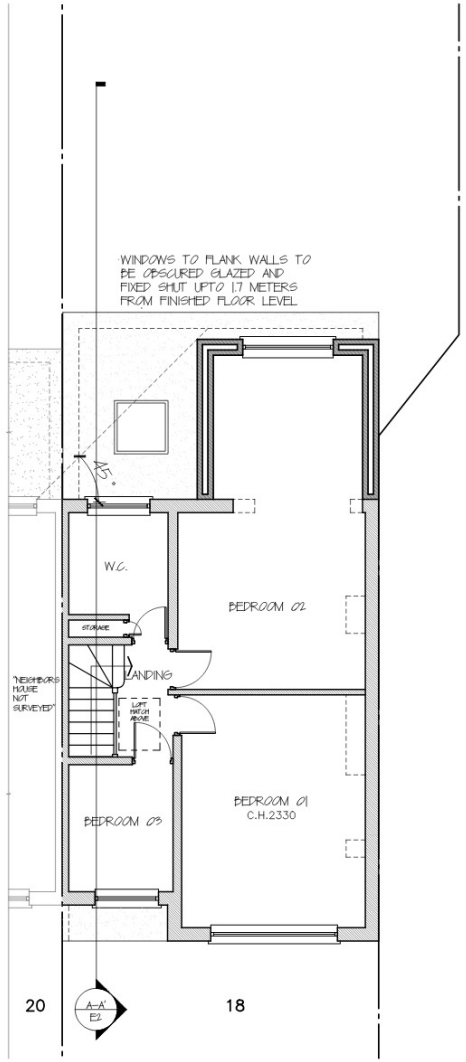

Proposed First Floor Plan

1:100

All works to be carried out in accordance with current building regulations and as per signed contract.
All dimensions / levels to be checked and verified on site before commencing any work and any discrepancies to be reported to the office immediately.
This drawing to be read in conjunction with contract documents, project working drawings, specification, all consultants / specialist drawings, details and specification.
All materials to be used in the construction of the external surfaces of the new works shall match those in the existing building.

CLIENT: Mr R Patel

DRAWING TITLE: Ground Fl and First Fl Plans

JOB TITLE: Proposed Double Storey Extension

JOB REF / ADDRESS: 18 Park Lane Hayes Middlesex UB4 8AB

SCALE: 1/100 @ A3, 1/50 @ A3

DATE: April 21

PP Ref: PP-

JOB NO: RP 2048

PHASE: Planning

DRAWING NO: 01

DRAWN BY: ----


REVISION: C

© The material produced by the Designer is copyrighted under UK & international law and is solely for the use of the Designer and those of which are explicitly authorised; in no case can this material be used by any other party, without prior written consent. All rights reserved.

External drawings specifications are not part of the contract unless otherwise stated and/or agreed.

1/100 0 1.0 2.0

1/50 0 0.5 1.0

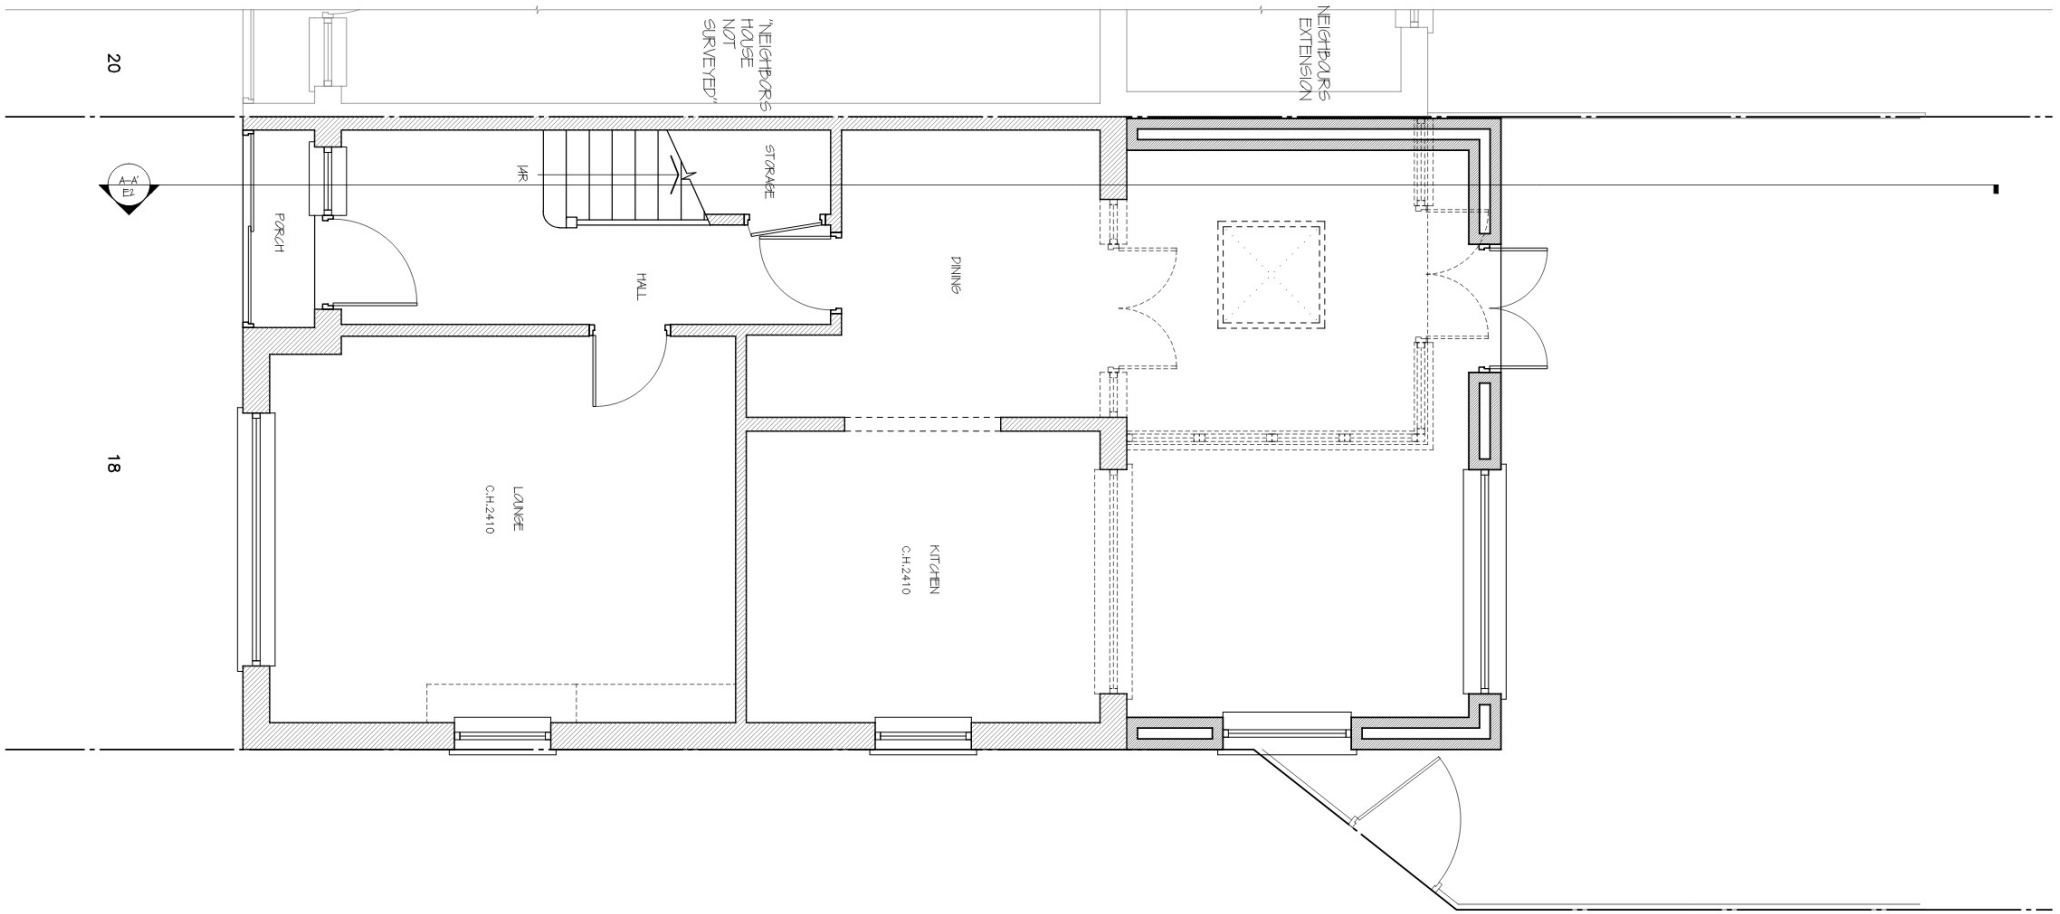

Proposed Ground Floor

1:50

All works to be carried out in accordance with current building regulations and as per signed contract.
All dimensions / levels to be checked and verified on site before commencing any work and any discrepancies to be reported to the office immediately.
This drawing to be read in conjunction with contract documents, project working drawings, specification, all consultants / specialist drawings, details and specification.
All materials to be used in the construction of the external surfaces of the new works shall match those in the existing building.


CLIENT: Mr R Patel	JOB TITLE: Proposed Double Storey Extension	SCALE: 1/100 @ A3, 1/50 @ A3	DATE: April 21	PP Ref: PP-	PHASE: Planning	DRAWN BY: -----
DRAWING TITLE: Proposed Ground Floor	JOB REF / ADDRESS: 18 Park Lane Hayes Middlesex UB4 8AB			JOB NO: RP 2048	DRAWING NO: 02	REVISION. C

© The material produced by the Designer is copyrighted under UK & international law and is solely for the use of the Designer and those of which are explicitly authorised; in no case can this material be used by any other party, without prior written consent. All rights reserved.

External drawings specifications are not part of the contract unless otherwise stated and/or agreed.

1/100 0 1.0 2.0

1/50 0 0.5 1.0

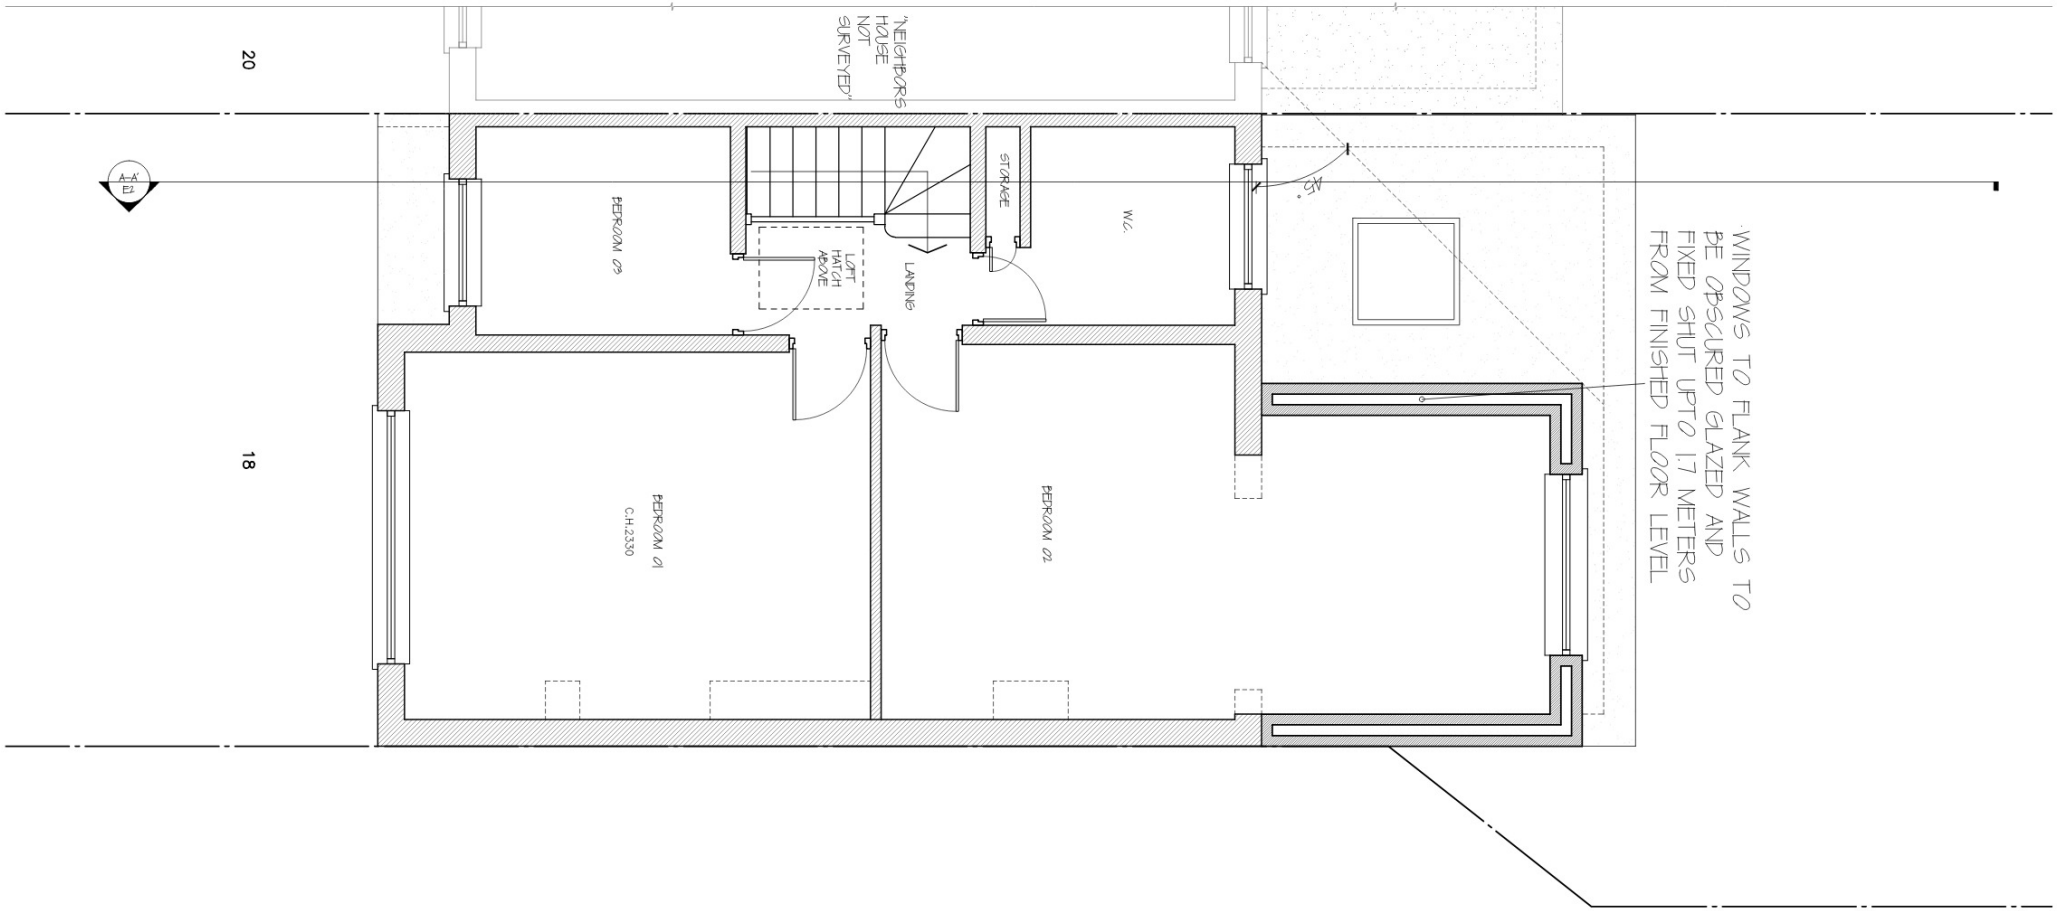

Proposed First Floor

1:50

All works to be carried out in accordance with current building regulations and as per signed contract.
All dimensions / levels to be checked and verified on site before commencing any work and any discrepancies to be reported to the office immediately.
This drawing to be read in conjunction with contract documents, project working drawings, specification, all consultants / specialist drawings, details and specification.
All materials to be used in the construction of the external surfaces of the new works shall match those in the existing building.

CLIENT: Mr R Patel

DRAWING TITLE: Proposed First Floor

JOB TITLE: Proposed Double Storey Extension

JOB REF / ADDRESS: 18 Park Lane Hayes Middlesex UB4 8AB

SCALE: 1/100 @ A3, 1/50 @ A3

DATE: April 21

PP Ref: PP-

JOB NO: RP 2048

PHASE: Planning

DRAWING NO: 03

DRAWN BY: ----


REVISION: C

© The material produced by the Designer is copyrighted under UK & international law and is solely for the use of the Designer and those of which are explicitly authorised; in no case can this material be used by any other party, without prior written consent. All rights reserved.

External drawings specifications are not part of the contract unless otherwise stated and/or agreed.

1/100 0 1.0 2.0

1/50 0 0.5 1.0

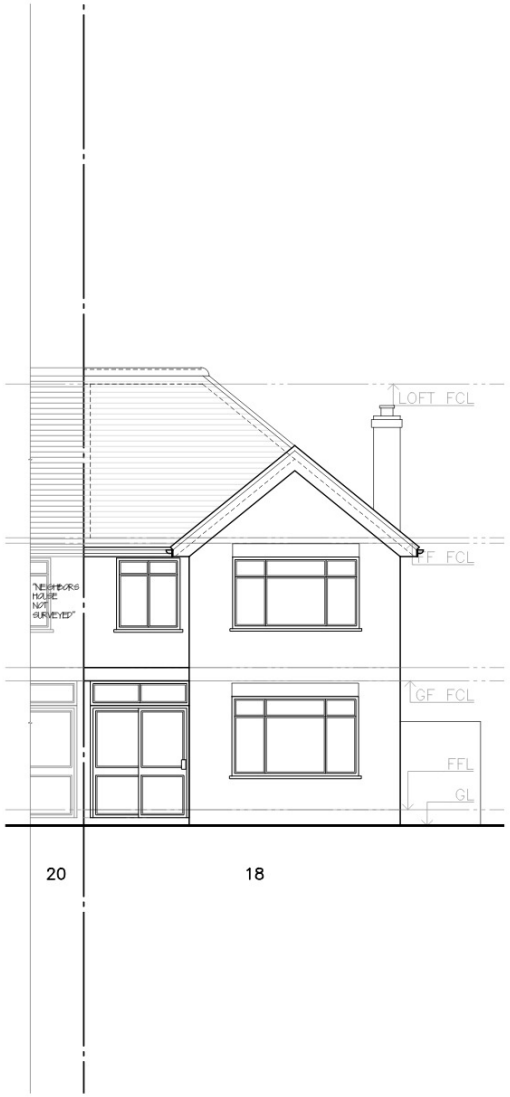

Existing Front Elevation

1:100



Proposed Front Elevation

1:100



Existing Rear Elevation

1:100



Proposed Rear Elevation

1:100

All works to be carried out in accordance with current building regulations and as per signed contract.
All dimensions / levels to be checked and verified on site before commencing any work and any discrepancies to be reported to the office immediately.
This drawing to be read in conjunction with contract documents, project working drawings, specification, all consultants / specialist drawings, details and specification.
All materials to be used in the construction of the external surfaces of the new works shall match those in the existing building.

CLIENT: Mr R Patel

DRAWING TITLE: Elevations

JOB TITLE: Proposed Double Storey Extension

JOB REF / ADDRESS: 18 Park Lane Hayes Middlesex UB4 8AB

SCALE: 1/100 @ A3, 1/50 @ A3

DATE: April 21

PP Ref: PP-

PHASE: Planning

DRAWN BY: ----

JOB NO: RP 2048

DRAWING NO: 04

REVISION: C

© The material produced by the Designer is copyrighted under UK & international law and is solely for the use of the Designer and those of which are explicitly authorised; in no case can this material be used by any other party, without prior written consent. All rights reserved.

External drawings specifications are not part of the contract unless otherwise stated and/or agreed.

1/100 0 1.0 2.0

1/50 0 0.5 1.0



Existing Side Elevation

1:100



Proposed Side Elevation

1:100

All works to be carried out in accordance with current building regulations and as per signed contract.
All dimensions / levels to be checked and verified on site before commencing any work and any discrepancies to be reported to the office immediately.
This drawing to be read in conjunction with contract documents, project working drawings, specification, all consultants / specialist drawings, details and specification.
All materials to be used in the construction of the external surfaces of the new works shall match those in the existing building.

CLIENT: Mr R Patel

DRAWING TITLE: Side Elevation

JOB TITLE: Proposed Double Storey Extension

JOB REF / ADDRESS: 18 Park Lane Hayes Middlesex UB4 8AB

SCALE: 1/100 @ A3, 1/50 @ A3

DATE: April 21

PP Ref: PP-

JOB NO: RP 2048

PHASE: Planning

DRAWING NO: 05

DRAWN BY: ----

REVISION: C

© The material produced by the Designer is copyrighted under UK & international law and is solely for the use of the Designer and those of which are explicitly authorised; in no case can this material be used by any other party, without prior written consent. All rights reserved.

External drawings specifications are not part of the contract unless otherwise stated and/or agreed.

1/100 0 1.0 2.0

1/50 0 0.5 1.0



Existing Section A-A

1:100



Proposed Section A-A

1:100

All works to be carried out in accordance with current building regulations and as per signed contract.
All dimensions / levels to be checked and verified on site before commencing any work and any discrepancies to be reported to the office immediately.
This drawing to be read in conjunction with contract documents, project working drawings, specification, all consultants / specialist drawings, details and specification.
All materials to be used in the construction of the external surfaces of the new works shall match those in the existing building.

CLIENT: Mr R Patel

DRAWING TITLE: Section A-A

JOB TITLE: Proposed Double Storey Extension

JOB REF / ADDRESS: 18 Park Lane Hayes Middlesex UB4 8AB

SCALE: 1/100 @ A3, 1/50 @ A3

DATE: April 21

PP Ref: PP-

JOB NO: RP 2048

PHASE: Planning

DRAWING NO: 06

DRAWN BY: ----

REVISION: C