



GARDEN ROOM - ROOF PLAN 1:50

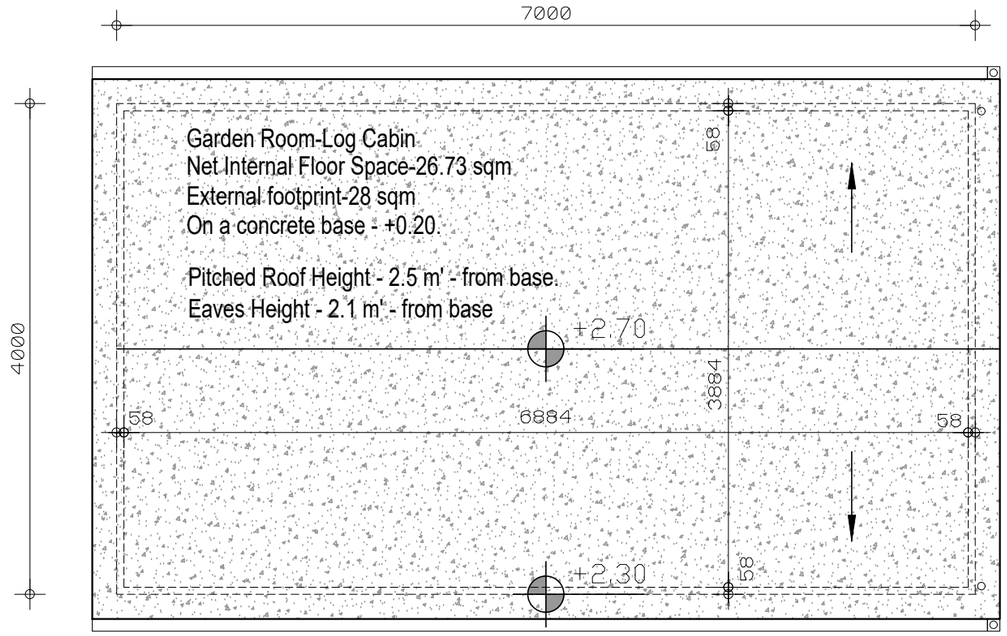

SITE PICTURE

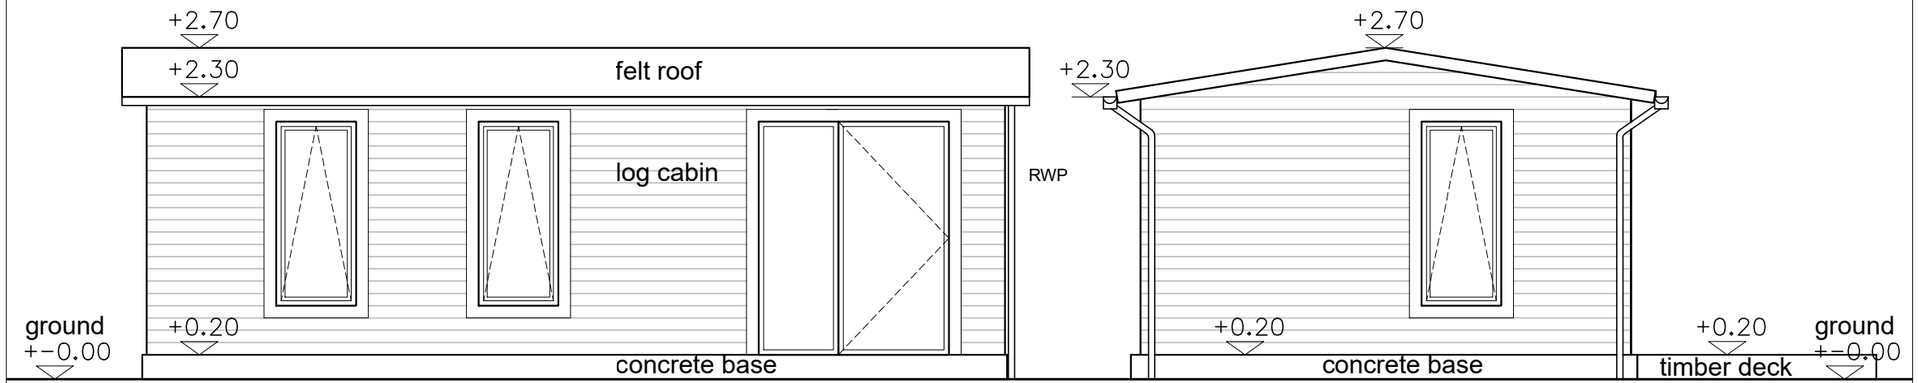

GARDEN ROOM - ELEVATIONS 1:50

Project:
85 Mill Road, West Drayton, UB77EH
Proposed Garden Room

Title:
Elevations, Roof Plan, Site Picture

Scale:	Date:	Drawing Size:
1:50	07/10/26	A3
Status: Planning Proposal	North:	Drawn: AA
Job No: CMEAD		Rev: 01

Drawing No:
CMEAD-LANDSCAPE-Elevations

ADA Design
Amir Amitai, Director
23 Lyndhurst Ave. Surbiton KT59LN
amir.amitai@gmail.com
+44(0)7403873963