




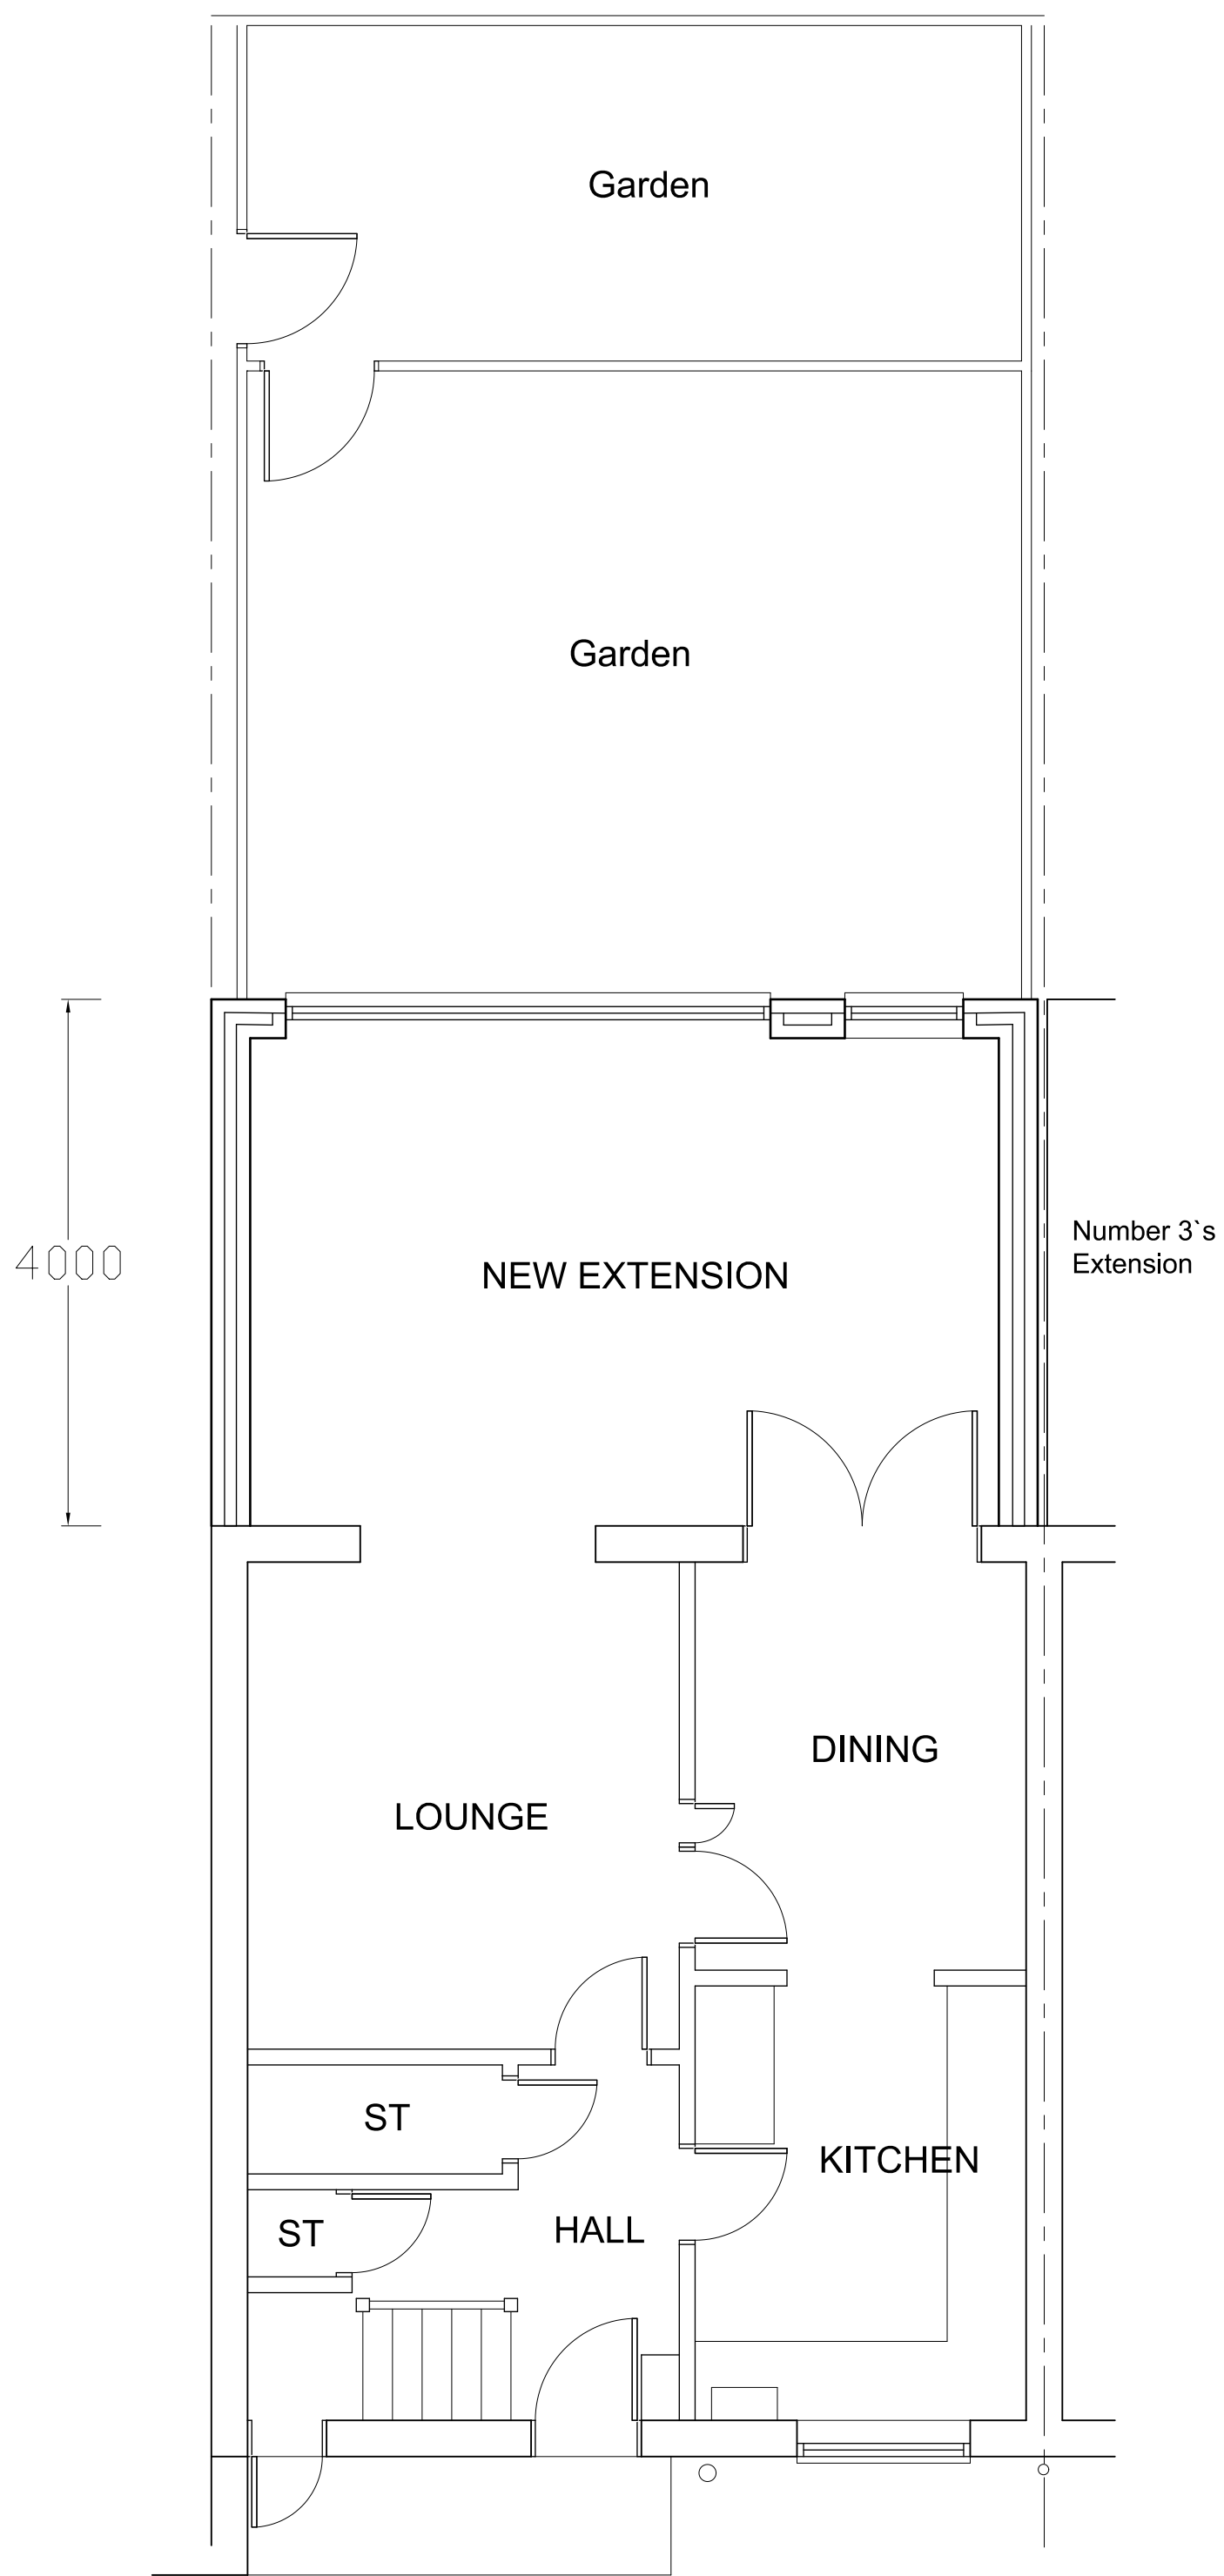


GROUND FLOOR PLAN

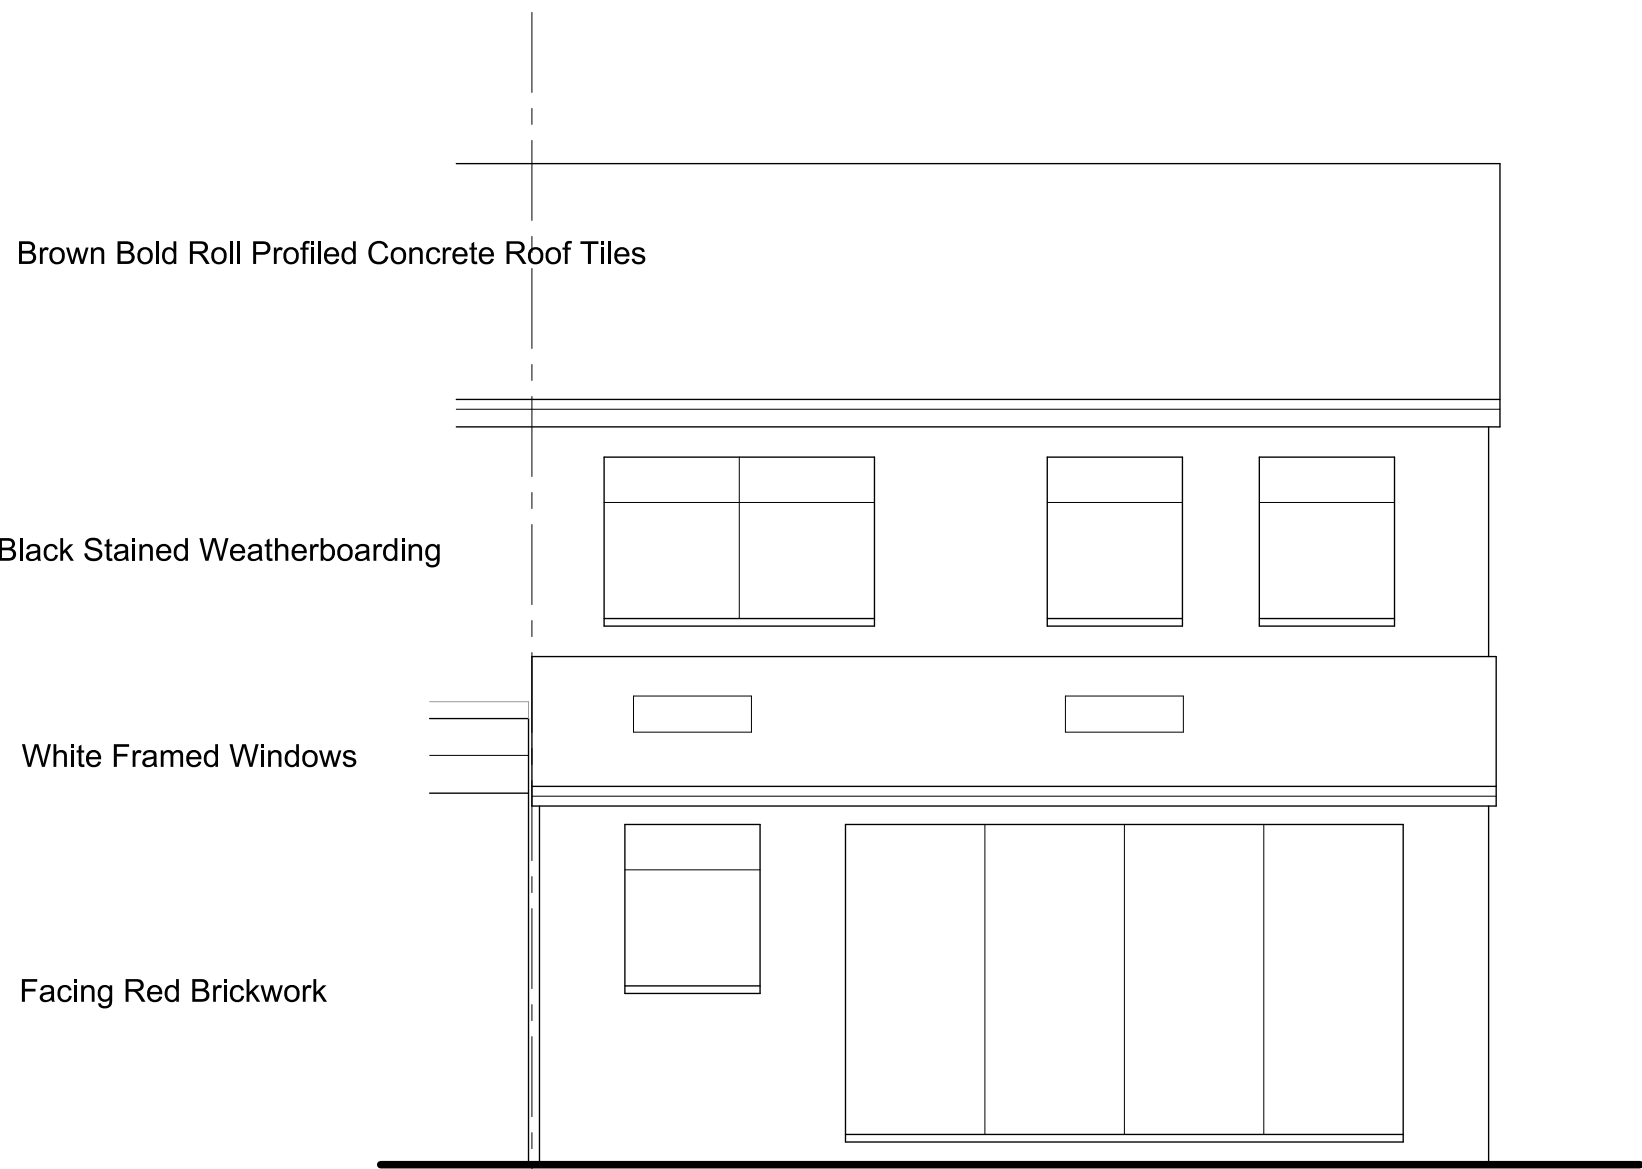


REAR ELEVATION

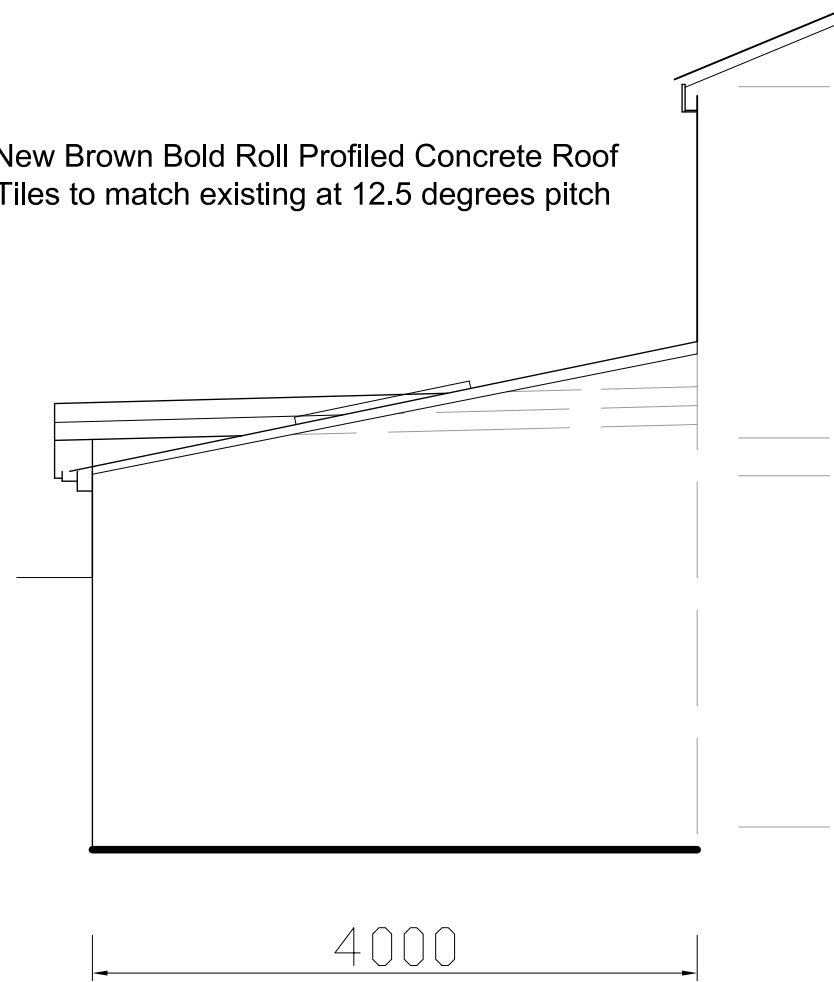

SIDE ELEVATION 1

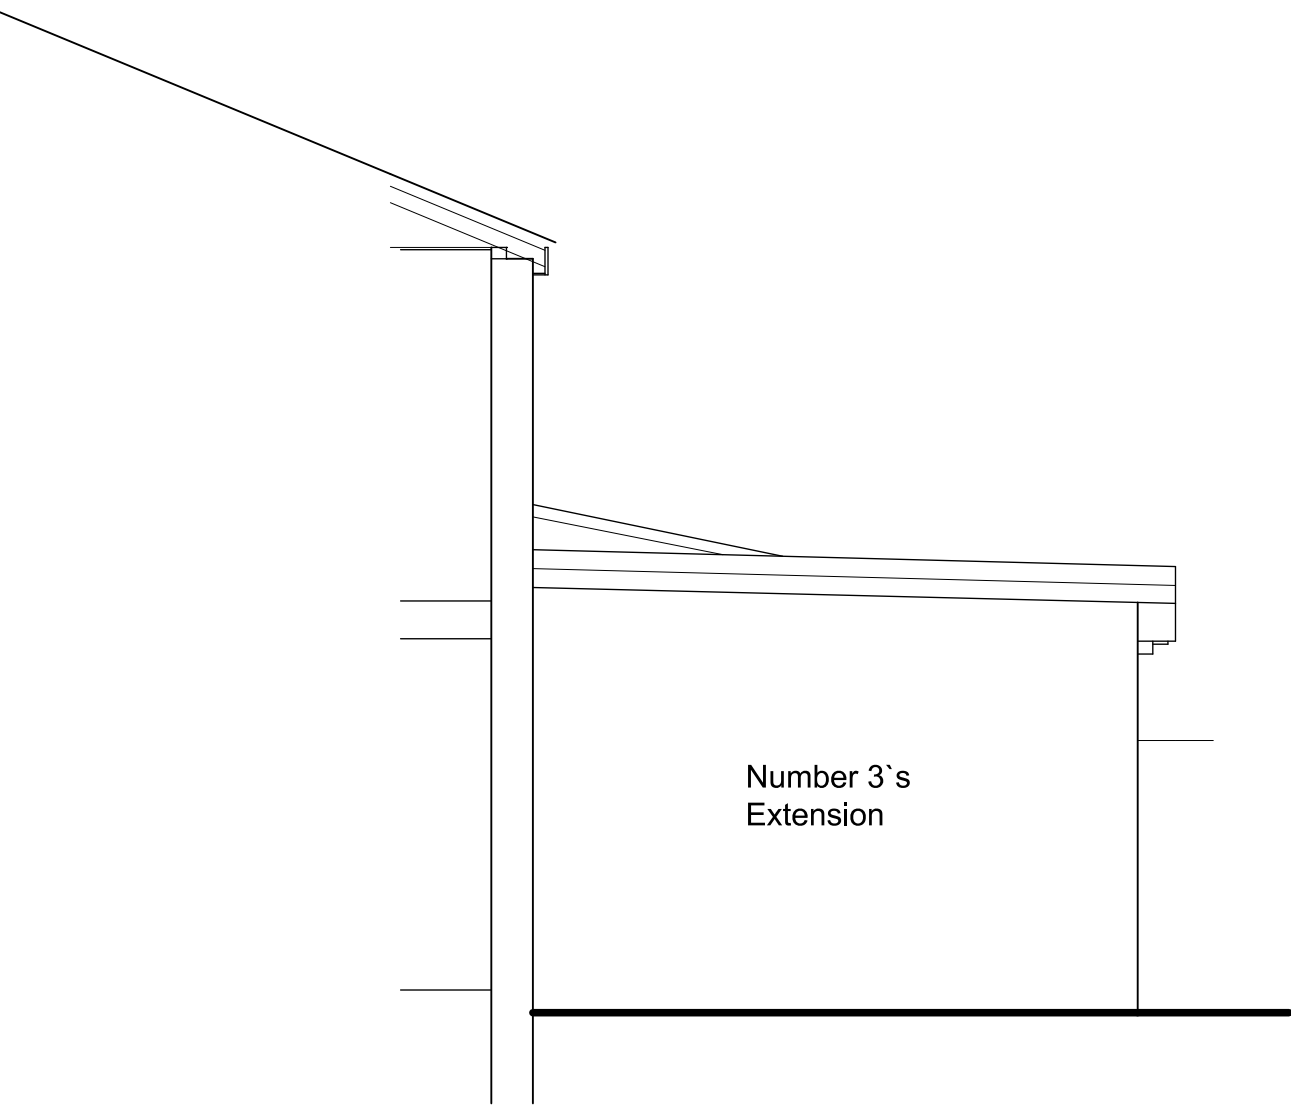

SIDE ELEVATION 2

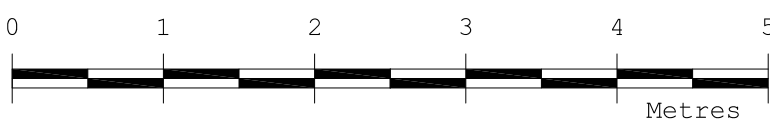

scale

Revision	Description	Date
This drawing must not be re-issued, loaned or copied without consent of M. Baldwin ©		
www.plansdesigned.co.uk Mark Baldwin (MRIC, MCIOB, MCIAI) CHARTERED SURVEYING & ARCHITECTURAL CONSULTANT Telephone : 01895 254456		
Client:	Mr. M. Alabi.	
Project:	4 MEZEN CLOSE, NORTHWOOD HA6 2DP.	
Description:	PROPOSED PLAN & ELEVATIONS.	
Scale:	1:50 @ A1	Date: Nov 21
Project No:	MB / 3973 / 2	Rev. -