
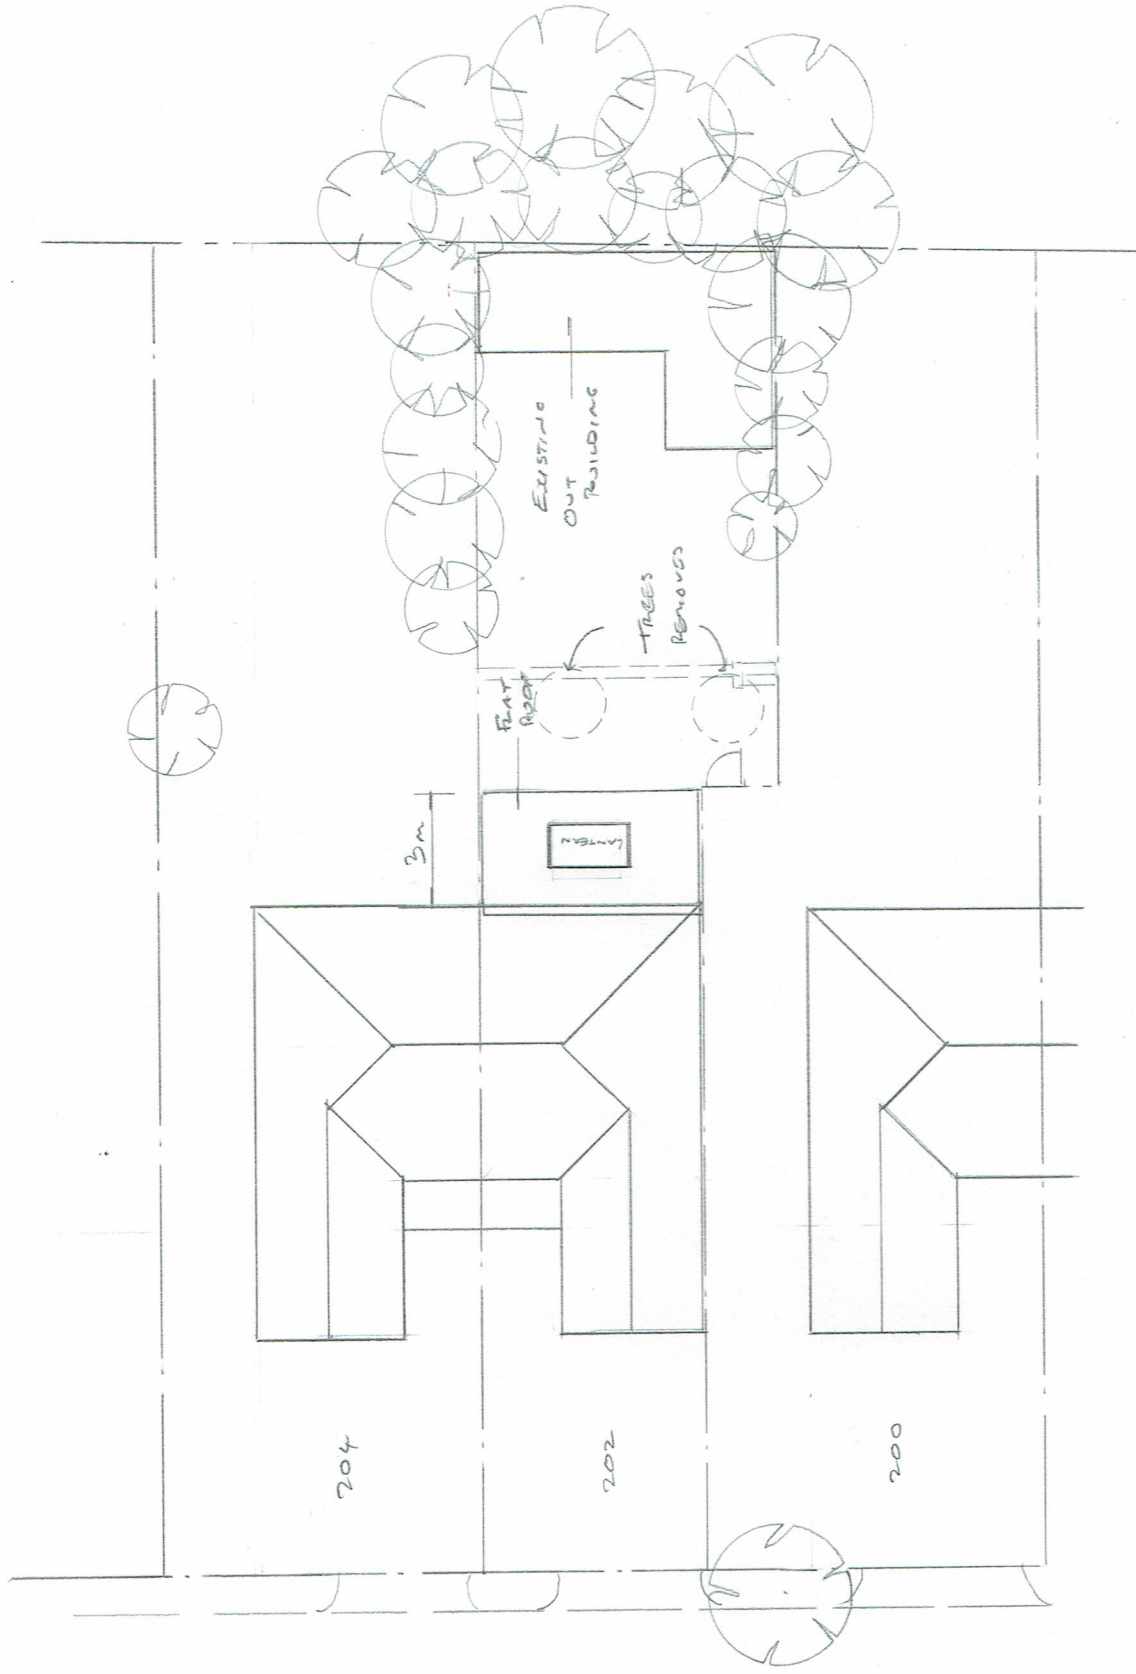


DO NOT USE THIS SCALE

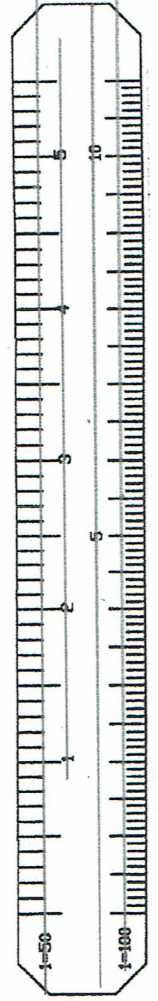

Rev:

Date:

Details:

Drawing Status:

For Planning Approval

© This drawing is the property and copyright of H Plans Ltd. and shall not, without written consent, be copied, reproduced or communicated to a third party.

H Plans Limited

Telephone Number: 07887 - 606742

E-Mail Address: hplansltd@hotmail.co.uk

Project:

202 LIMITED ROAD

WISAP

Client:

MR. JACK BENNETT

Drawing Title:

SINGLE STOREY REAR
EXTENSION

Block PLAN

Scale:

1:200

Date:

03.07.20

Drawing No:

20/0560/02

Rev: