V 1.8

SITE LOCATION

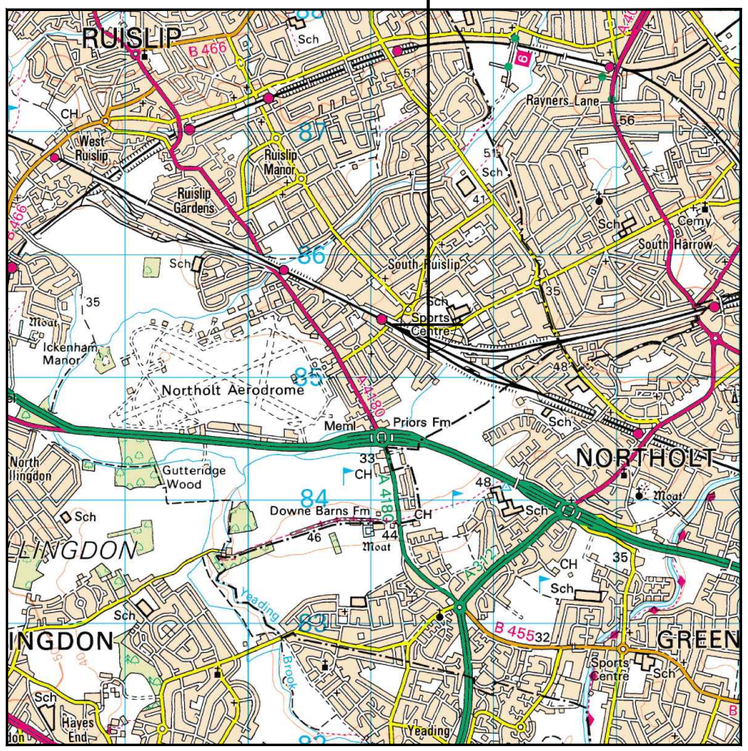

Reproduced by permission of Ordnance Survey on behalf of the Controller of Her Majesty's Stationery Office
All rights reserved. © Crown Copyright licence no. 100022432

SITE AREA PLAN

0 1:50,000 1km 2

N

SITE LOCATION

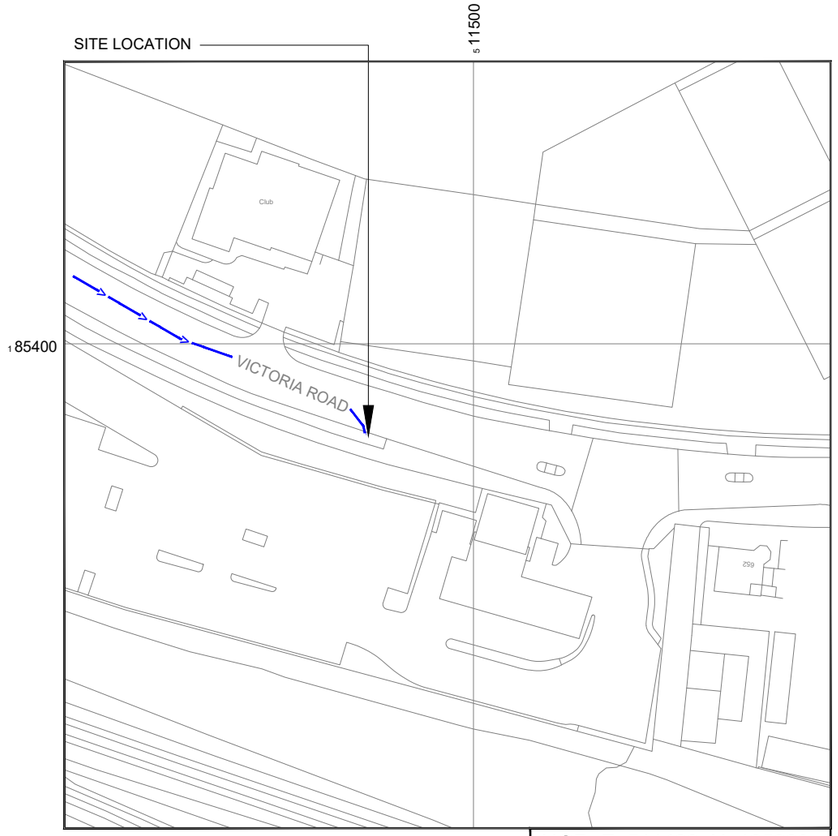

NGR E: 511480 N: 185380

Reproduced by permission of Ordnance Survey on behalf of the Controller of Her Majesty's Stationery Office
All rights reserved. © Crown Copyright licence no. 100022432

SITE LOCATION PLAN

0 1:1250 25m 50

SITE PHOTOGRAPH

GOOGLE MAPS QR CODE

GOOGLE MAPS - https://goo.gl/maps/ZS5orvgAURRX85tH9

STREETVIEW - https://goo.gl/maps/vwWstB1Jgce9U1449

NOTES:

1. ALL DIMENSIONS IN MM UNLESS OTHERWISE NOTED.

Access Route To Site:

REV	MODIFICATION	BY	CH	DATE
B	Pole Height Reduced to 15m	MD	GBC	03.03.21
A	Issued for Planning	TCL	MT	07.07.20

Hutchison 3G UK Limited
Star House, 20 Grenfell Road
Maidenhead, SL6 1EH
Tel: 01628 765 000
Fax: 01628 765 001

H3G Base Station Information line:
0845 6043000
Available 8am-8pm Monday to Friday

Design Consultant & Principal Contractor:

Great British Communications
Lapwing House, Block 3 Forward Point,
Tan House Lane, Widnes, Cheshire, WA8 0SL
t. 44 (0)151 420 4128
www.gbcservices.co.uk

Site Name: STREETWORKS AT VICTORIA ROAD

3UK Cell ID: HGN14668

Address: VICTORIA ROAD
SOUTH RUISLIP
LONDON
HA4 0JJ

Title: 002 SITE LOCATION PLAN

Project: H3G UNILATERAL SW

Purpose of Issue: PLANNING

Site ID: -

Drawing No: HGN14668_PLANNING_REV_B

Issue: B

V 1.8

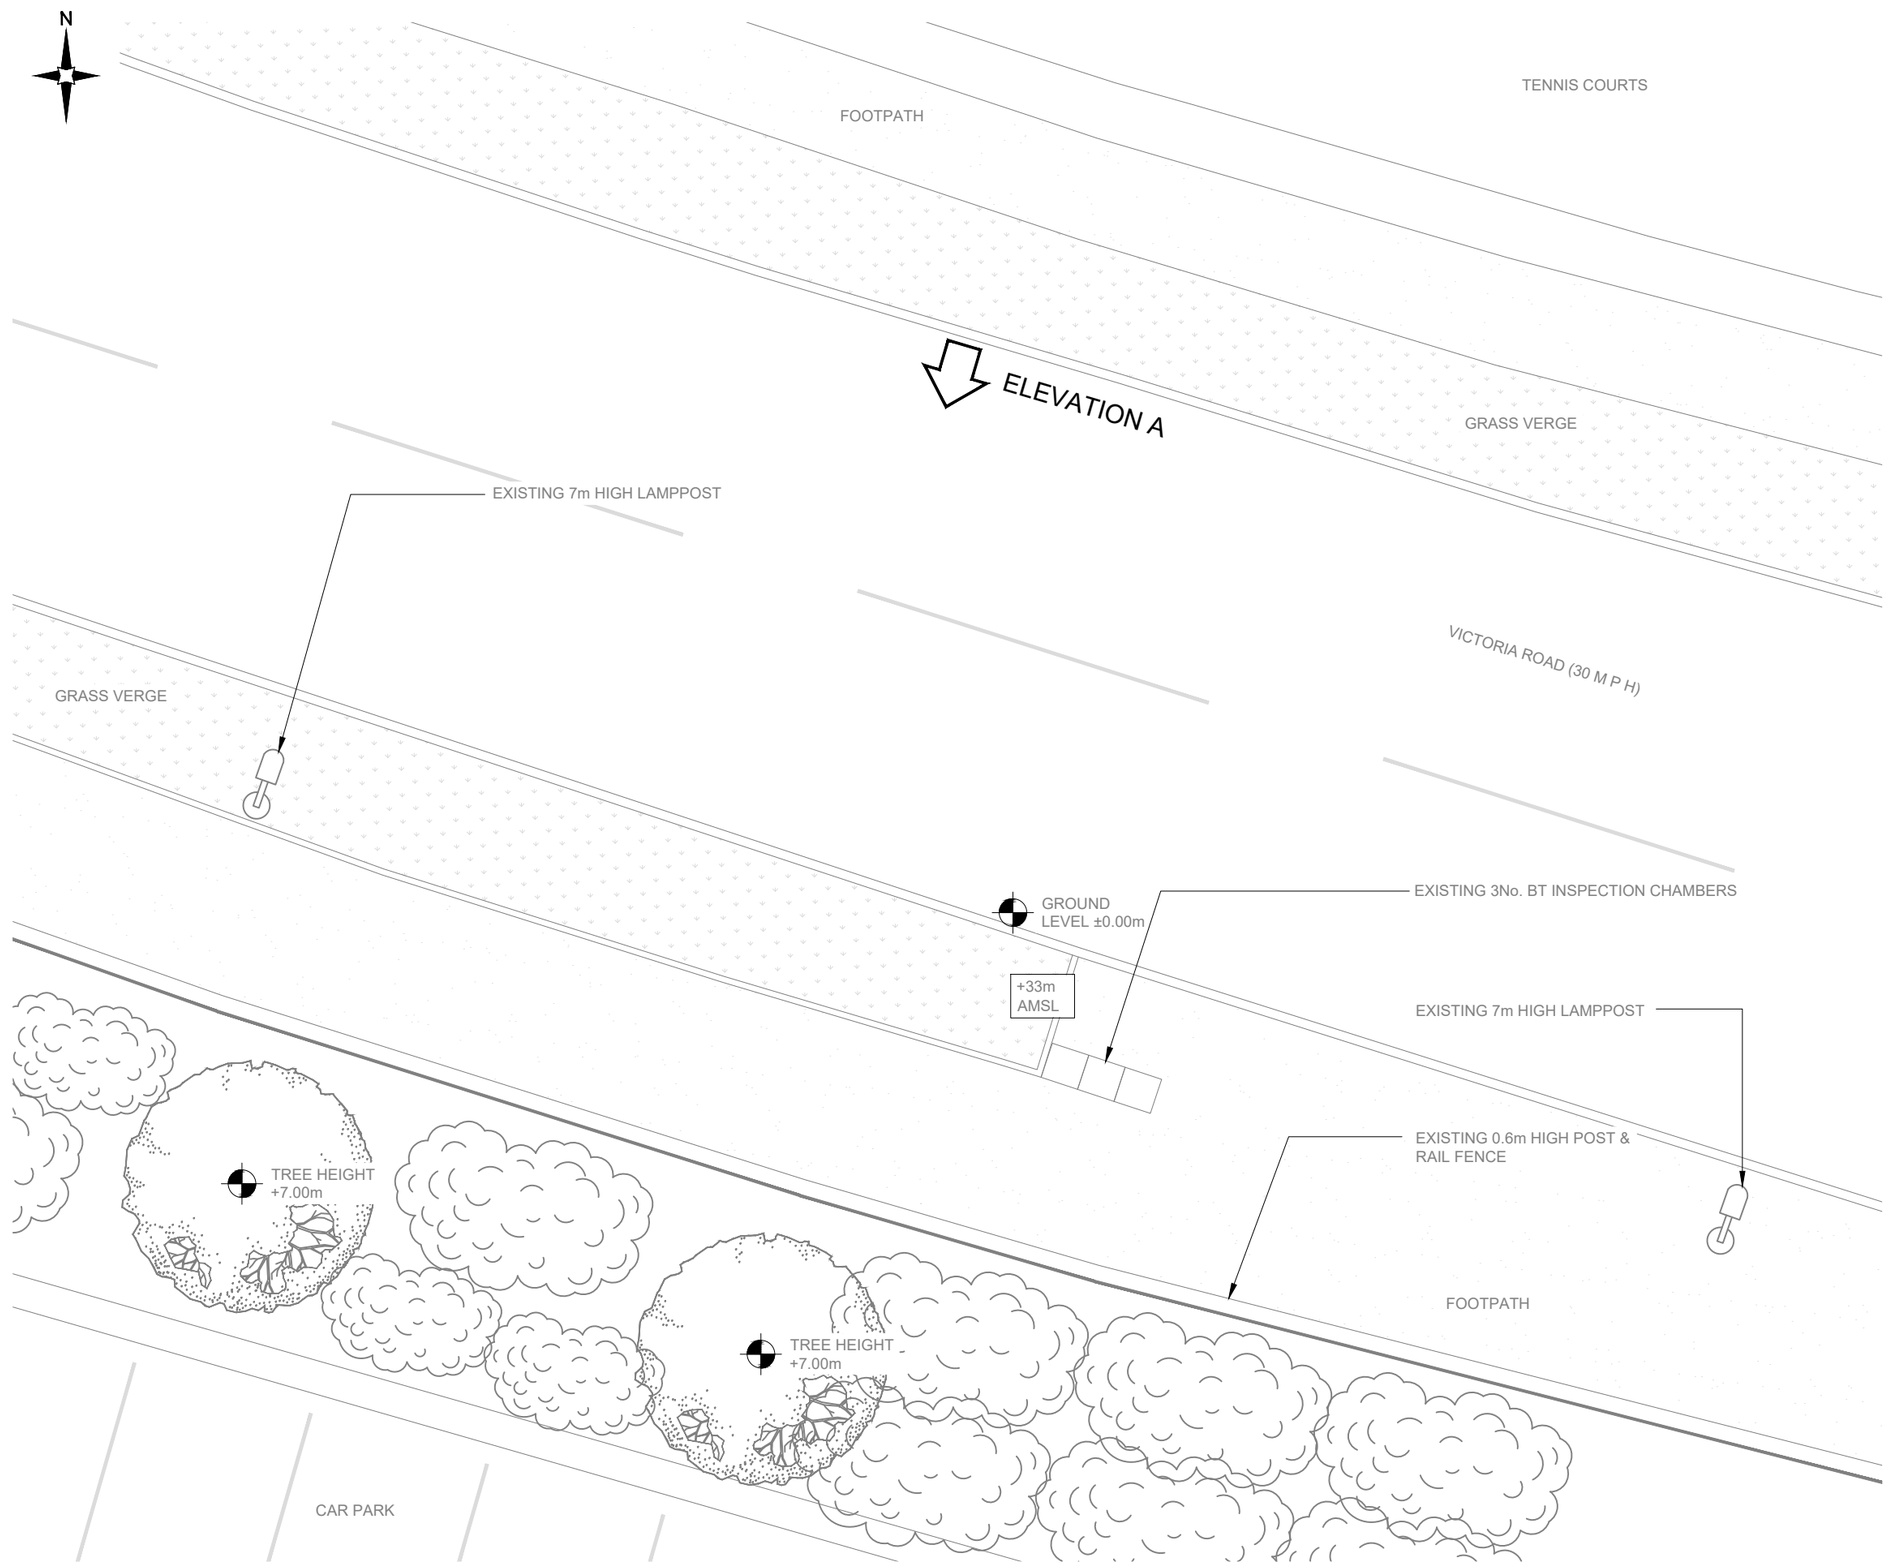

EXISTING SITE PLAN

0 1:100 2m 4

100mm 50mm 10mm

NOTES:

1. ALL DIMENSIONS IN MM UNLESS OTHERWISE NOTED.

REV	MODIFICATION	BY	CH	DATE
B	Pole Height Reduced to 15m	MD	GBC	03.03.21
A	Issued for Planning	TCL	MT	07.07.20

Hutchison 3G UK Limited
Star House, 20 Grenfell Road
Maidenhead, SL6 1EH
Tel: 01628 765 000
Fax: 01628 765 001

H3G Base Station Information line:
0845 6043000
Available 8am-8pm Monday to Friday

Design Consultant & Principal Contractor:

Great British Communications
Lapwing House, Block 3 Forward Point,
Tan House Lane, Widnes, Cheshire, WA8 0SL
t. 44 (0)151 420 4128
www.gbcservices.co.uk

Site Name: STREETWORKS AT VICTORIA ROAD

3UK Cell ID: HGN14668

Address:
VICTORIA ROAD
SOUTH RUISLIP
LONDON
HA4 0JJ

Title: 100 EXISTING SITE PLAN

Project: H3G UNILATERAL SW

Purpose of Issue: PLANNING

Site ID: -

Drawing No: HGN14668_PLANNING_REV_B

Issue: B

V 1.8

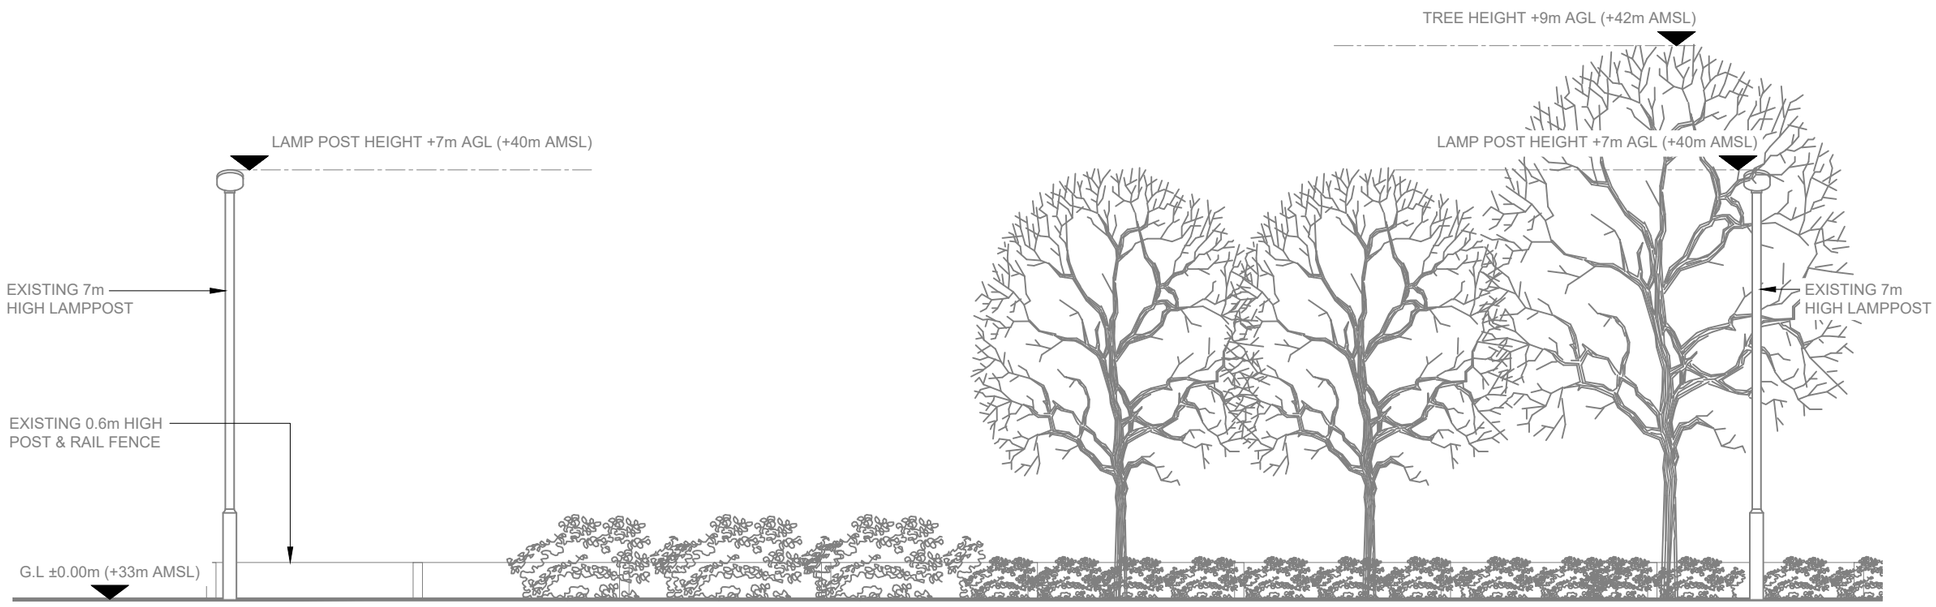

EXISTING ELEVATION A

0 1:100 2m 4

100mm
50mm
10mm

NOTES:

1. ALL DIMENSIONS IN MM UNLESS OTHERWISE NOTED.

REV	MODIFICATION	BY	CH	DATE
B	Pole Height Reduced to 15m	MD	GBC	03.03.21
A	Issued for Planning	TCL	MT	07.07.20

Hutchison 3G UK Limited
Star House, 20 Grenfell Road
Maidenhead, SL6 1EH
Tel: 01628 765 000
Fax: 01628 765 001

H3G Base Station Information line:
0845 6043000
Available 8am-8pm Monday to Friday

Design Consultant & Principal Contractor:
Great British Communications
Lapwing House, Block 3 Forward Point,
Tan House Lane, Widnes, Cheshire, WA8 0SL
t. 44 (0)151 420 4128
www.gbcservices.co.uk

Site Name: STREETWORKS AT VICTORIA ROAD

3UK Cell ID: HGN14668

Address:
VICTORIA ROAD
SOUTH RUISLIP
LONDON
HA4 0JJ

Title: 150 EXISTING SITE ELEVATION

Project: H3G UNILATERAL SW

Purpose of Issue: PLANNING

Site ID: -

Drawing No: HGN14668_PLANNING_REV_B

Issue: B

V 1.8

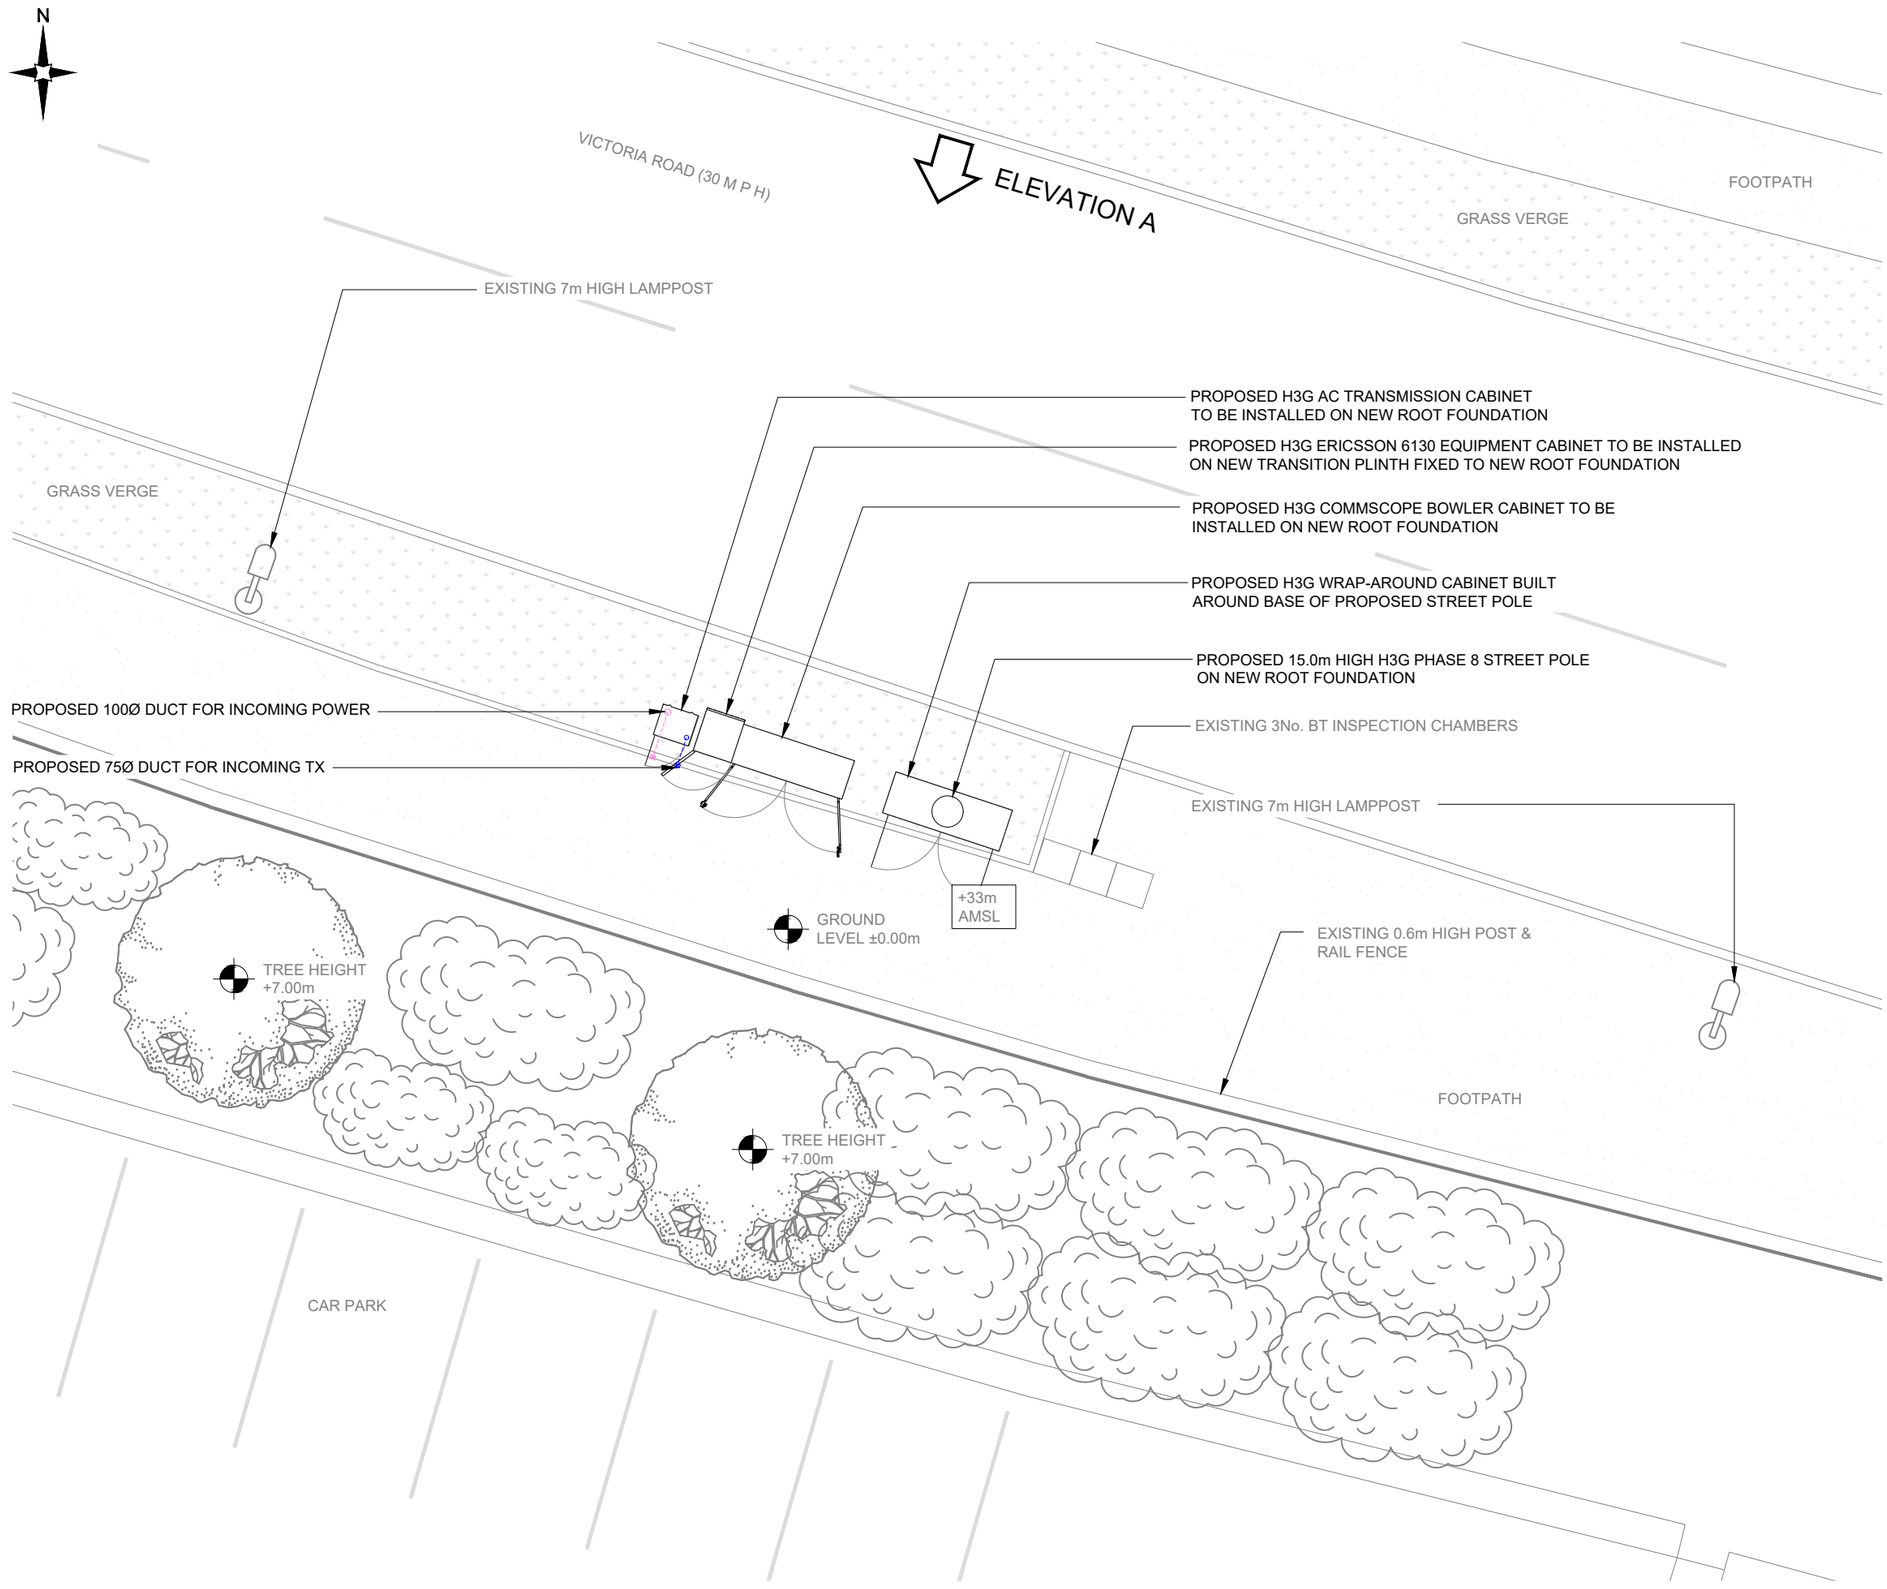

PROPOSED SITE PLAN

0 1:100 2m 4

NOTES:

1. ALL DIMENSIONS IN MM UNLESS OTHERWISE NOTED.

REV	MODIFICATION	BY	CH	DATE
B	Pole Height Reduced to 15m	MD	GBC	03.03.21
A	Issued for Planning	TCL	MT	07.07.20

Hutchison 3G UK Limited
Star House, 20 Grenfell Road
Maidenhead, SL6 1EH
Tel: 01628 765 000
Fax: 01628 765 001

H3G Base Station Information line:
0845 6043000
Available 8am-8pm Monday to Friday

Design Consultant & Principal Contractor:
GBC
Great British Communications
Lapwing House, Block 3 Forward Point,
Tan House Lane, Widnes, Cheshire, WA8 0SL
t. 44 (0)151 420 4128
www.gbcservices.co.uk

Site Name: STREETWORKS AT VICTORIA ROAD

3UK Cell ID: HGN14668

Address:
VICTORIA ROAD
SOUTH RUISLIP
LONDON
HA4 0JJ

Title: 215 PROPOSED SITE PLAN

Project: H3G UNILATERAL SW

Purpose of Issue: PLANNING

Site ID: -

Drawing No: HGN14668_PLANNING_REV_B

Issue: B

V 1.8

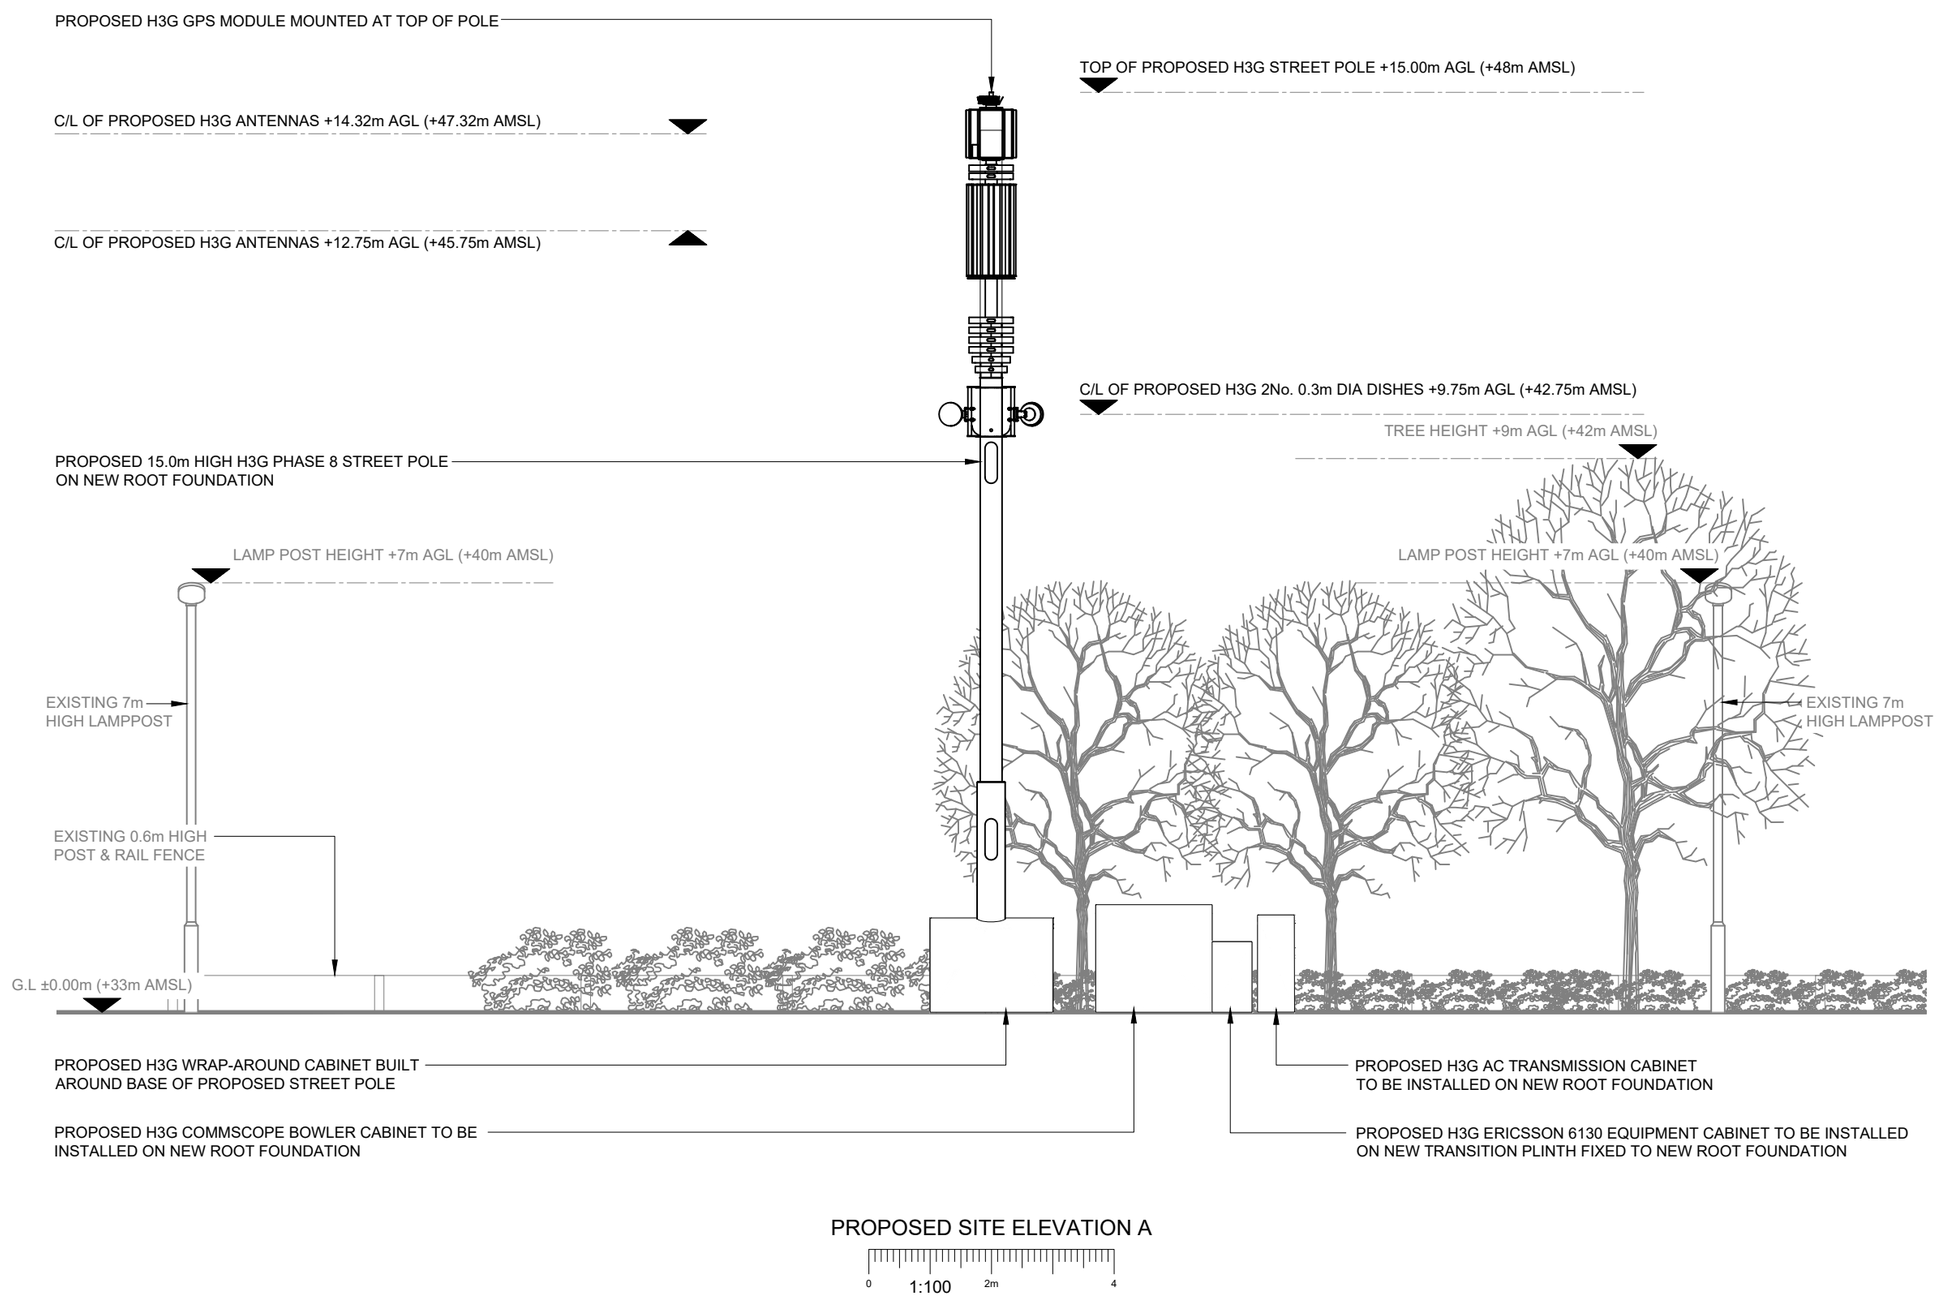

PROPOSED SITE ELEVATION A

0 1:100 2m 4

NOTES:

1. ALL DIMENSIONS IN MM UNLESS OTHERWISE NOTED.

REV	MODIFICATION	BY	CH	DATE
B	Pole Height Reduced to 15m	MD	GBC	03.03.21
A	Issued for Planning	TCL	MT	07.07.20

Hutchison 3G UK Limited
Star House, 20 Grenfell Road
Maidenhead, SL6 1EH
Tel: 01628 765 000
Fax: 01628 765 001

H3G Base Station Information line:
0845 6043000
Available 8am-8pm Monday to Friday

Design Consultant & Principal Contractor:

Great British Communications
Lapwing House, Block 3 Forward Point,
Tan House Lane, Widnes, Cheshire, WA8 0SL
t. 44 (0)151 420 4128
www.gbcservices.co.uk

Site Name: STREETWORKS AT VICTORIA ROAD

3UK Cell ID: HGN14668

Address:
VICTORIA ROAD
SOUTH RUISLIP
LONDON
HA4 0JJ

Title: 265 PROPOSED SITE ELEVATION

Project: H3G UNILATERAL SW

Purpose of Issue: PLANNING

Site ID: -

Drawing No: HGN14668_PLANNING_REV_B

Issue: B

V 1.8

PROPOSED ANTENNA & RF EQUIPMENT SCHEDULE

EXISTING/PROPOSED	ANTENNA REFERENCE	FUNCTION	FEEDER/FIBRE: LENGTH(m) & DIAMETER (SEE GUIDANCE NOTES BELOW) MF1	MF(J1)	TOTAL	TYPE (COAX OR FIBRE)	FEEDERS QTY	FIBRE QTY	FIBRE LENGTH	FILTER	DIPLEXER	BIAS T's/RRU's: BIAS T	RRU QTY (HL= HIGH LEVEL, E= ENCLOSURE)	ANT. REF.	ANTENNAS: ANTENNA MANUFACTURERS PART No.	BRG°	HEIGHT TO TOP (m)	HEIGHT TO C/L (m)	HEIGHT TO U/S (m)	LOCATION (POLE MOUNTED, HEADFRAME, WITHIN SHROUD ETC)
SECTOR 1 PROPOSED	A1	5G	-	-	-	DC FIBRE	-	3	19m	-	-	-	-	A1a	AIR 6488	110°	14.72	14.32	13.92	UPPER HEADFRAME
	A2	800	½"=12	½"=7m(2)	19m	DC FIBRE+COAX	4	-	-	-	-	-	E	A2a	HUAWEI AHP4517R12v06	110°	13.50	12.75	12.00	LOWER HEADFRAME
														A2b						
		1400	½"=12	½"=7m(2)	19m	DC FIBRE+COAX	4	-	-	1	-	-	E	A2c						
										1				A2d						
		1800 /2100	½"=12	½"=7m(2)	19m	DC FIBRE+COAX	4	-	-	-	-	1	E	A2e						
												-		A2f						
		-	-	-	-	-	-	-	-	-	-	-	-	A2g						
SECTOR 2 PROPOSED	B1	5G	-	-	-	DC FIBRE	-	3	19m	-	-	-	-	B1a	AIR 6488	230°	14.72	14.32	13.92	UPPER HEADFRAME
	B2	800	½"=12	½"=7m(2)	19m	DC FIBRE+COAX	4	-	-	-	-	-	E	B2a	HUAWEI AHP4517R12v06	230°	13.50	12.75	12.00	LOWER HEADFRAME
														B2b						
		1400	½"=12	½"=7m(2)	19m	DC FIBRE+COAX	4	-	-	1	-	-	E	B2c						
										1				B2d						
		1800 /2100	½"=12	½"=7m(2)	19m	DC FIBRE+COAX	4	-	-	-	-	1	E	B2e						
												-		B2f						
		-	-	-	-	-	-	-	-	-	-	-	-	B2g						
SECTOR 3 PROPOSED	C1	5G	-	-	-	DC FIBRE	-	3	19m	-	-	-	-	C1a	AIR 6488	350°	14.72	14.32	13.92	UPPER HEADFRAME
	C2	800	½"=12	½"=7m(2)	19m	DC FIBRE+COAX	4	-	-	-	-	-	E	C2a	HUAWEI AHP4517R12v06	350°	13.50	12.75	12.00	LOWER HEADFRAME
														C2b						
		1400	½"=12	½"=7m(2)	19m	DC FIBRE+COAX	4	-	-	1	-	-	E	C2c						
										1				C2d						
		1800 /2100	½"=12	½"=7m(2)	19m	DC FIBRE+COAX	4	-	-	-	-	1	E	C2e						
												-		C2f						
		-	-	-	-	-	-	-	-	-	-	-	-	C2g						

TRANSMISSION DISH SCHEDULE

Dish ID	Status	Size Ø (mm)	Colour (RAL Colour)	Height (C/L) AGL	Bearing (°) EGN	B End Cell ID	Link Ref:	Comments
TD1	PROPOSED	300mm	GREY-7035	9.75m	TBC°	-	-	Transmission Solution TBC - 2No 300mm Dishes shown for planning
TD2	PROPOSED	300mm	GREY-7035	9.75m	TBC°	-	-	Transmission Solution TBC - 2No 300mm Dishes shown for planning

GPS LINE KEY

SECTOR ID	NODE TYPE	NODE C/L (m) AGL	GPS NODE CABLE LENGTH (m)
1	GPS	15.00m	35m

100mm
50mm
10mm

REV	MODIFICATION	BY	CH	DATE
B	Pole Height Reduced to 15m	MD	GBC	03.03.21
A	Issued for Planning	TCL	MT	07.07.20

Hutchison 3G UK Limited
Star House, 20 Grenfell Road
Maidenhead, SL6 1EH
Tel: 01628 765 000
Fax: 01628 765 001

H3G Base Station Information line:
0845 6043000
Available 8am-8pm Monday to Friday

Design Consultant & Principal Contractor:
Great British Communications
Lapwing House, Block 3 Forward Point,
Tan House Lane, Widnes, Cheshire, WA8 0SL
t. 44 (0)151 420 4128
www.gbcservices.co.uk

Site Name: STREETWORKS AT VICTORIA ROAD

3UK Cell ID: HGN14668

Address: VICTORIA ROAD
SOUTH RUISLIP
LONDON
HA4 0JJ

Title: 304 PROPOSED CONFIGURATION ANTENNA SCHEDULE

Project: H3G UNILATERAL SW

Purpose of Issue: PLANNING

Site ID: -

Drawing No: HGN14668_PLANNING_REV_B

Issue: B