


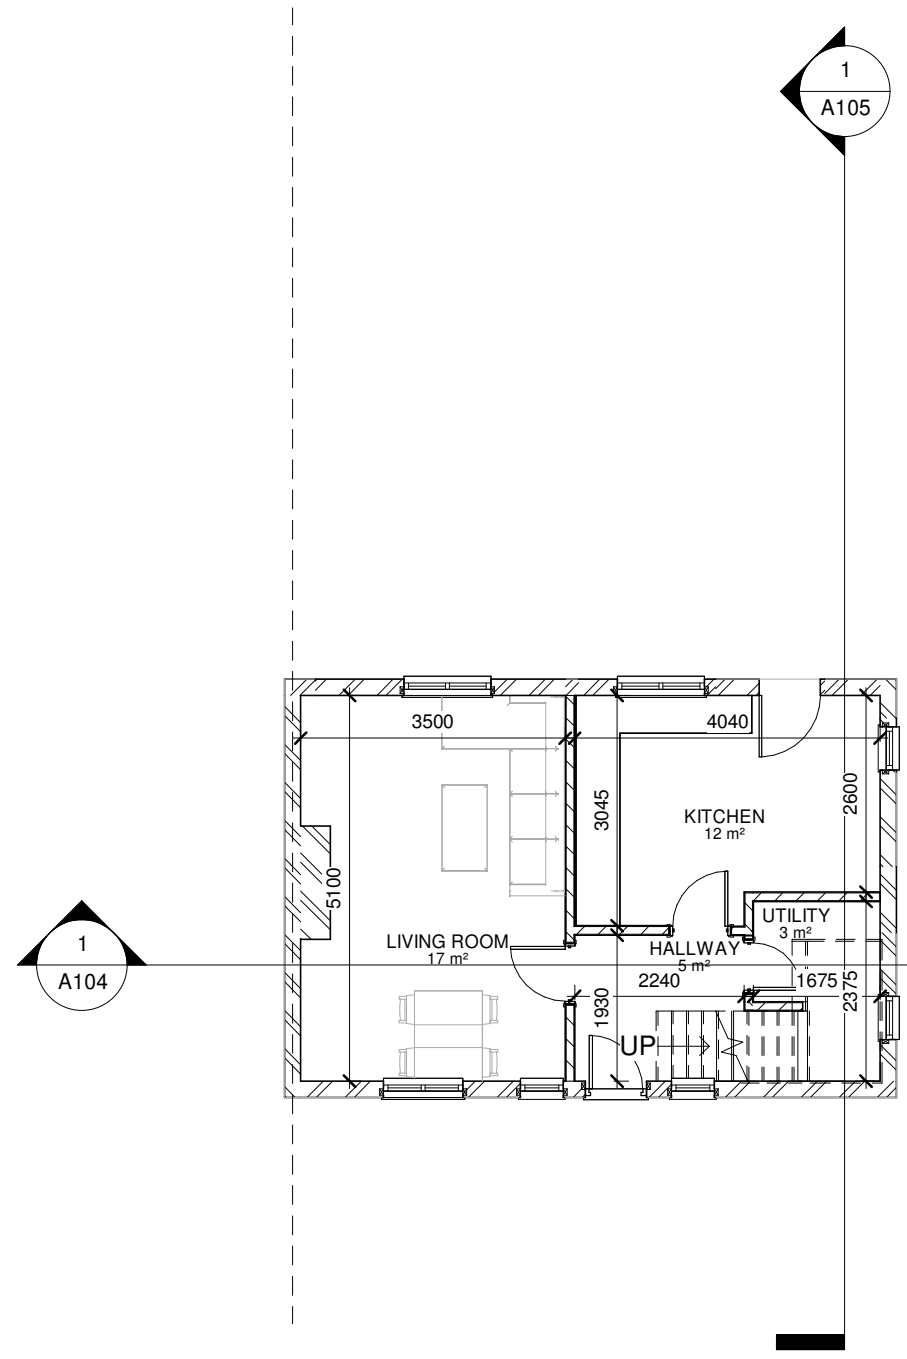
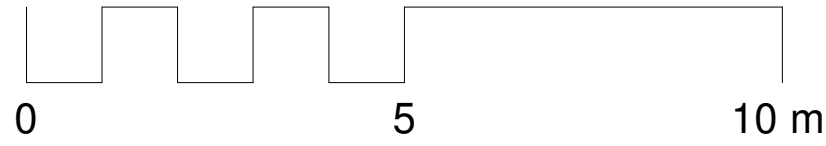


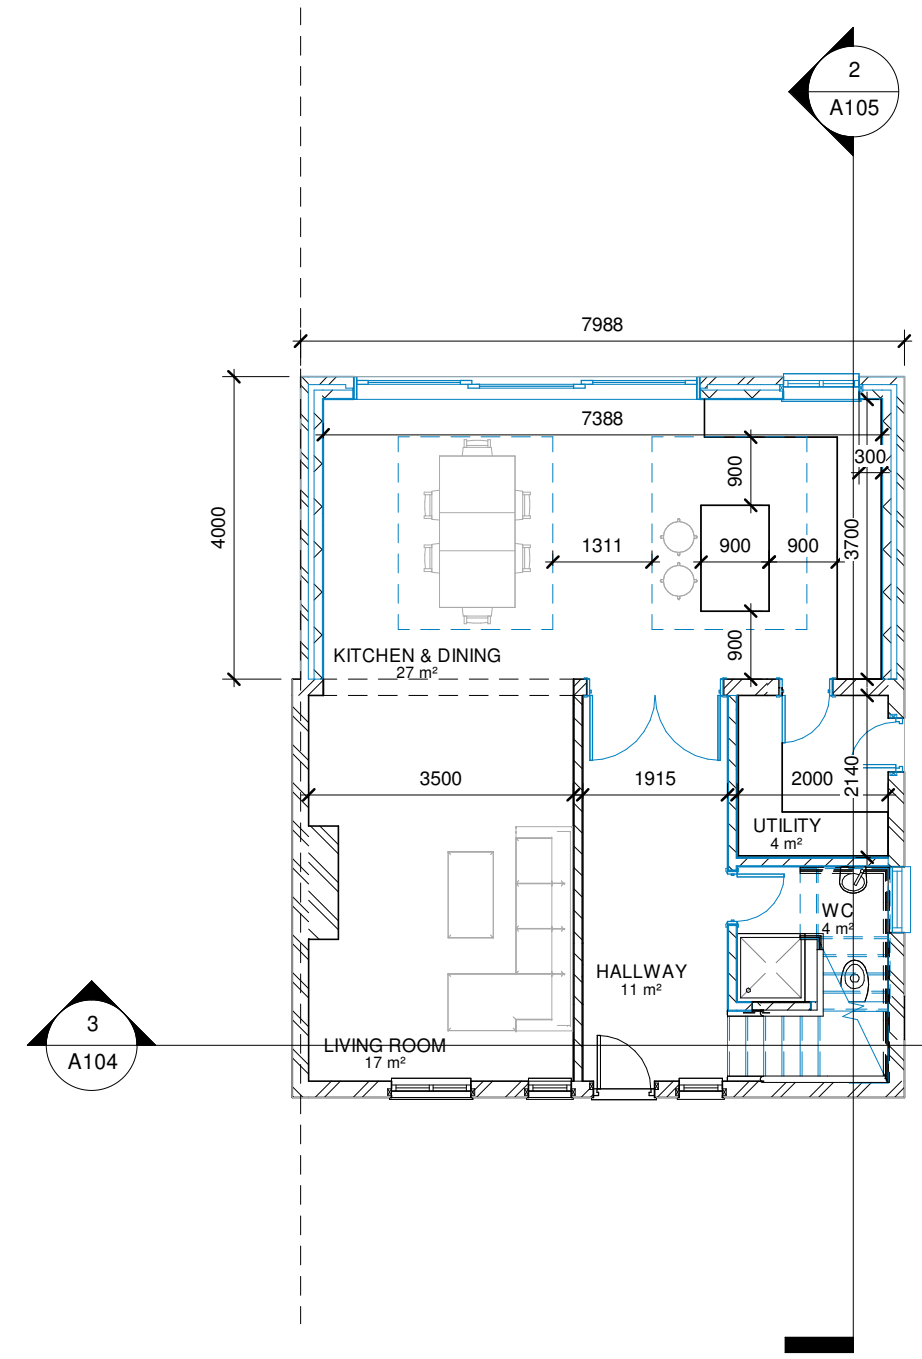


1 00 - Existing
1 : 100

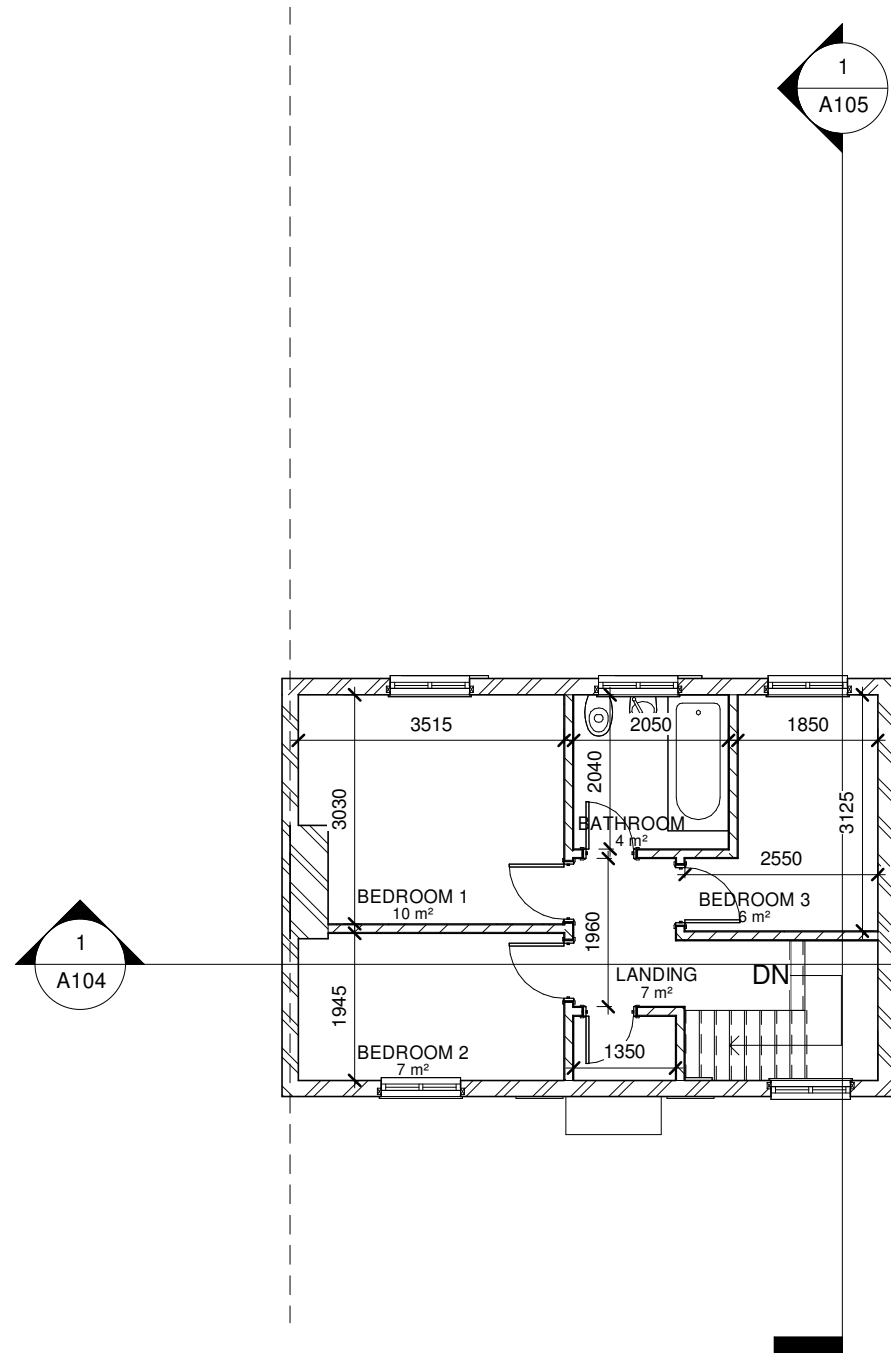



2 00 - Proposed
1 : 100

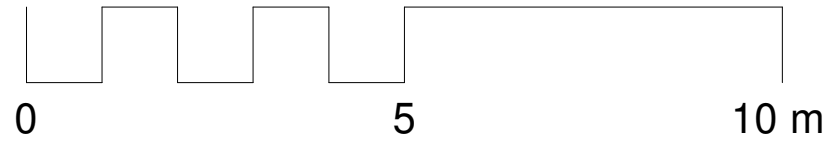


1 01- Existing
1 : 100

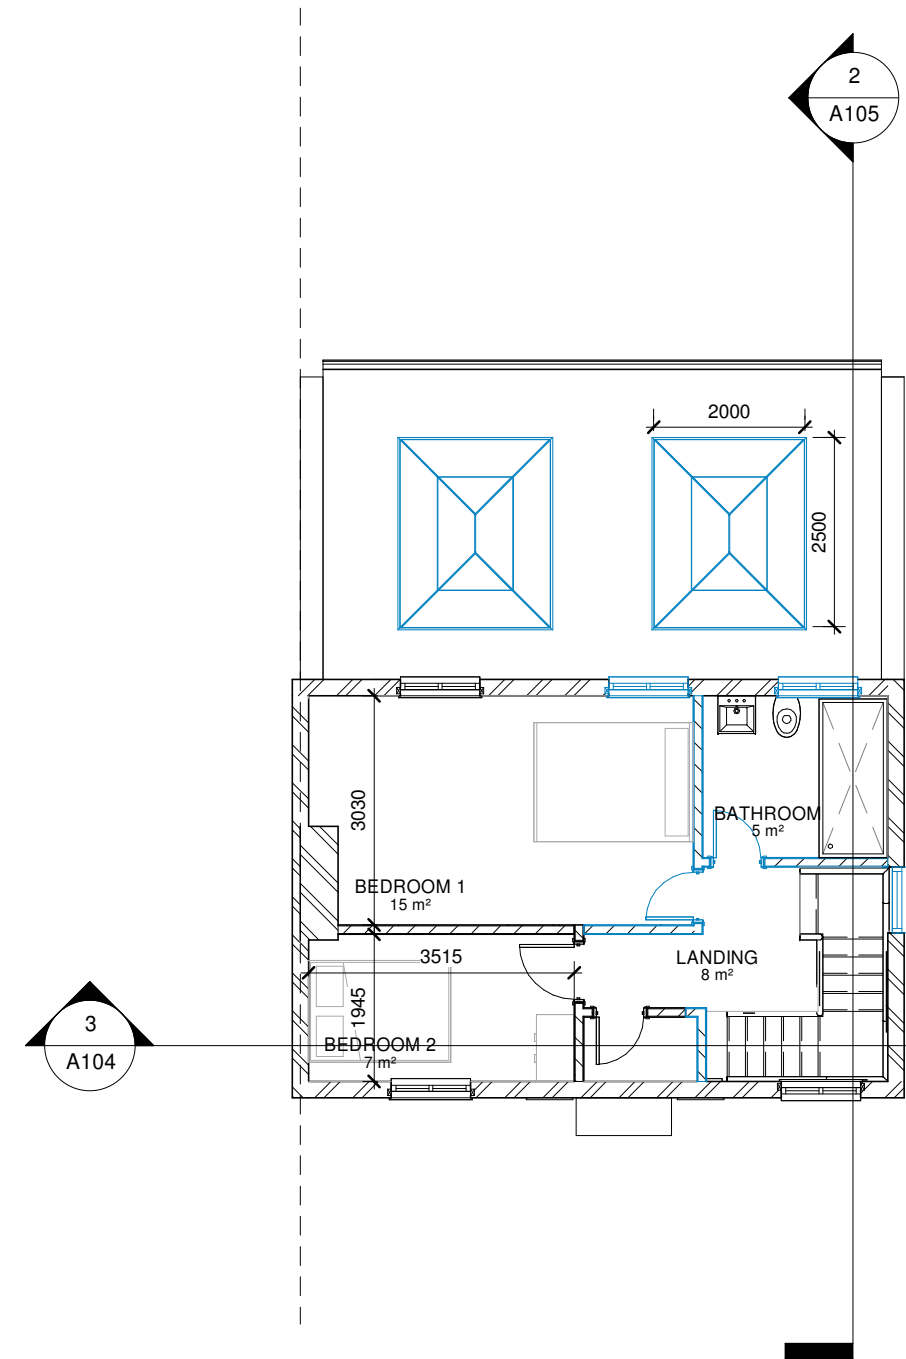


2 01- Proposed
1 : 100

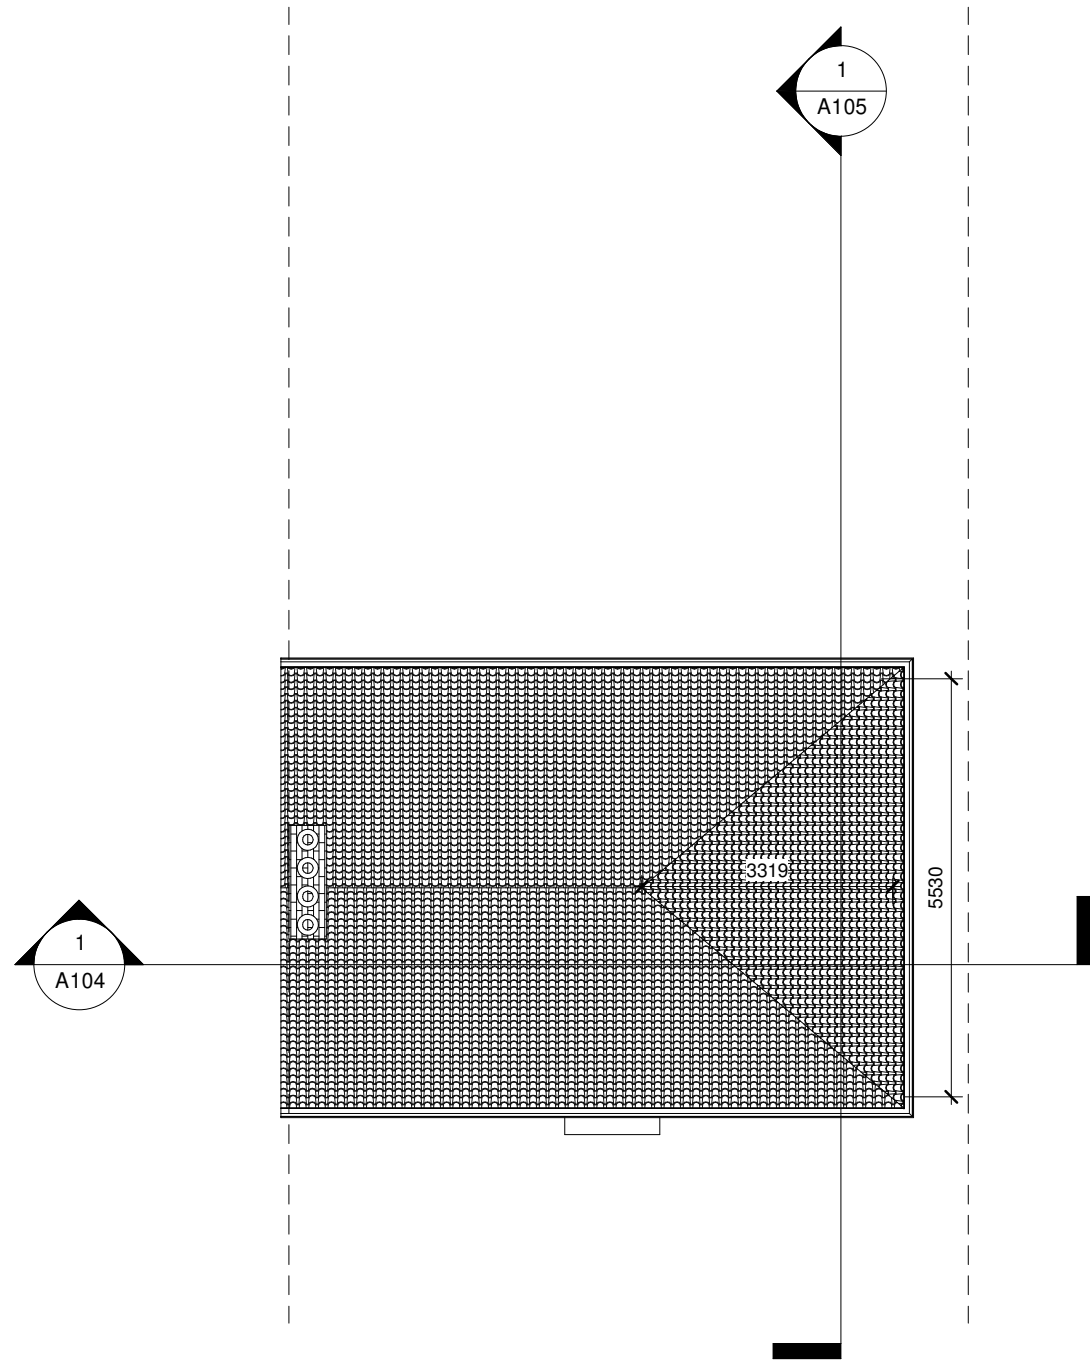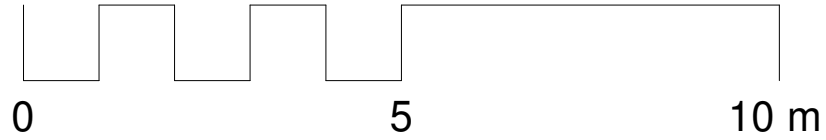


1 Roof - Existing
1 : 100

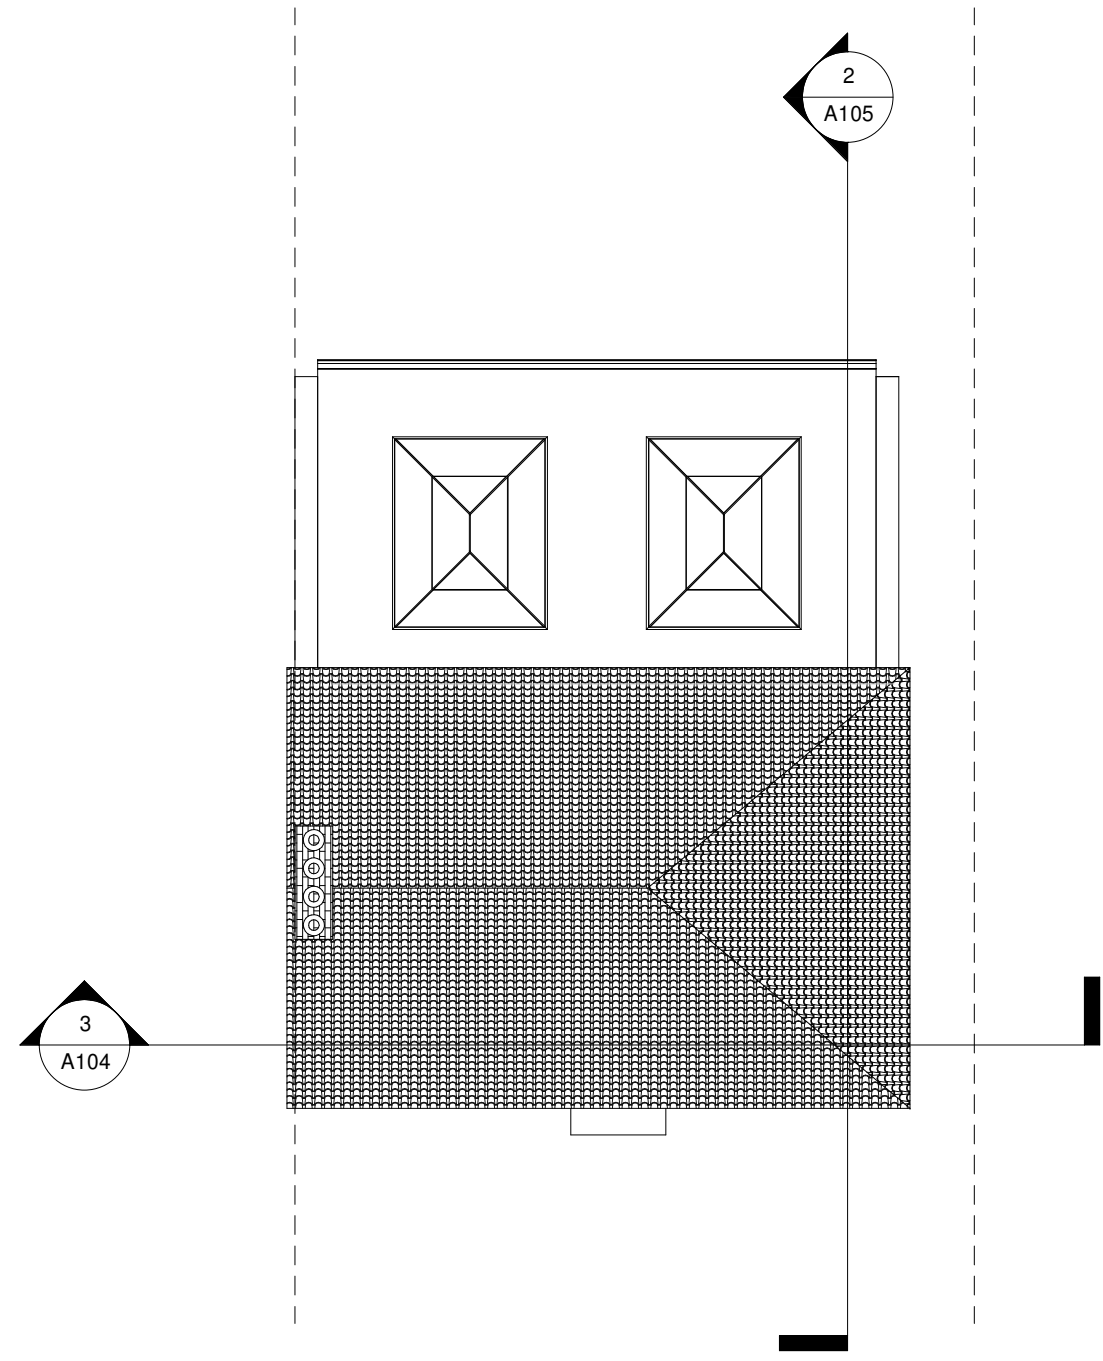

2 Roof - Proposed
1 : 100

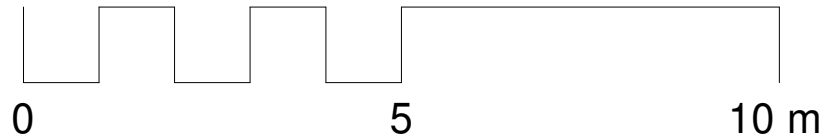


1 Existing - Section 1
1 : 100

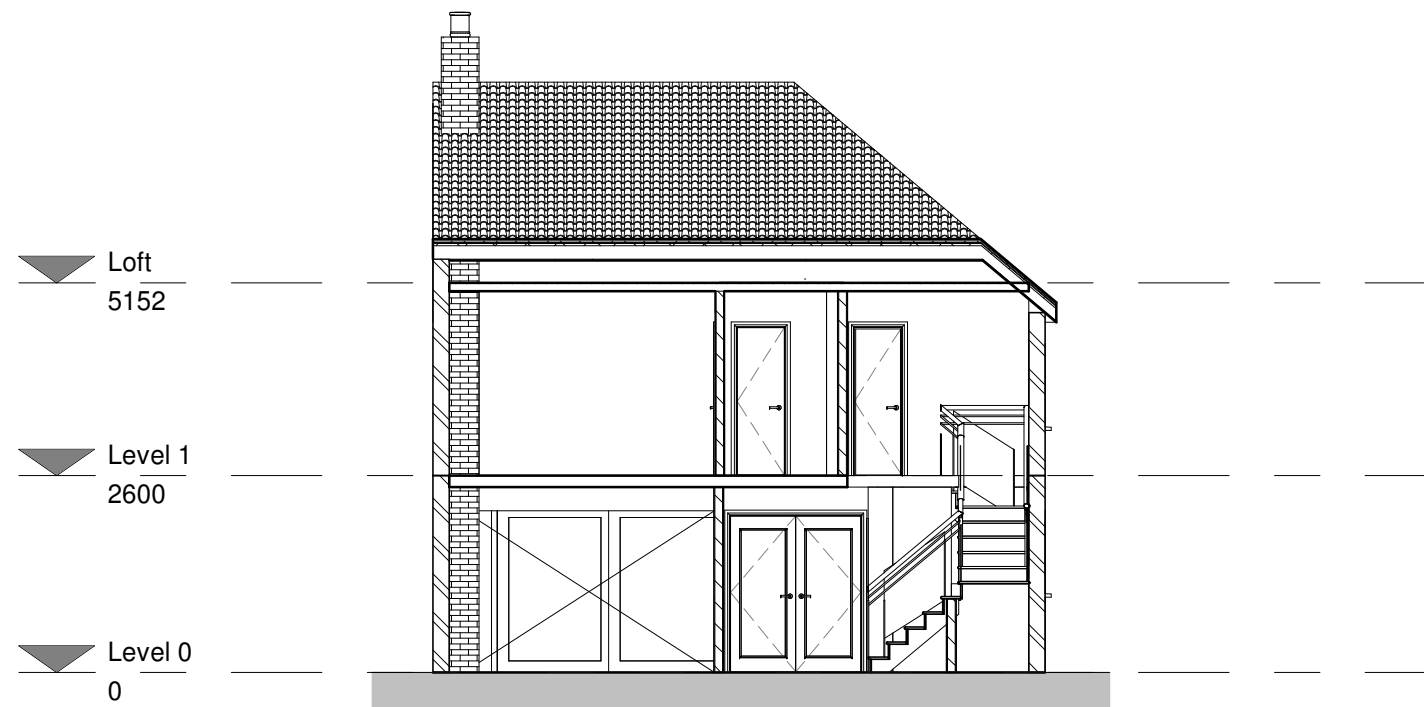


3 Proposed - Section 1
1 : 100



THE MARKET DESIGN & BUILD A TRUE DESIGN & BUILD COMPANY	320 High Street Harlington, Hayes, Middlesex, UB3 5DU t:0203 432 5269 www.themarketdesignbuild.com info@themarketdesignbuild.com	RIBA Chartered Practice	COPYRIGHT This drawing has been produced by The Market Design & Build's Chartered Architect and is not to be used or reproduced by any other party for any purpose. Site survey to be conducted before any building work is carried out. Any discrepancies to be reported to architect.	All measurements to be checked prior to construction. Any changes to be reported back to this office. Contractor responsible for calling out building control officer as required at stages requested by council.	ISSUE: Ground floor Rear extension	TITLE Section 1		DWG NO: A104 + A204
					PROJECT 24 west avenue, Hayes, UB3 2EY	Scale (@ A3) 1 : 100	Date Jul 2020	Draft No : 1 By: Max Checked By: Stefan

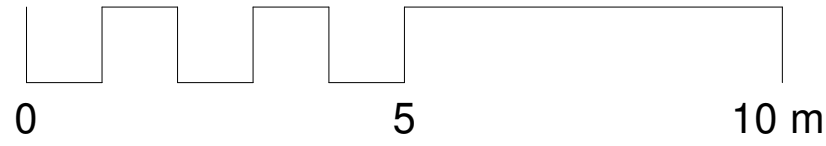


1 Existing - Section 2
1 : 100

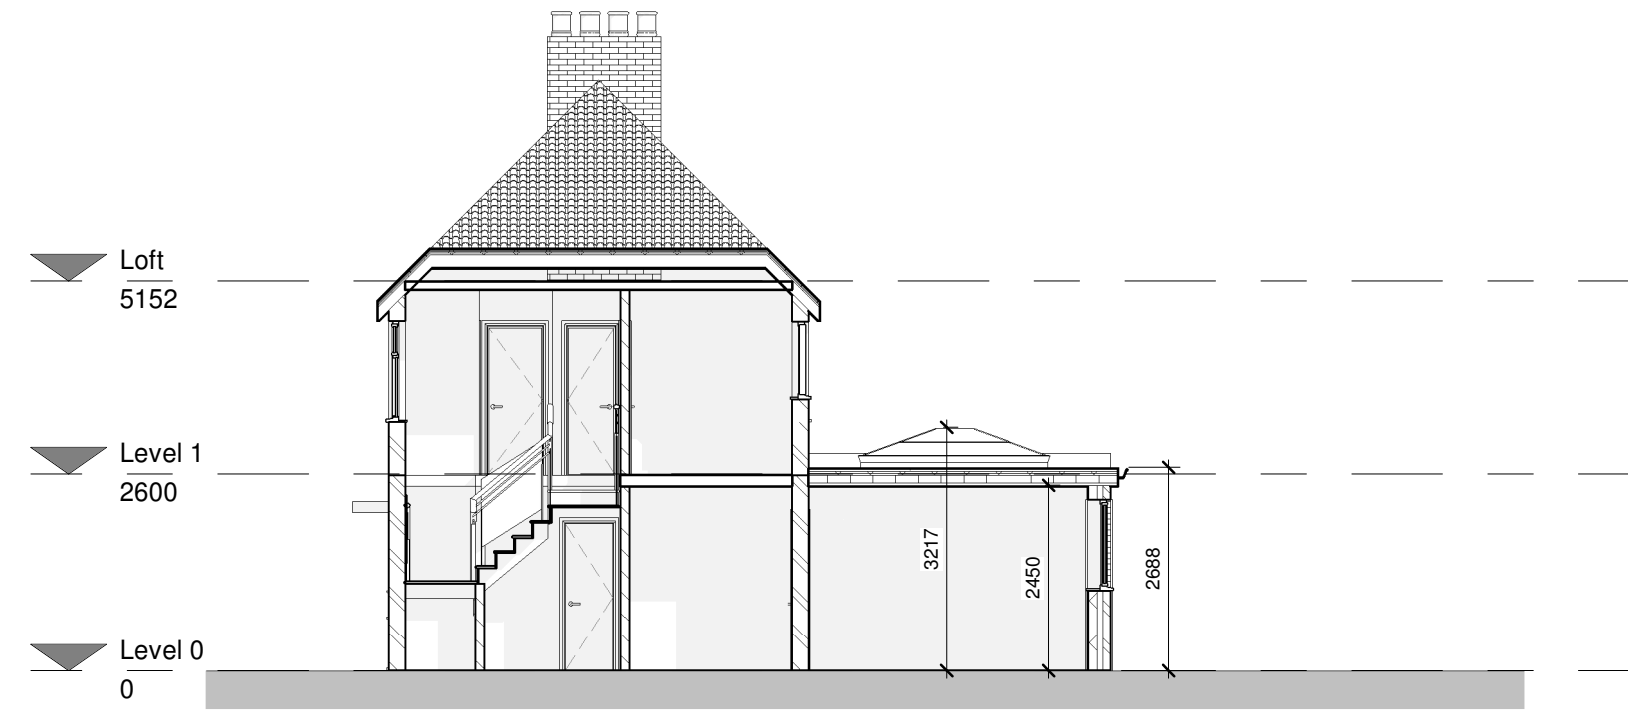


2 Proposed - Section 2
1 : 100

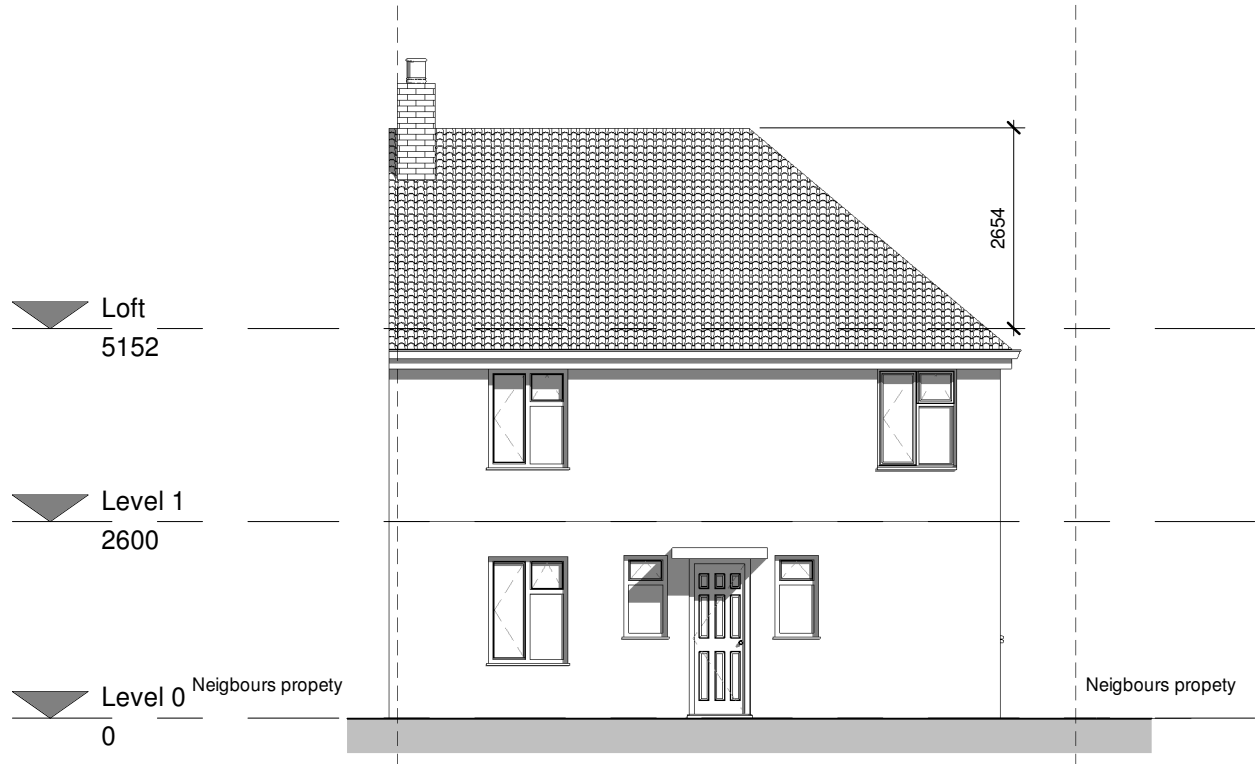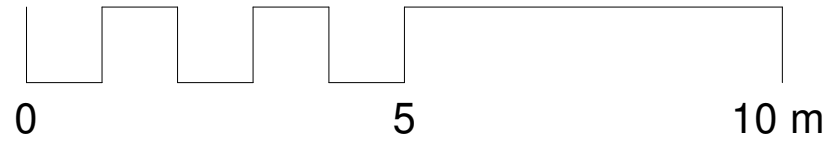


1 Front elevation - Existing
1 : 100

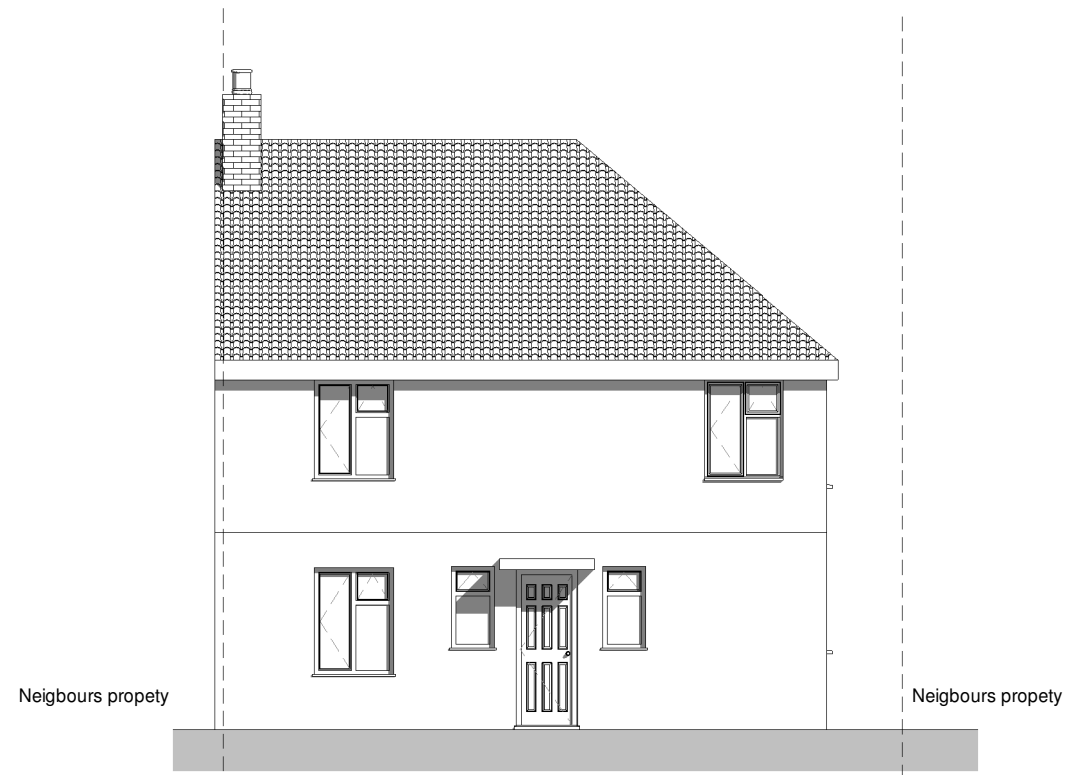



2 Front elevation - Proposed
1 : 100

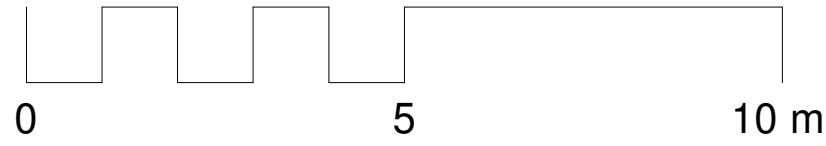

1 Rear elevation - Existing
1 : 100

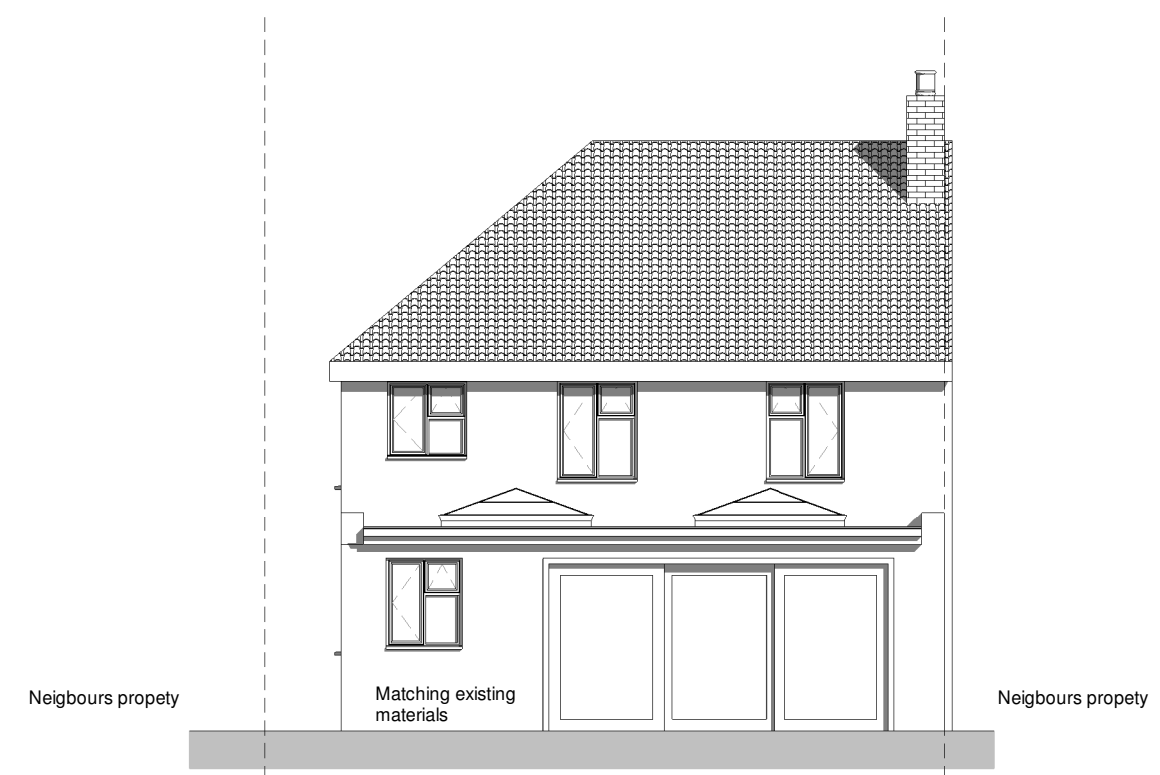



2 Rear elevation - Proposed
1 : 100

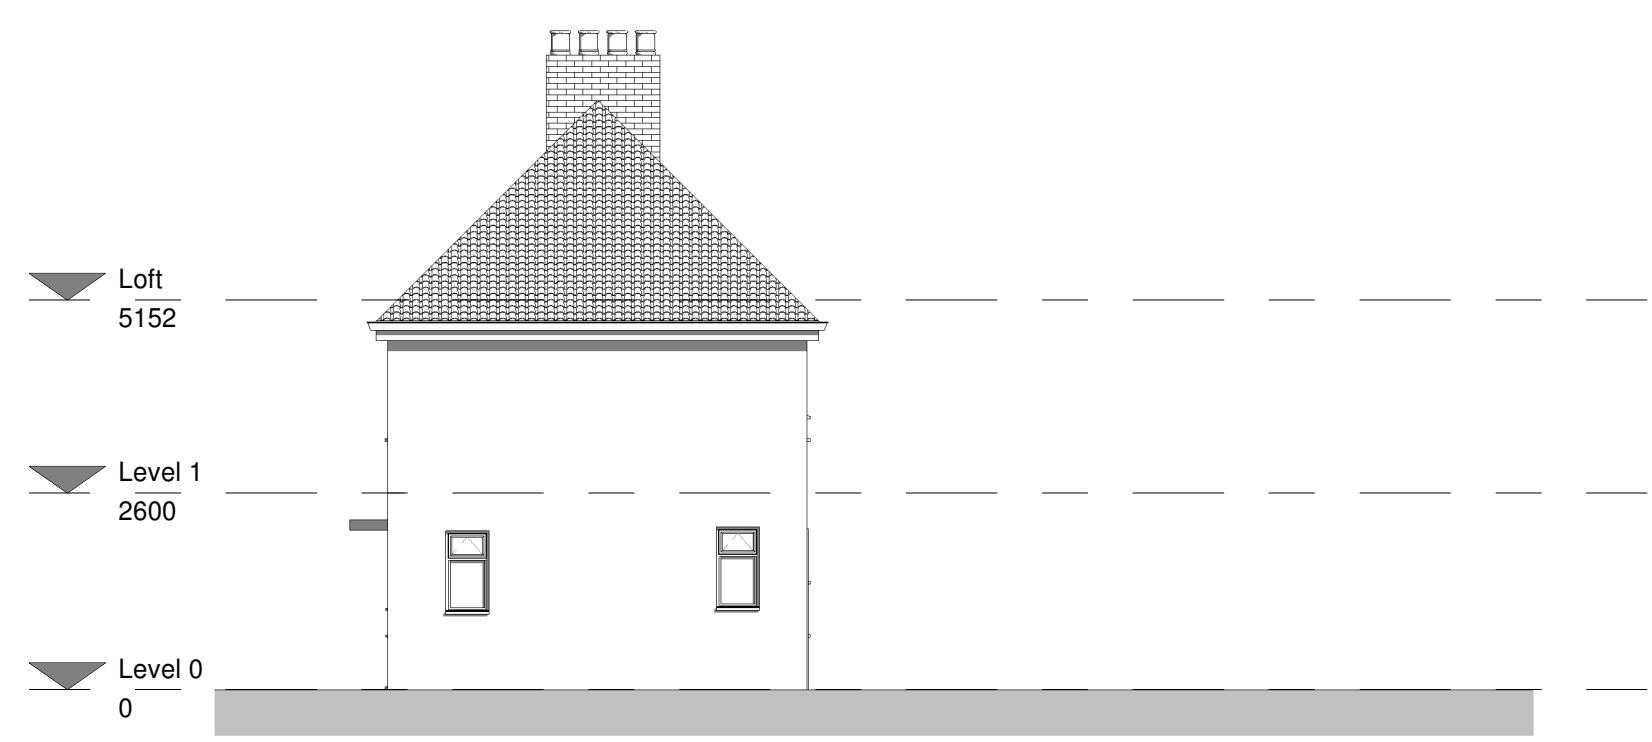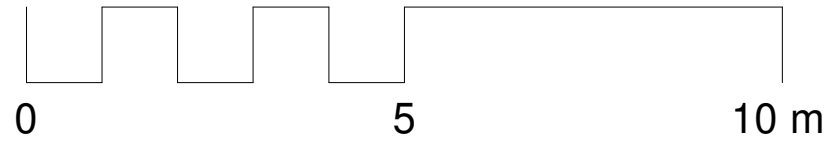


1 East elevation - Existing
1 : 100



2 East elevation - Proposed
1 : 100

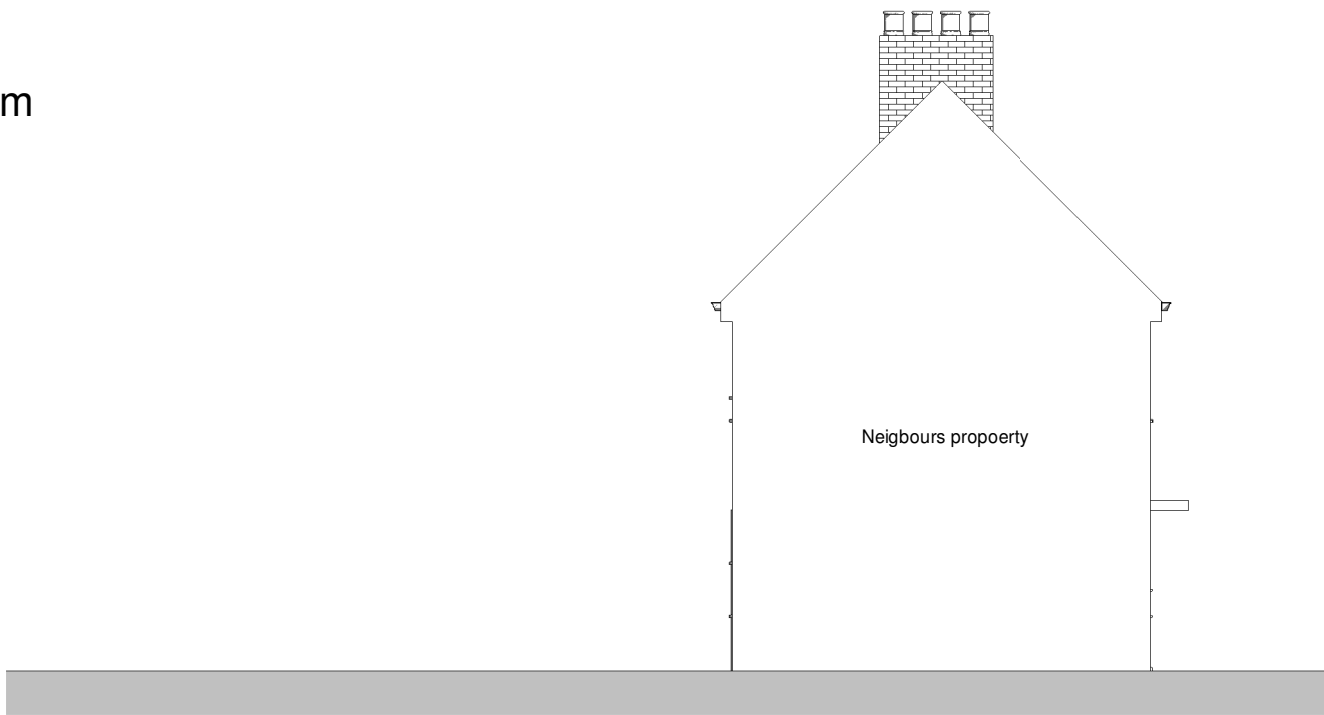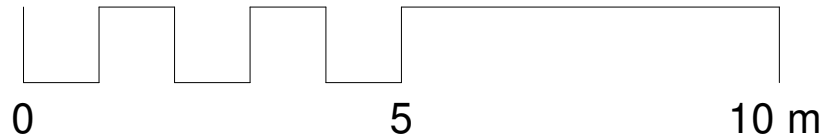

1 West elevation - Existing
1 : 100

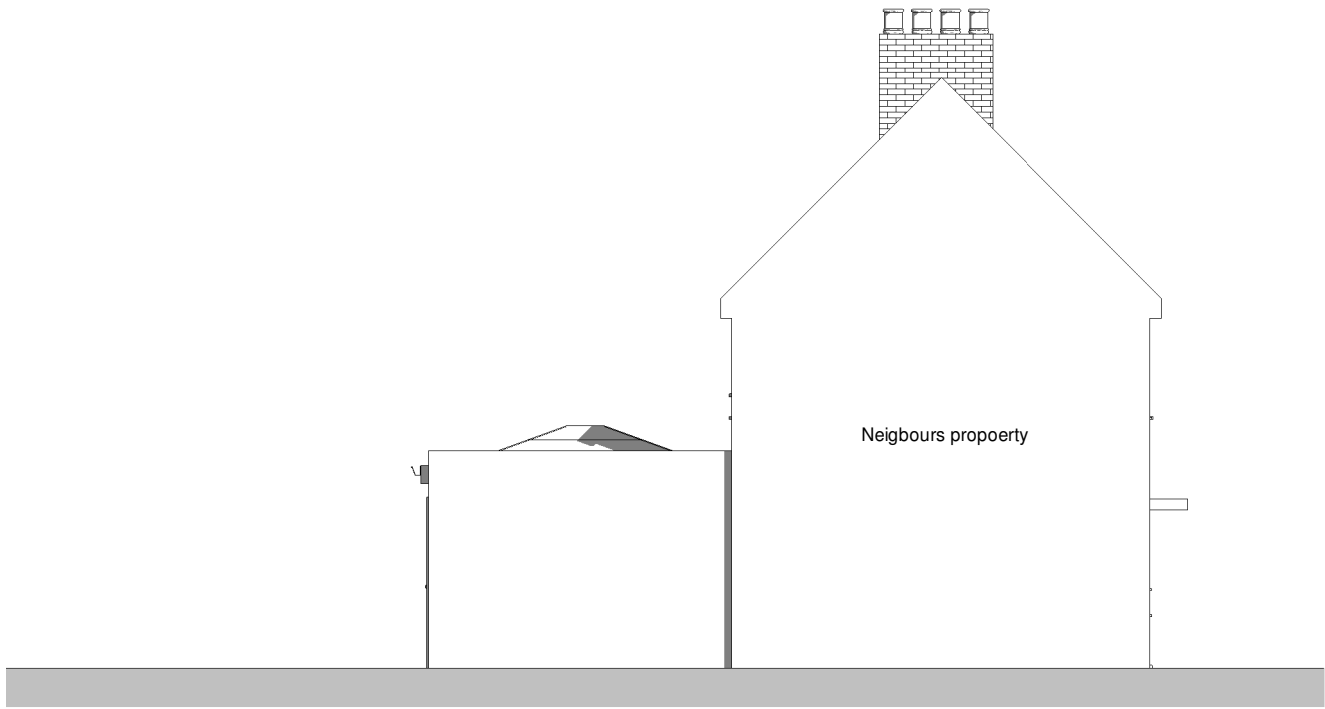

2 West elevation - Proposed
1 : 100