

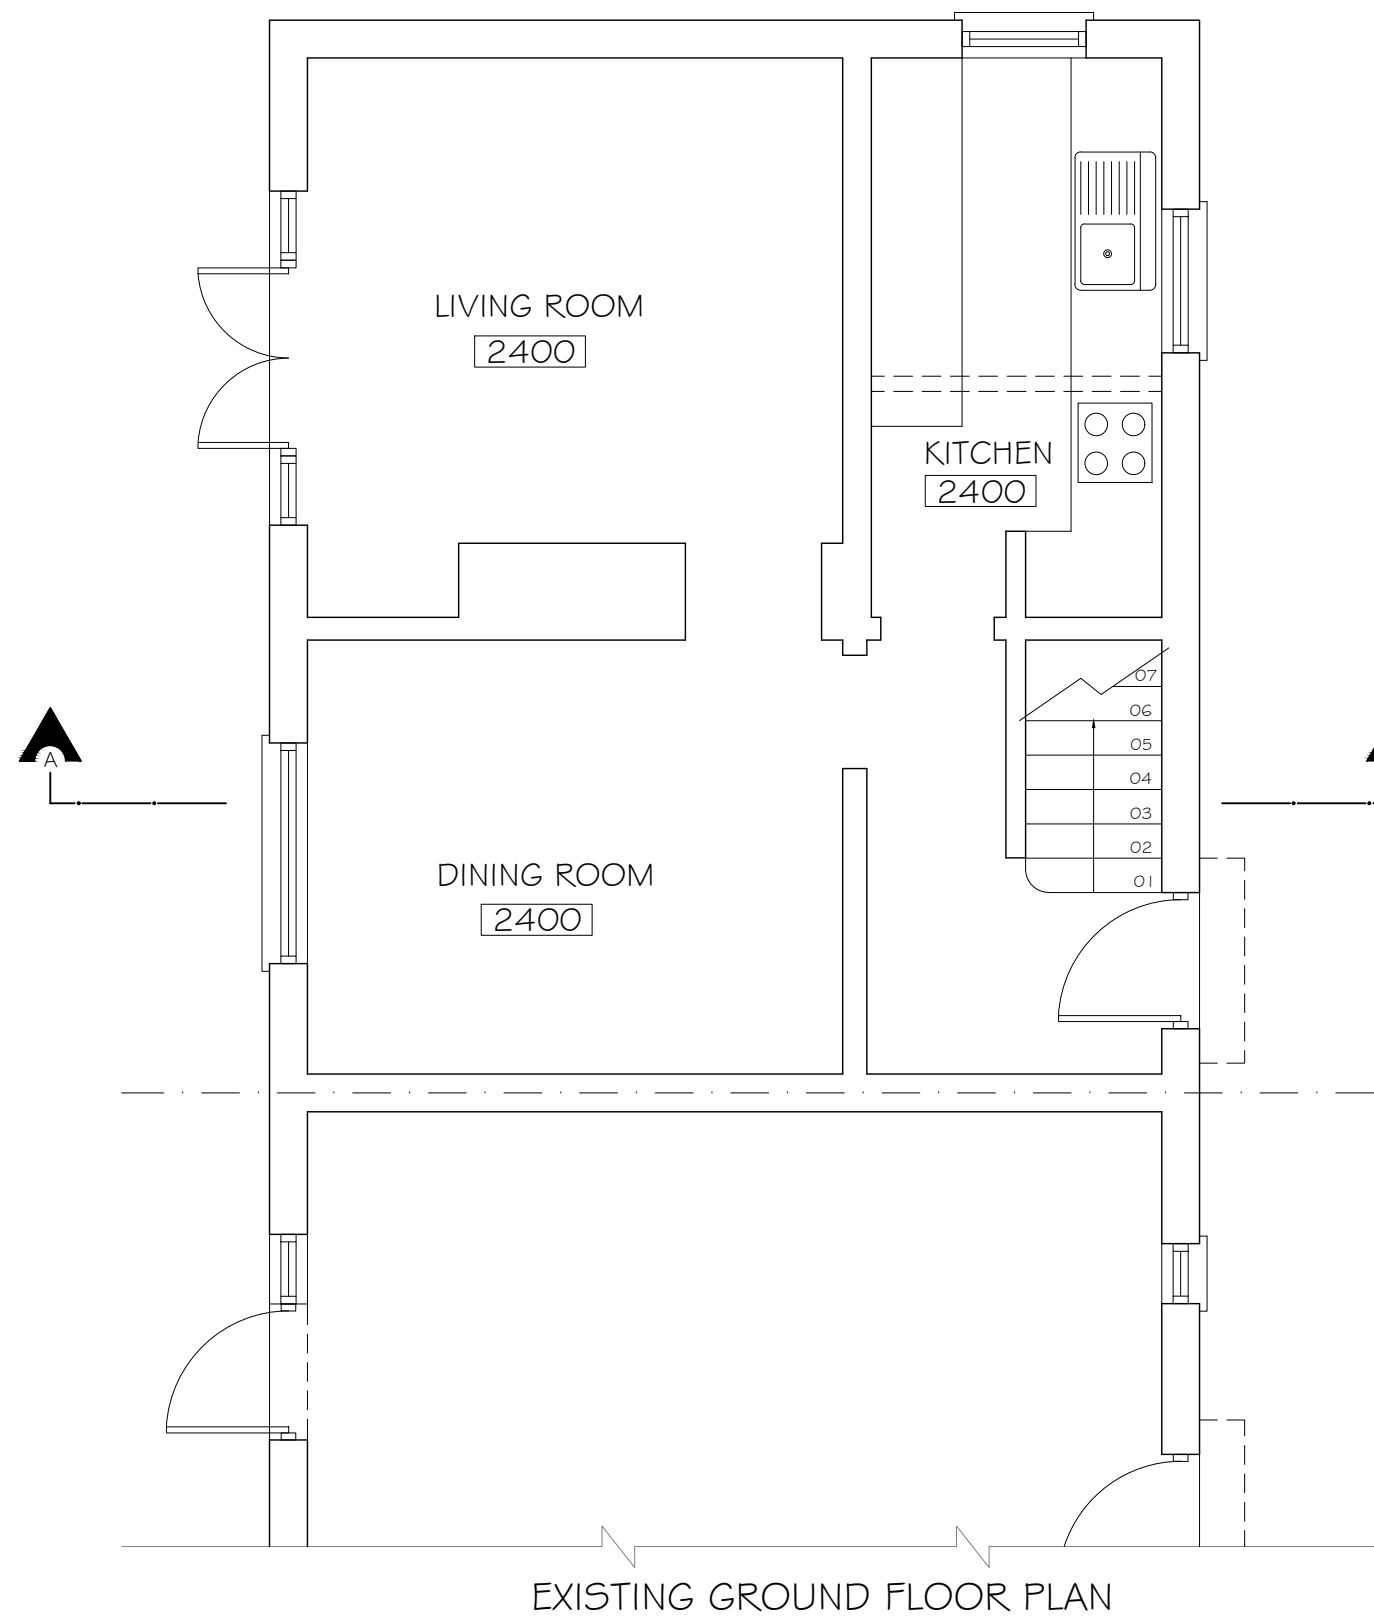
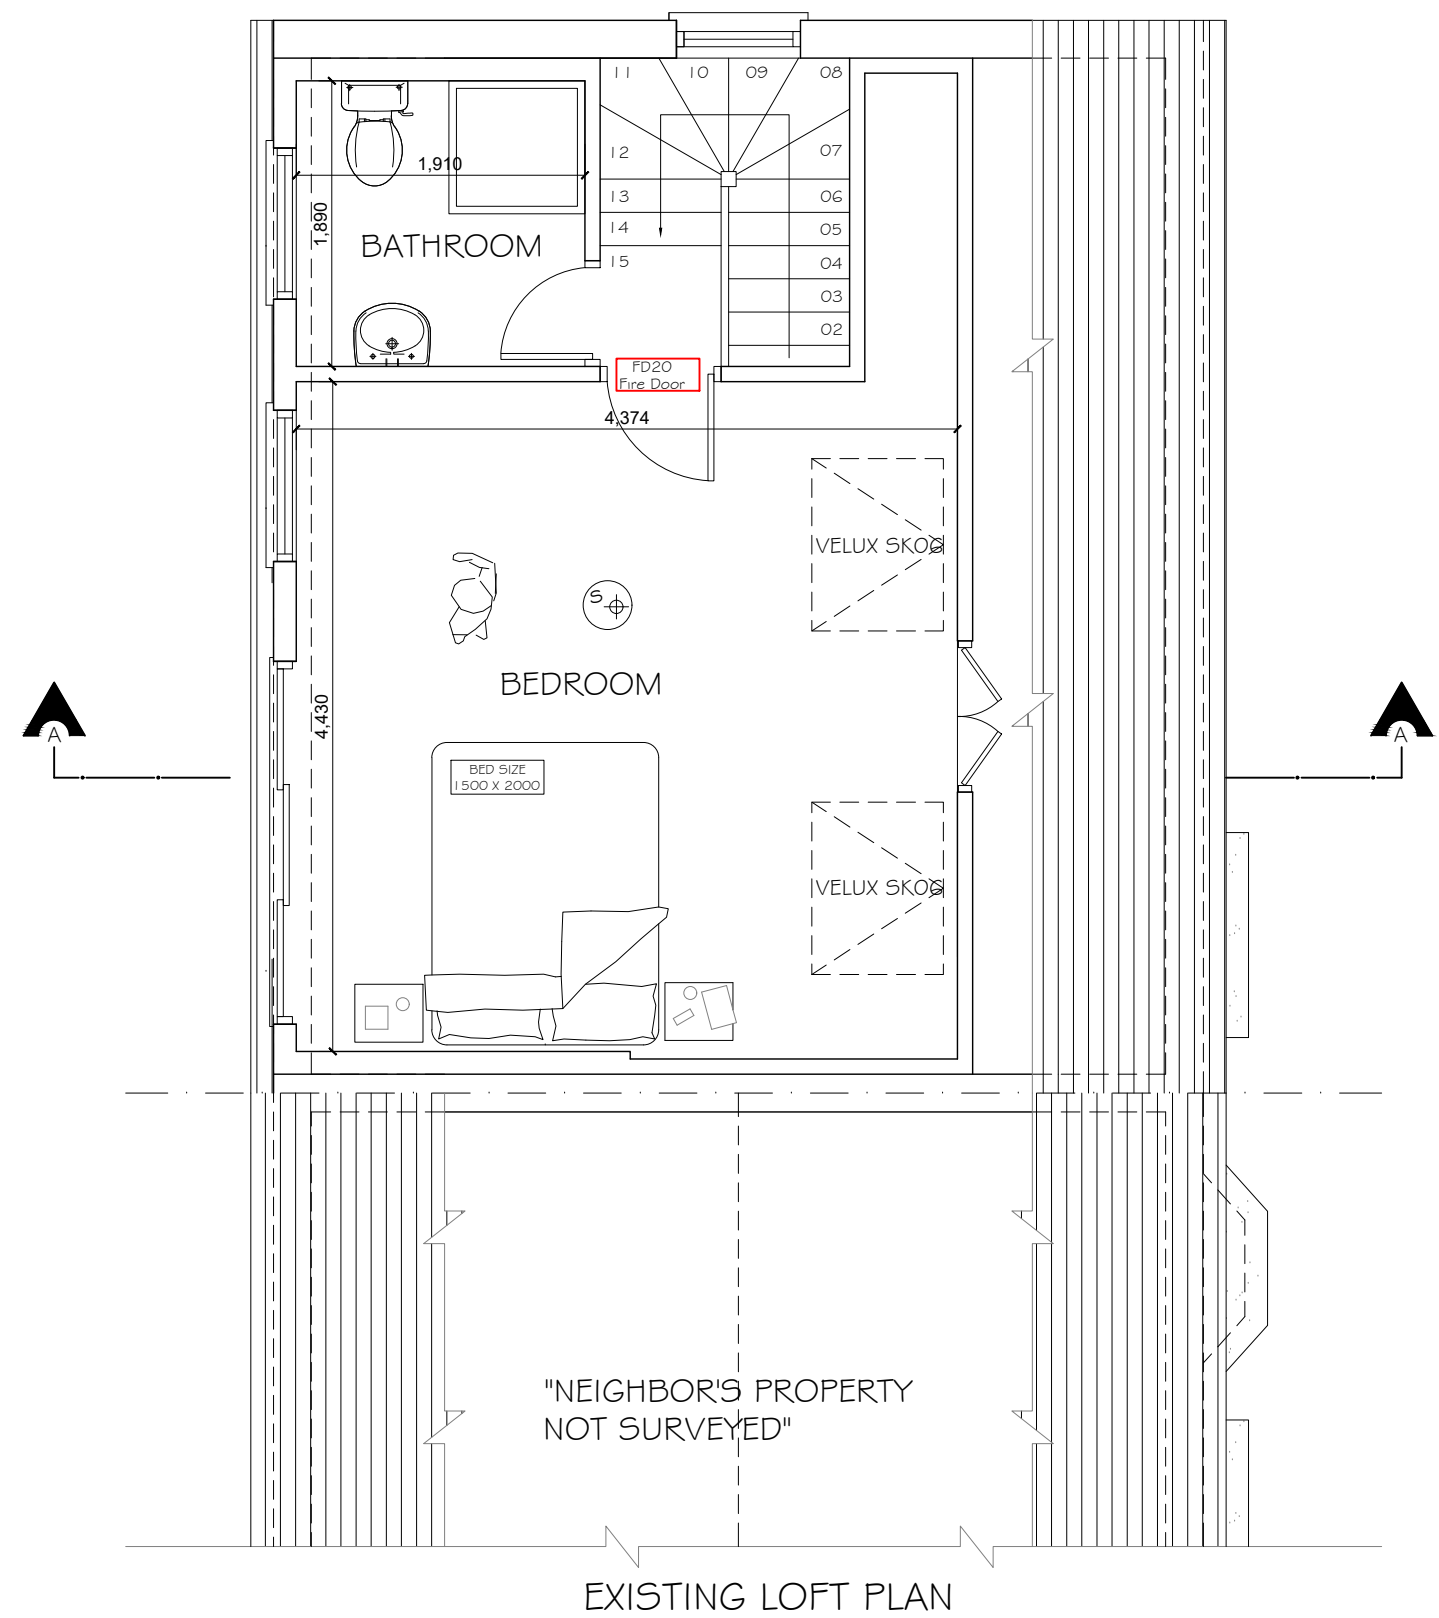


EXISTING 1:100

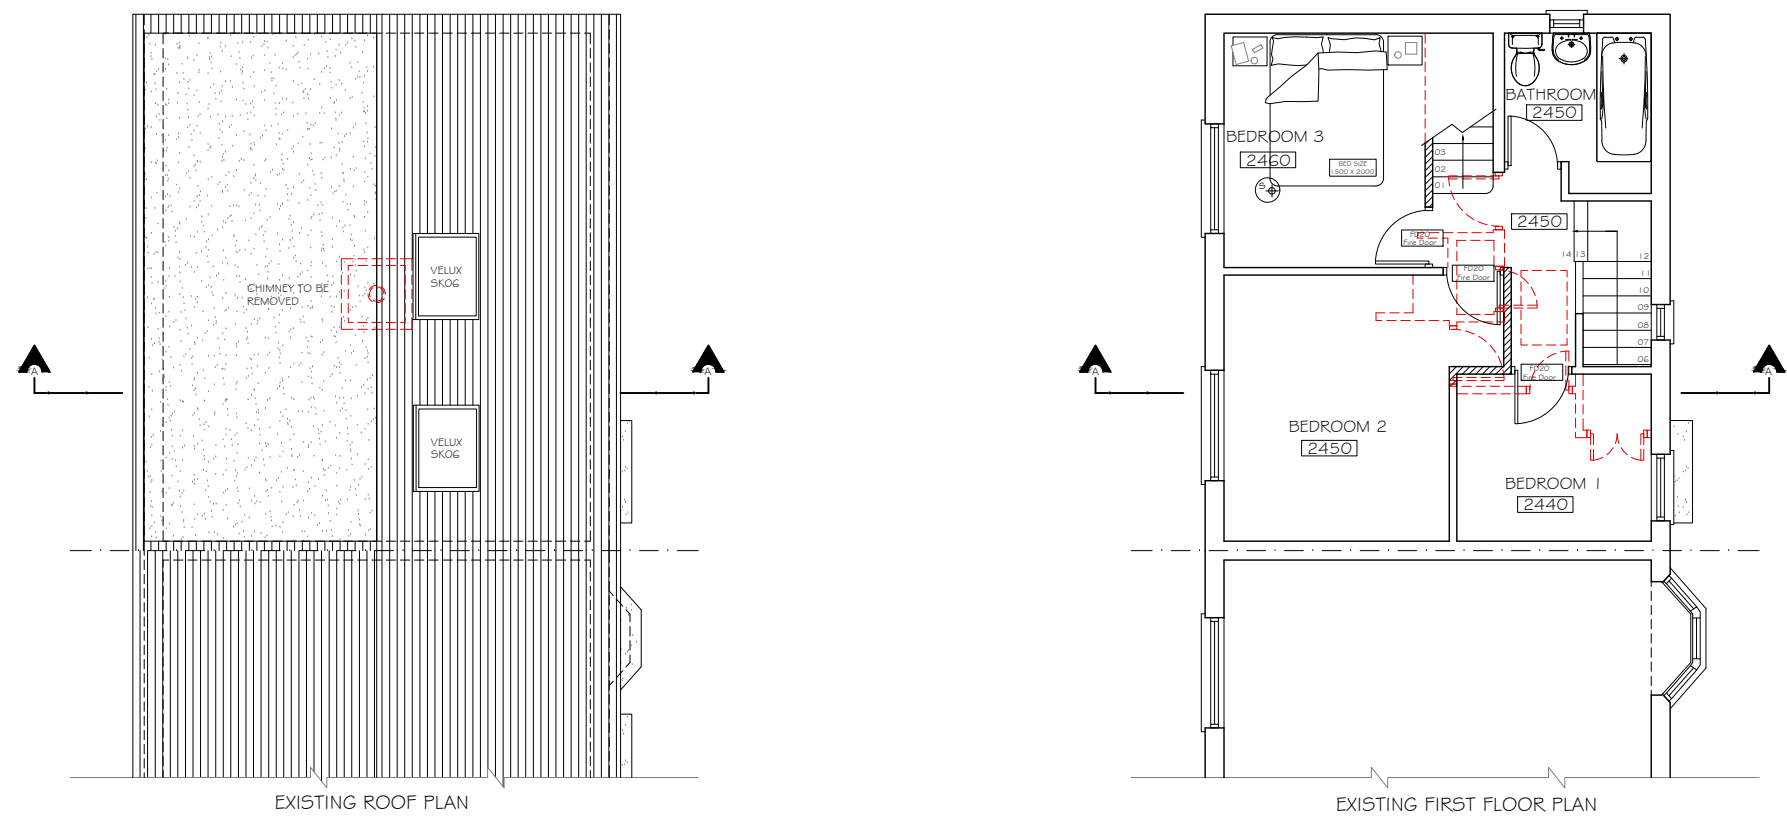

EXISTING 1:50

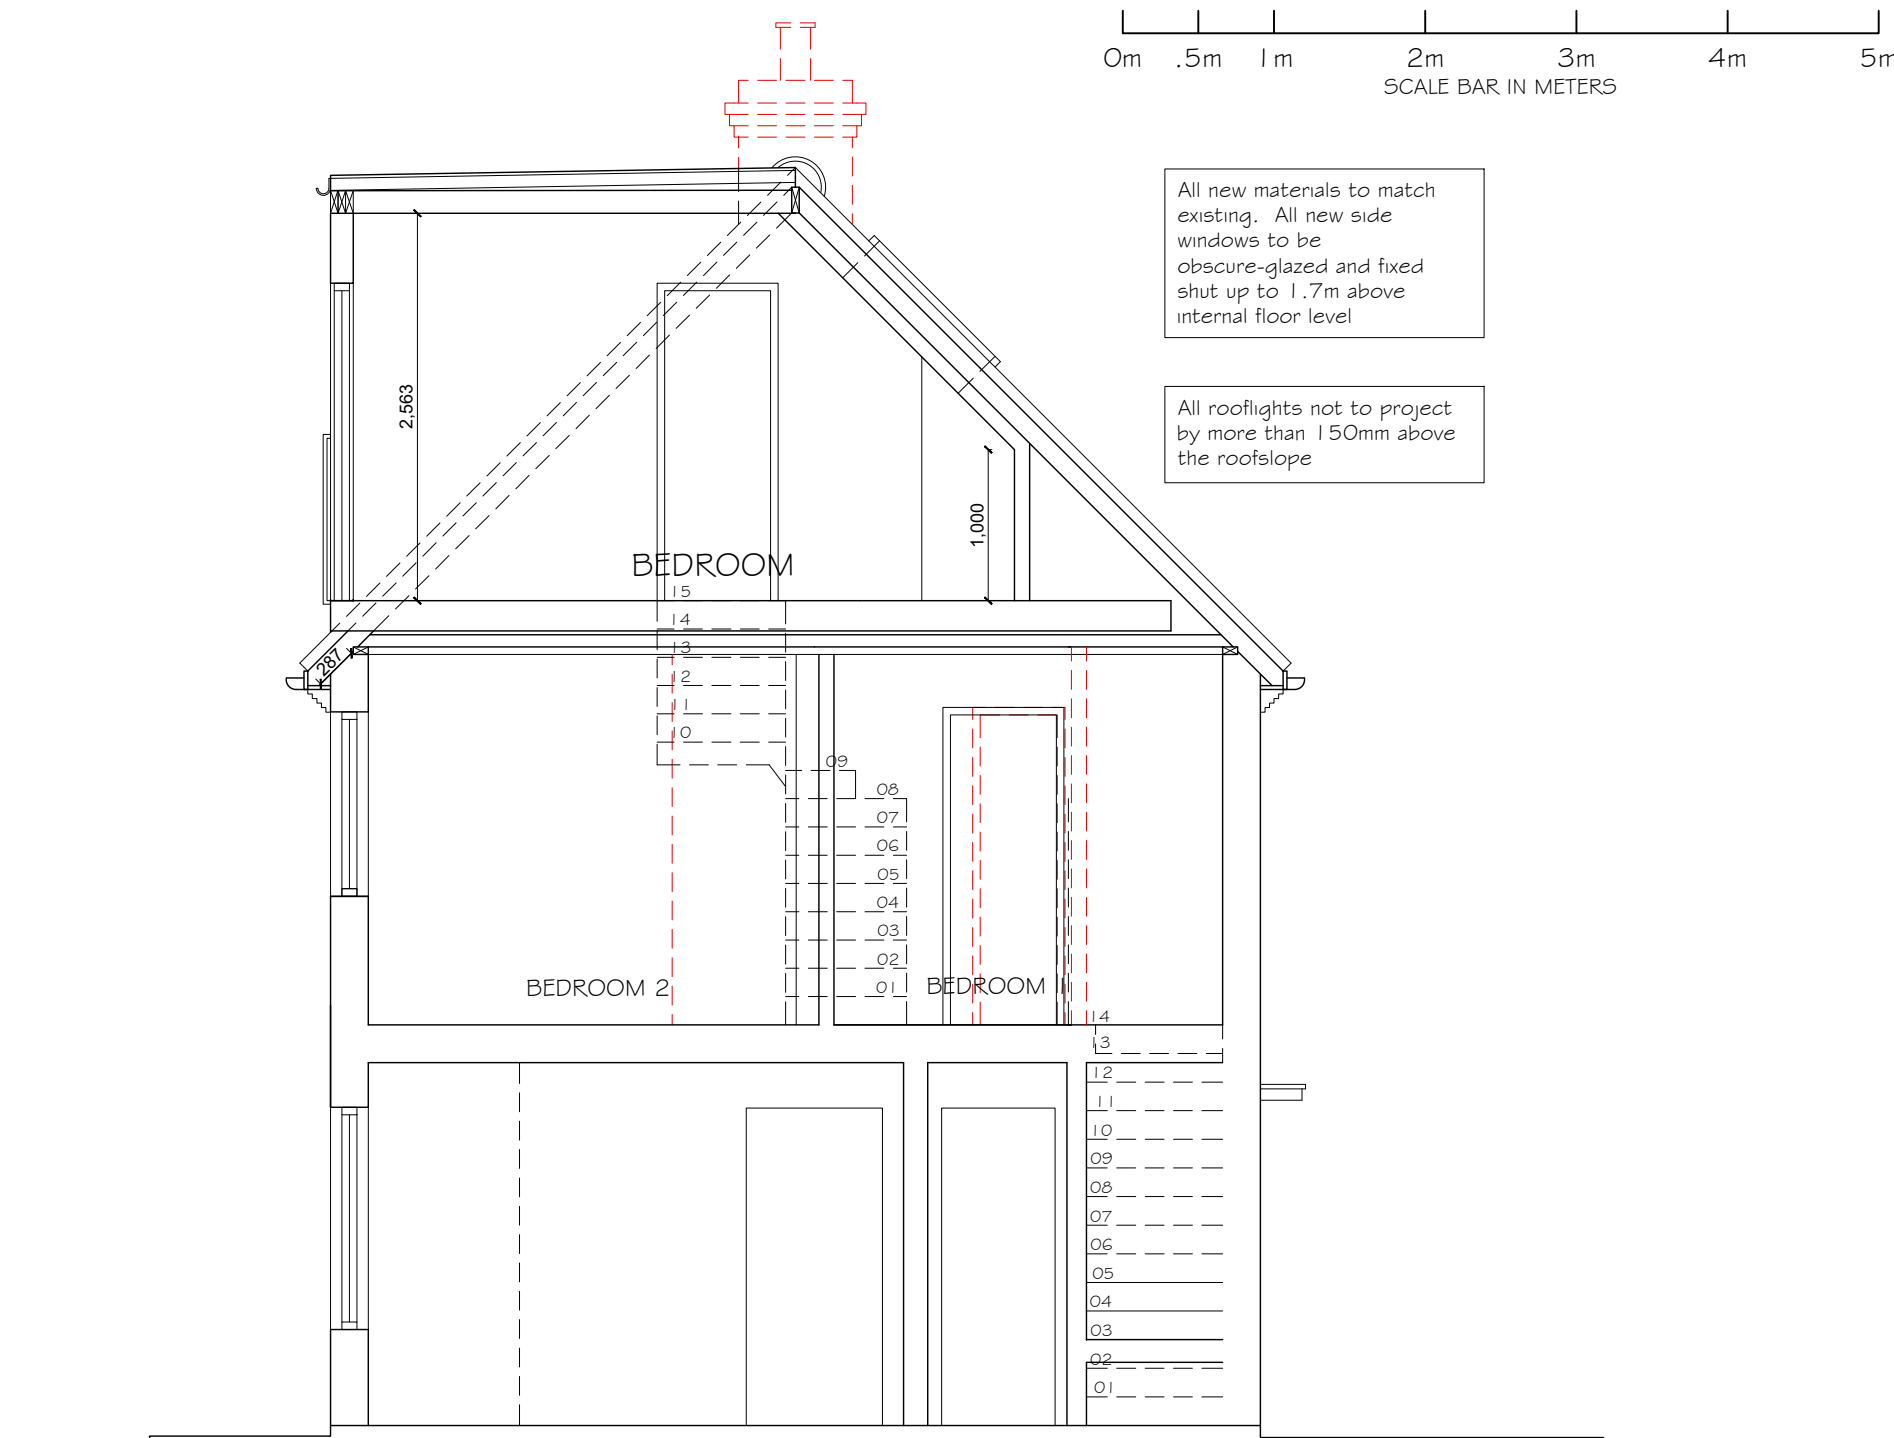

Copyright © Studio 136 Architects Ltd
This drawing which is the property of Studio 136 Architects Ltd is the subject of Intellectual Property Rights including copyright and design right and shall not be reproduced, copied, loaned or submitted to any other party without the written consent of Studio 136 Architects Ltd.

This drawing is not to be scaled. Only figured dimensions to be taken. Any discrepancies to be reported to the Studio 136 Architects prior to setting out or ordering of any materials

studio

136

architects

© The Broadway, Wembley, Middlesex, HA9 8JT
Tel/Fax: 020 8907 7131 e-mail: info@studio136.co.uk

Project

GROUND EXTENSION AT
50 WINGFIELD WAY
LONDON
HA4 6RH

Client

XXXXX
50 WINGFIELD WAY
LONDON
HA4 6RH


Drawing Title

EXISTING PLANS, SECTION AND ELEVATIONS

Scale	Drawn	Checked	Authorised
1:100/1:50@ A1	-	-	-
	MAY 2021	-	-

Drawing Number	Rev
ST_MAY 21_50WING_001	-





PROPOSED 1:100

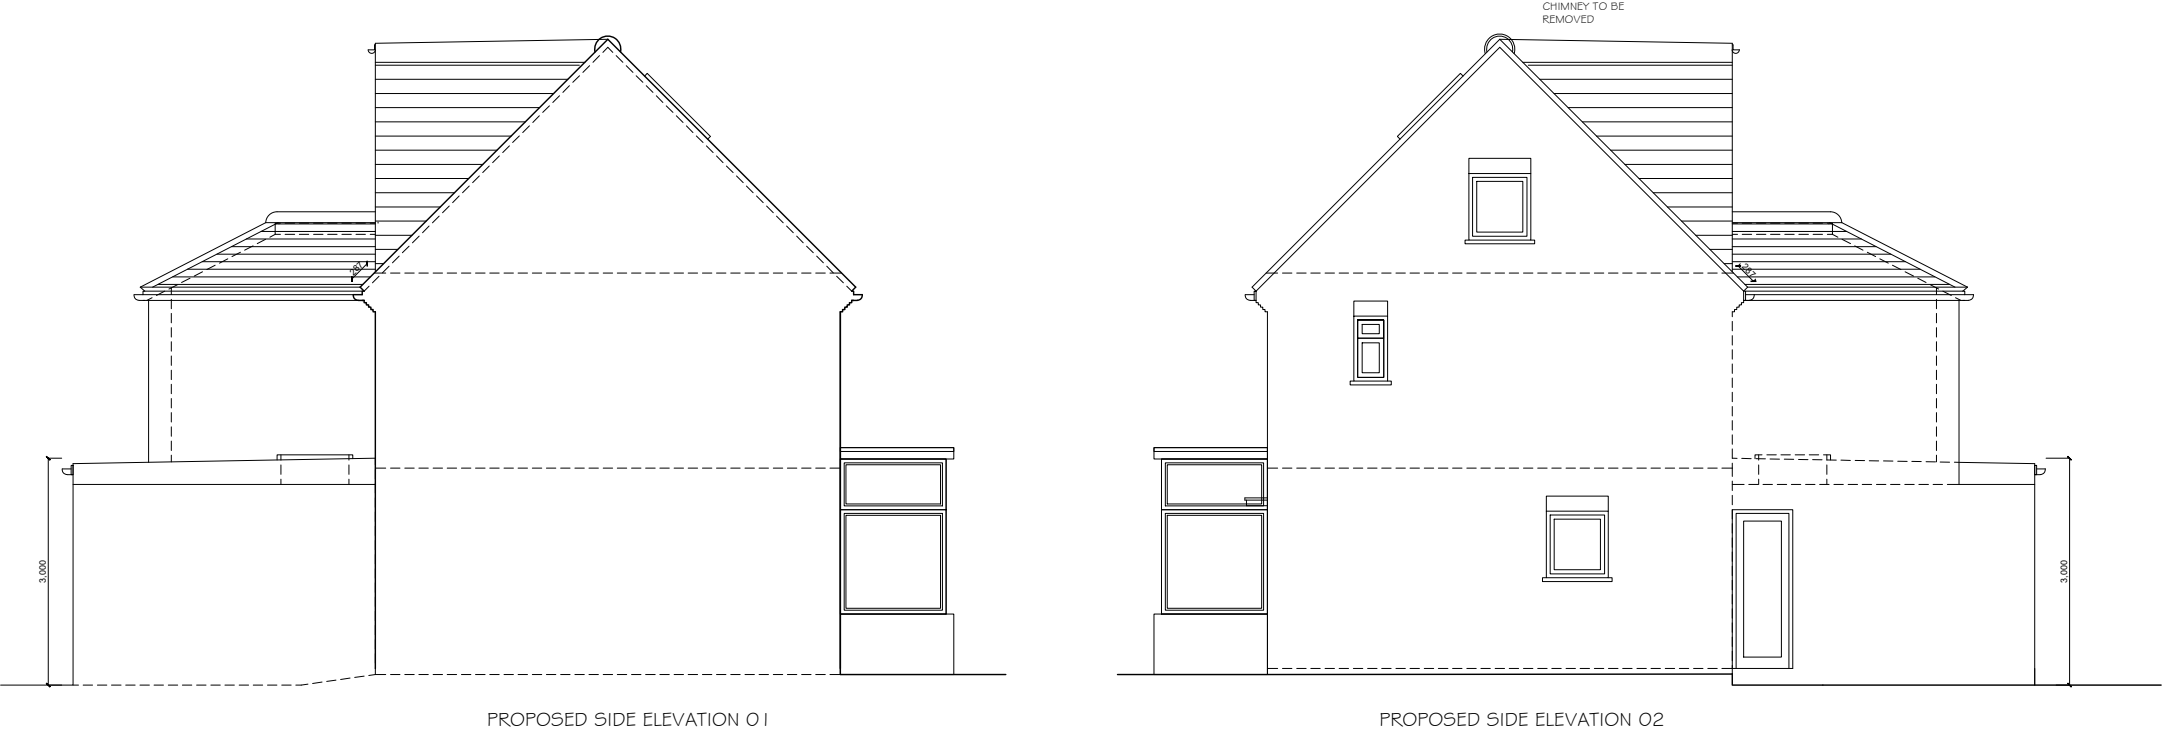

Copyright © Studio 136 Architects Ltd
This drawing which is the property of Studio 136 Architects Ltd is the subject of Intellectual Property Rights including copyright and design right and shall not be reproduced, copied, loaned or submitted to any other party without the written consent of Studio 136 Architects Ltd.

This drawing is not to be scaled. Only figured dimensions to be taken. Any discrepancies to be reported to the Studio 136 Architects prior to setting out or ordering of any materials

PROPOSED 1:50

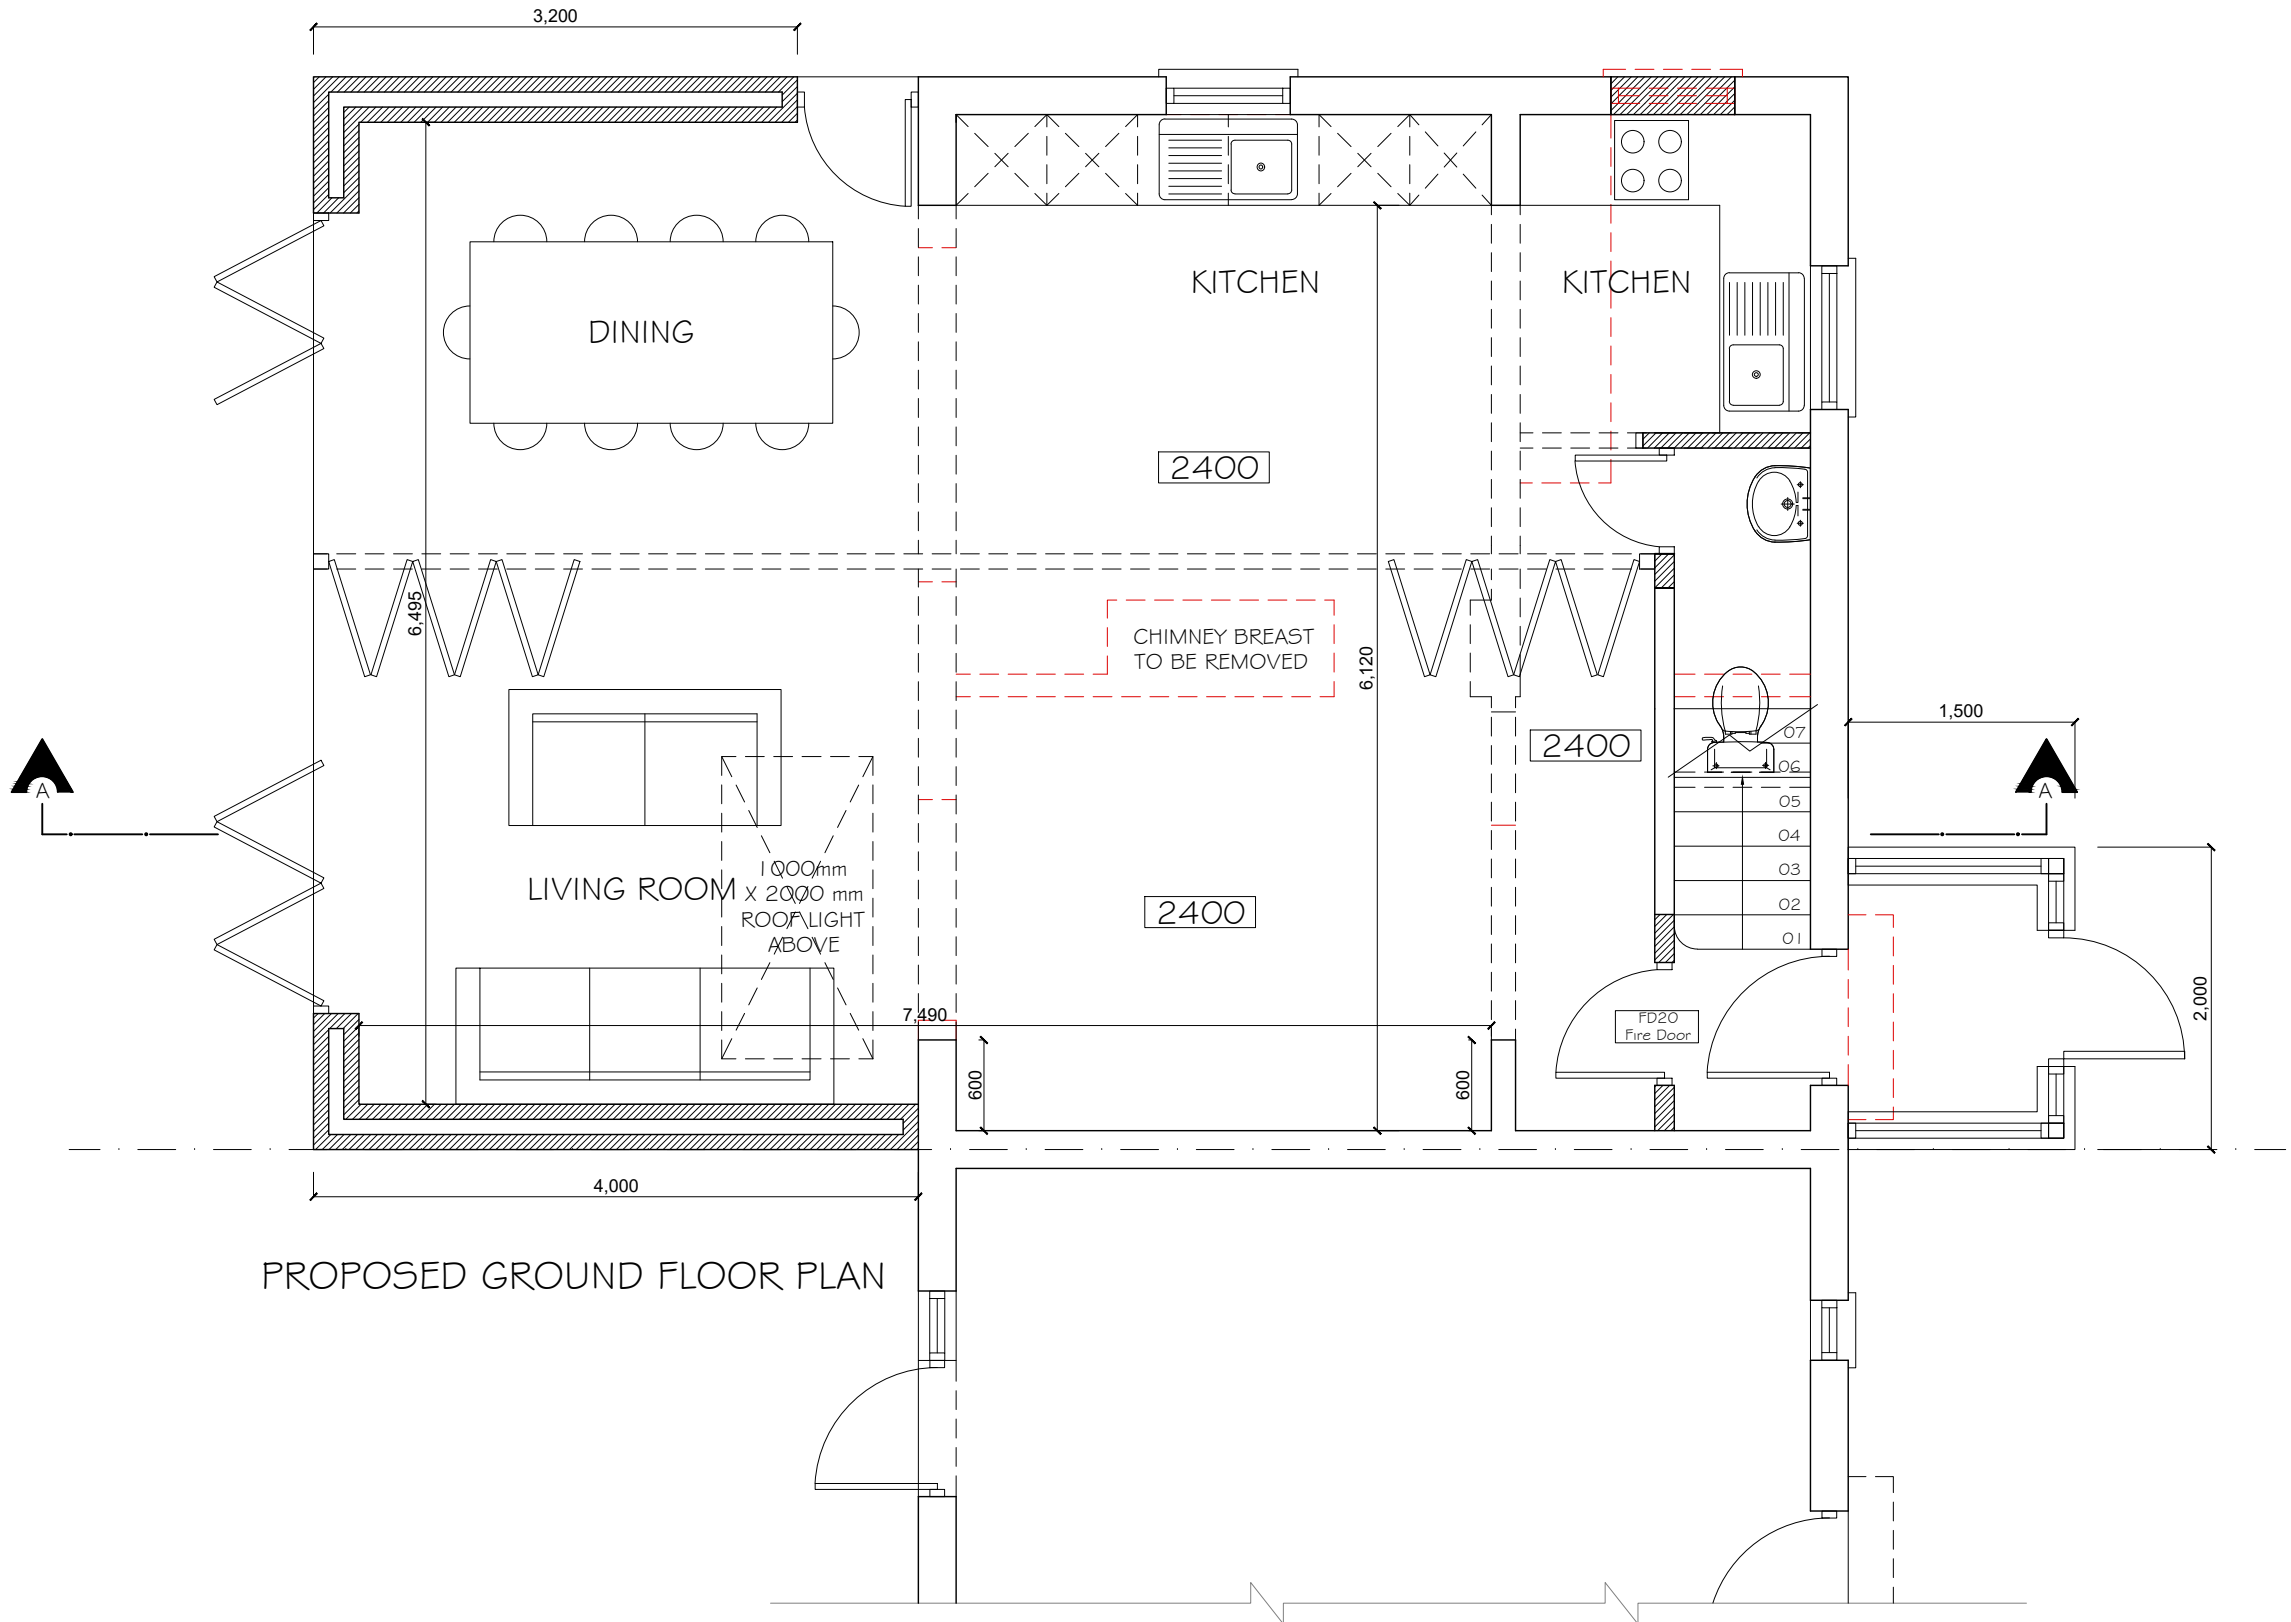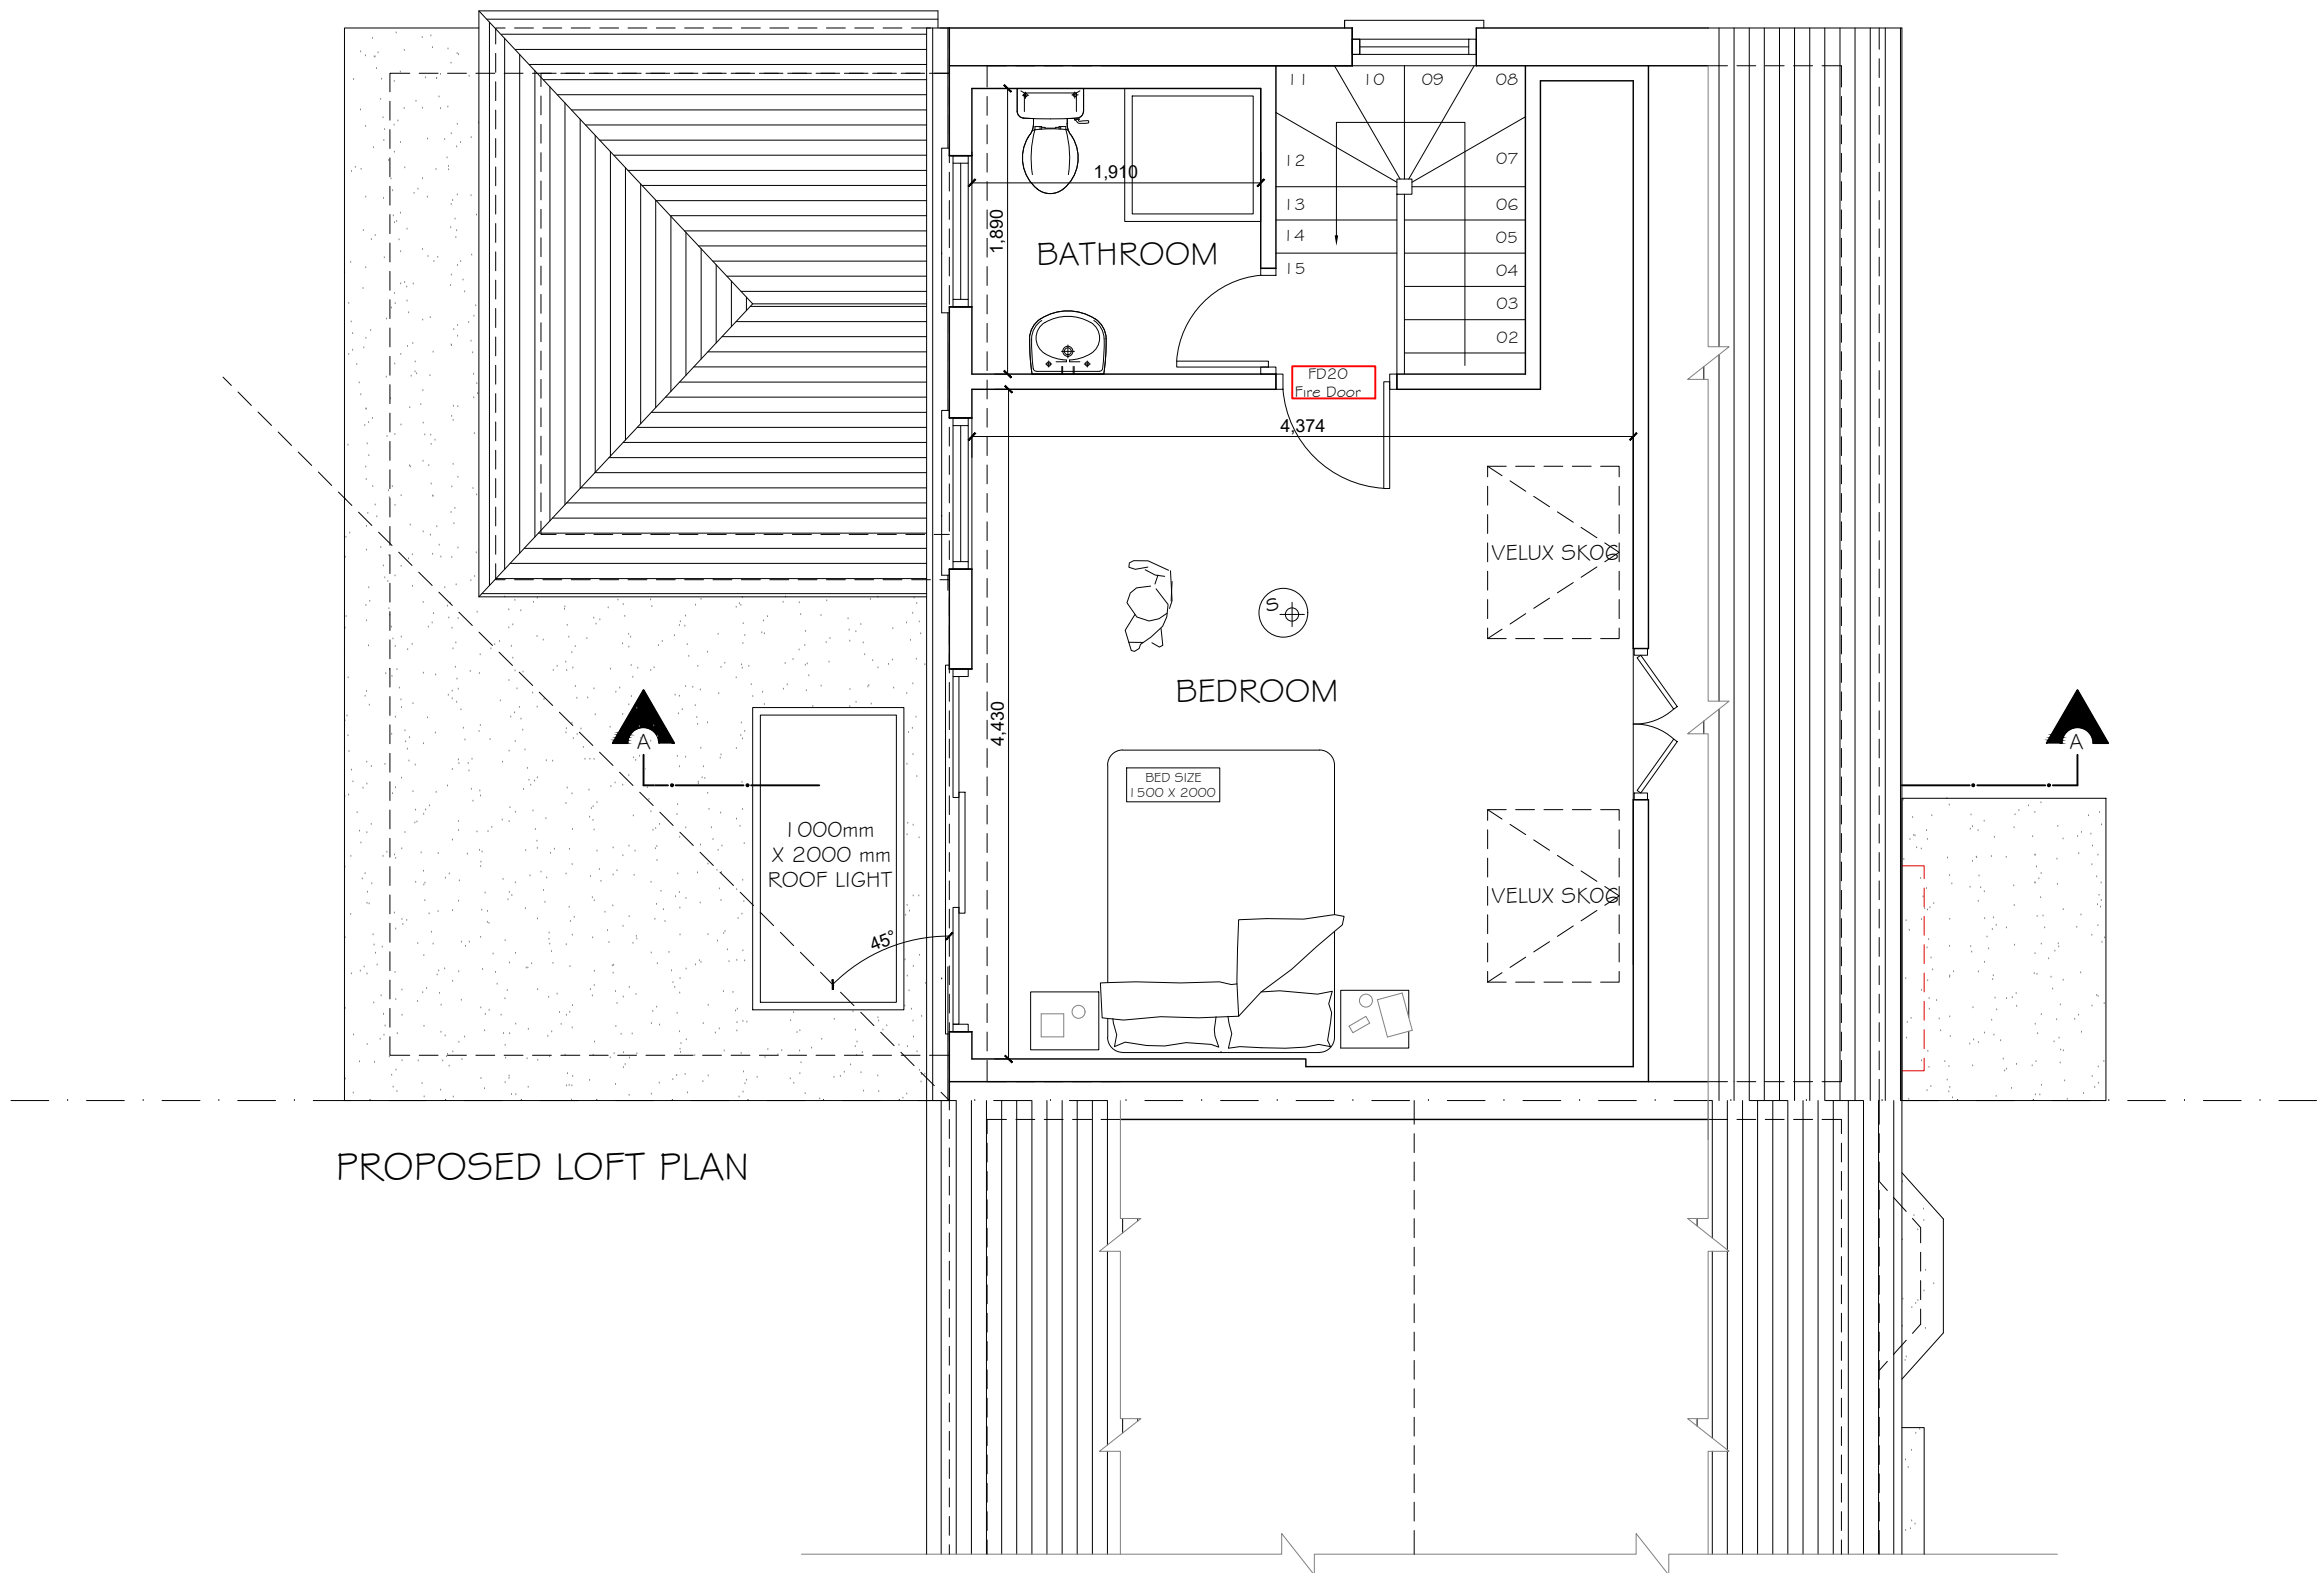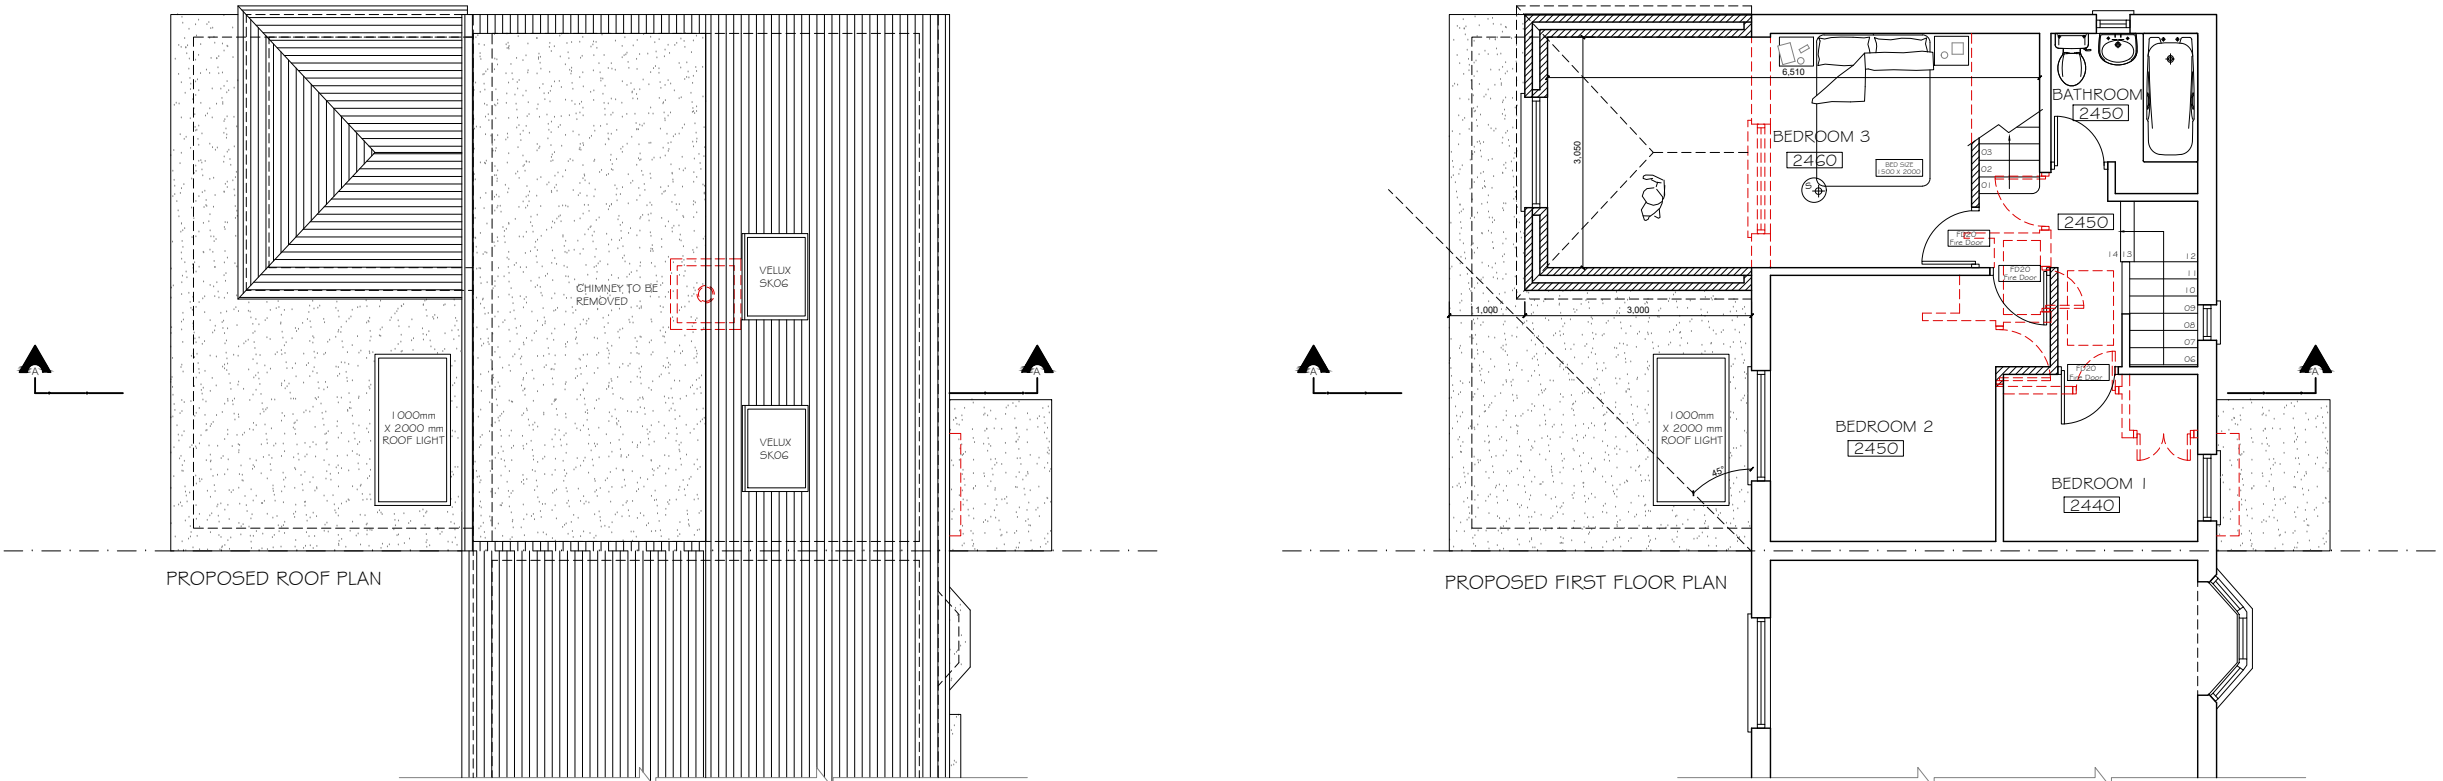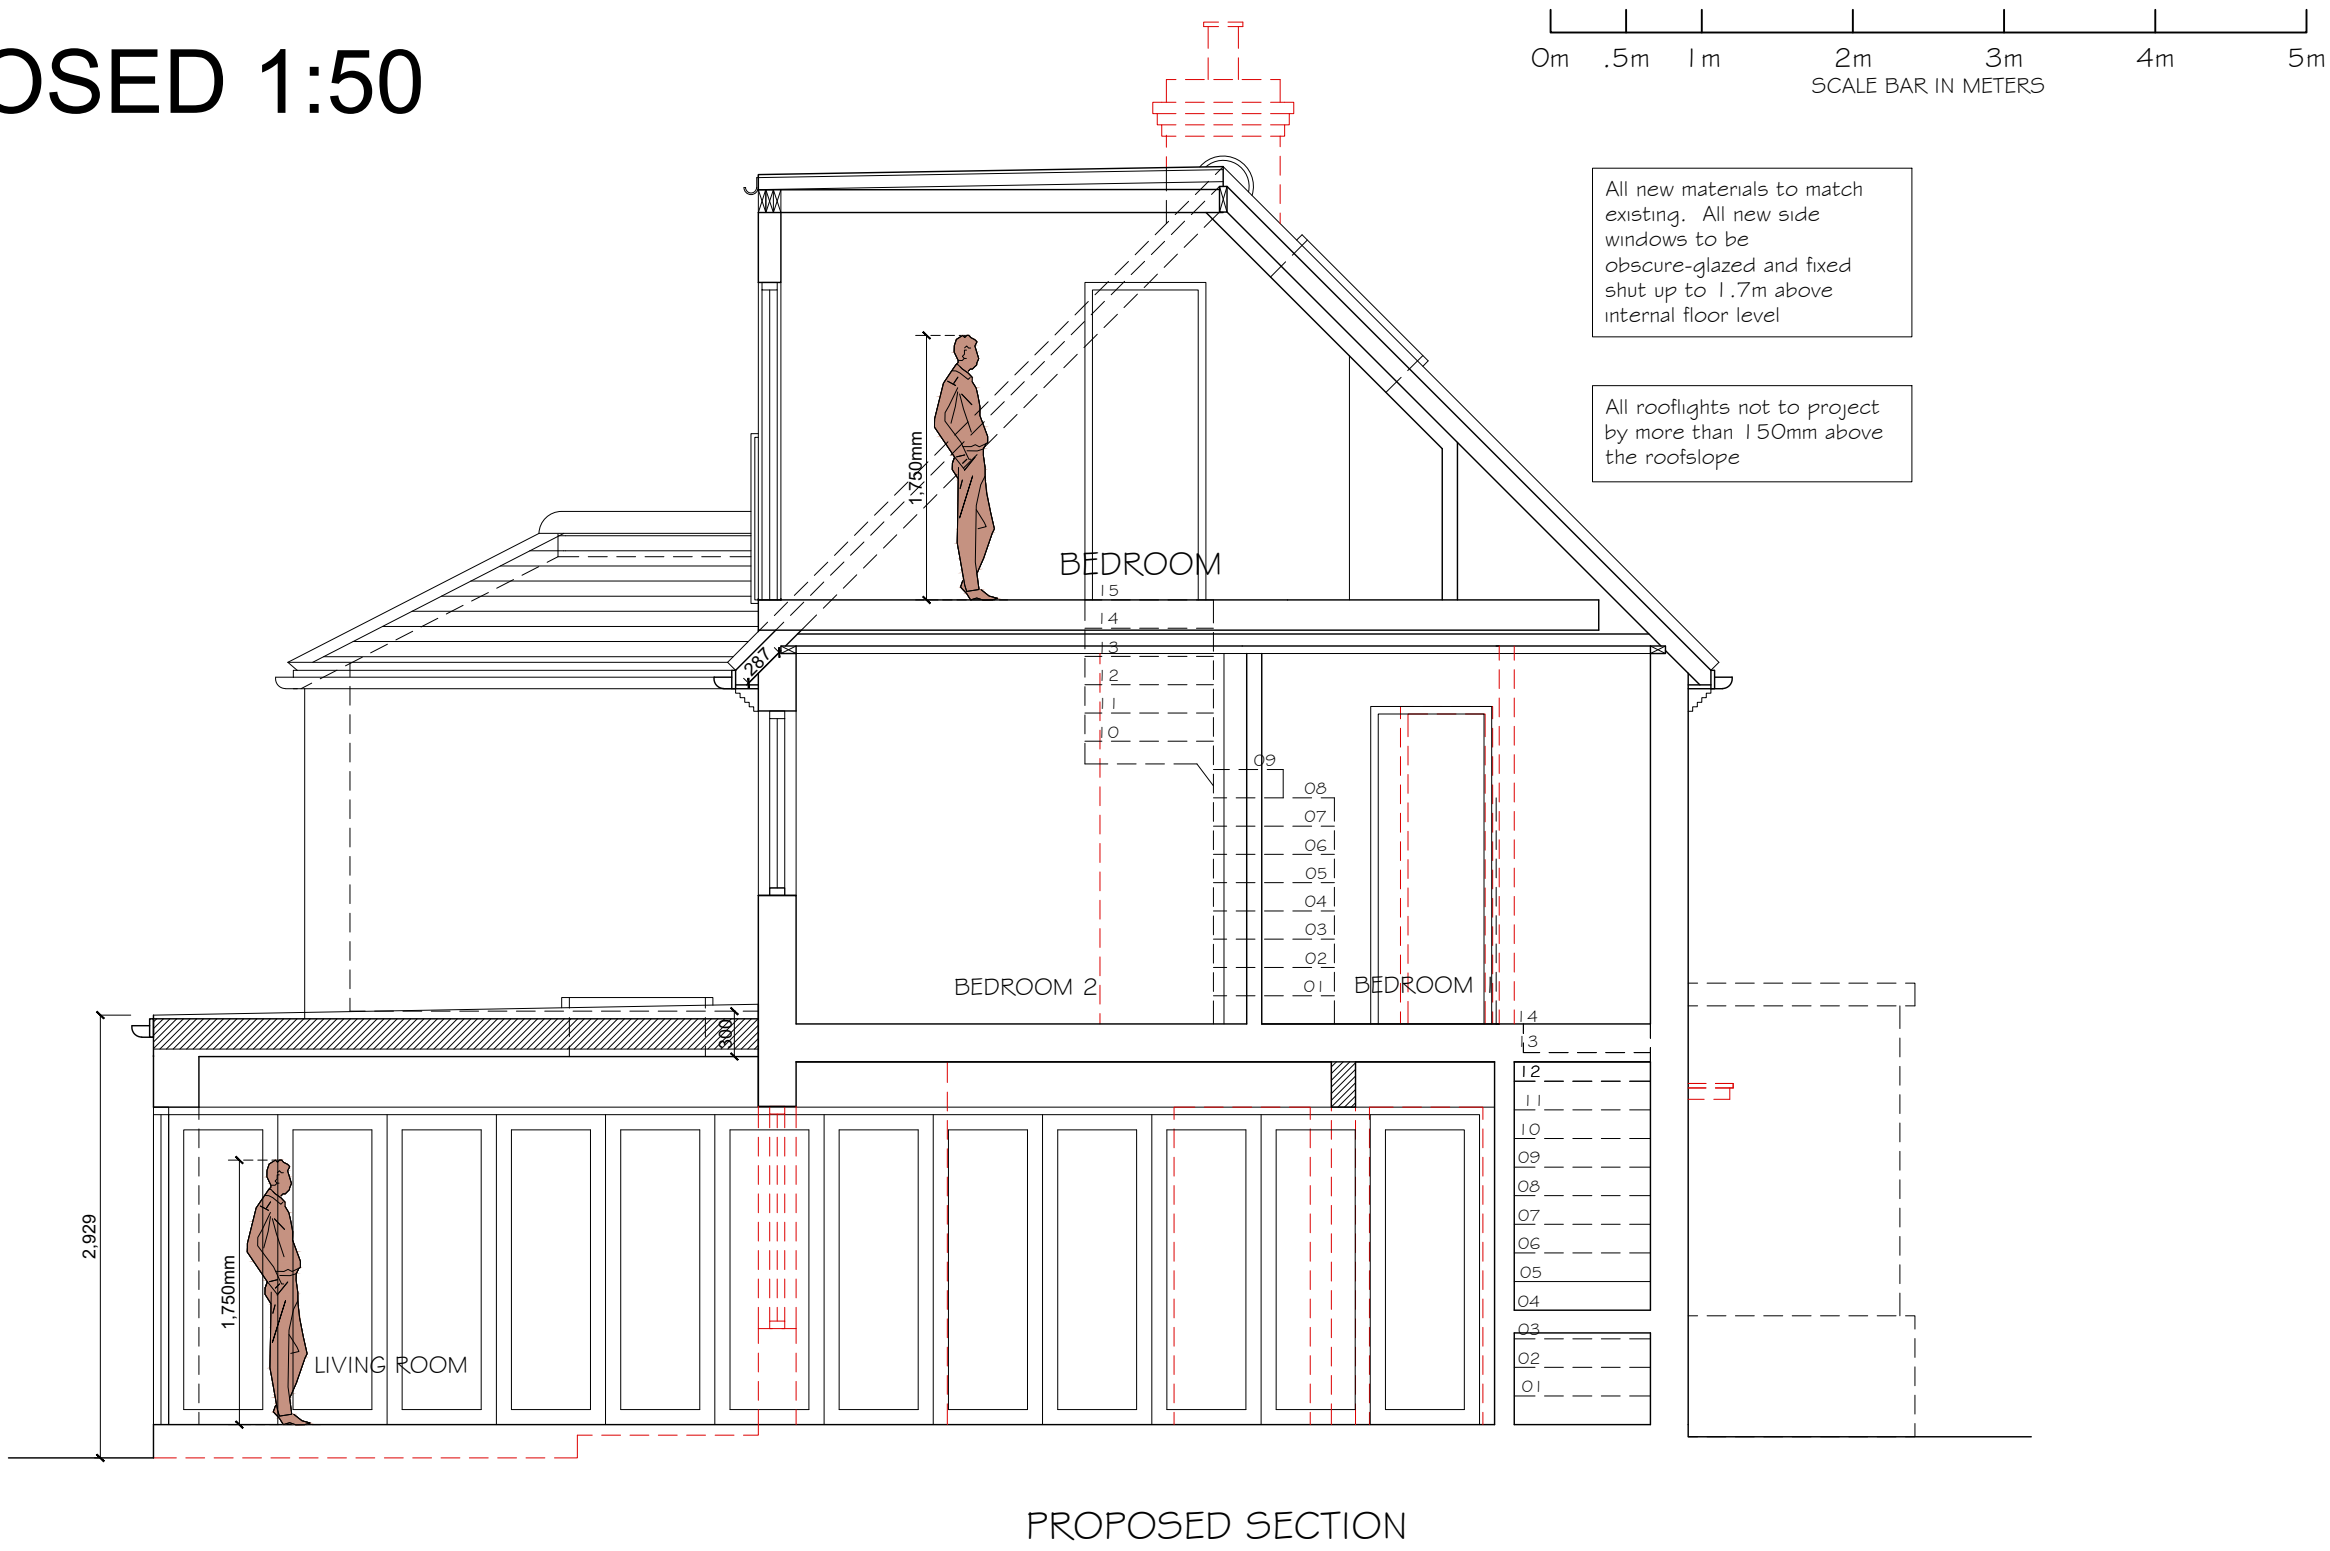

studio
136 architects
© The Broadway, Wembley, Middlesex, HA9 8JT
Tel/Fax: 020 8907 7131 e-mail: info@studio136.co.uk

Project
GROUND EXTENSION AT
50 WINGFIELD WAY
LONDON
HA4 6RH
Client
XXXXX
50 WINGFIELD WAY
LONDON
HA4 6RH
Drawing Title
PROPOSED PLANS, SECTION AND ELEVATIONS

Scale	Drawn	Checked	Authorised
1:100/1:50@ A1	-	-	-
	MAY 2021	-	-
Drawing Number	Rev		
ST_MAY 21_50WING_002	E		