

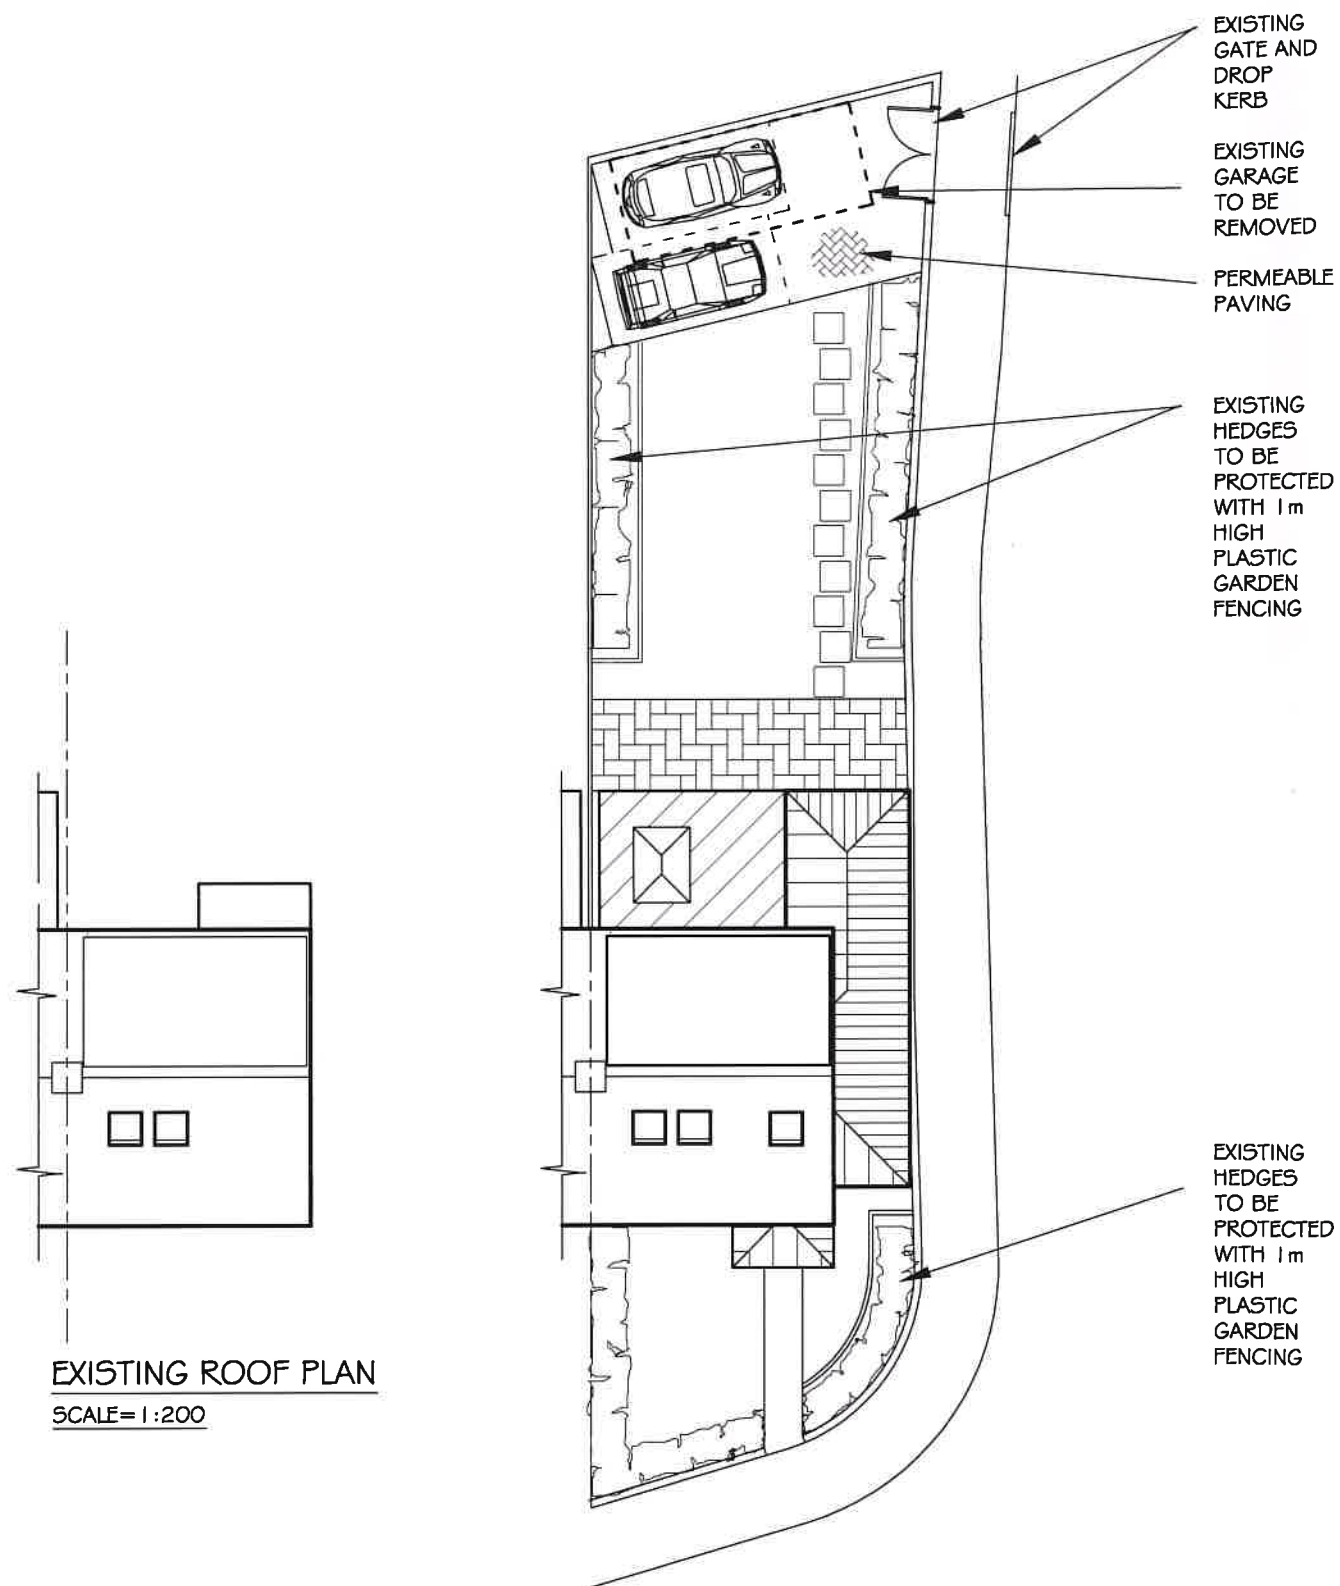


LOCATION PLAN
SCALE= 1:1 250


K A ARCHITECTURAL DRAWING SERVICES 141 LANGLEY ROAD, SLOUGH SL3 7DZ TEL/FAX 01753 841 824, MOBILE 07939213221			
Job	183 Torcross Road, Ruislip Rear & Side Extension and Porch		Date Revisions
Client	MR Aref Khalegi		
Drawing	Site and Location Plans		
Date	November 2020	Scale	As Shown (A3)
		Proj. No.	1805/1

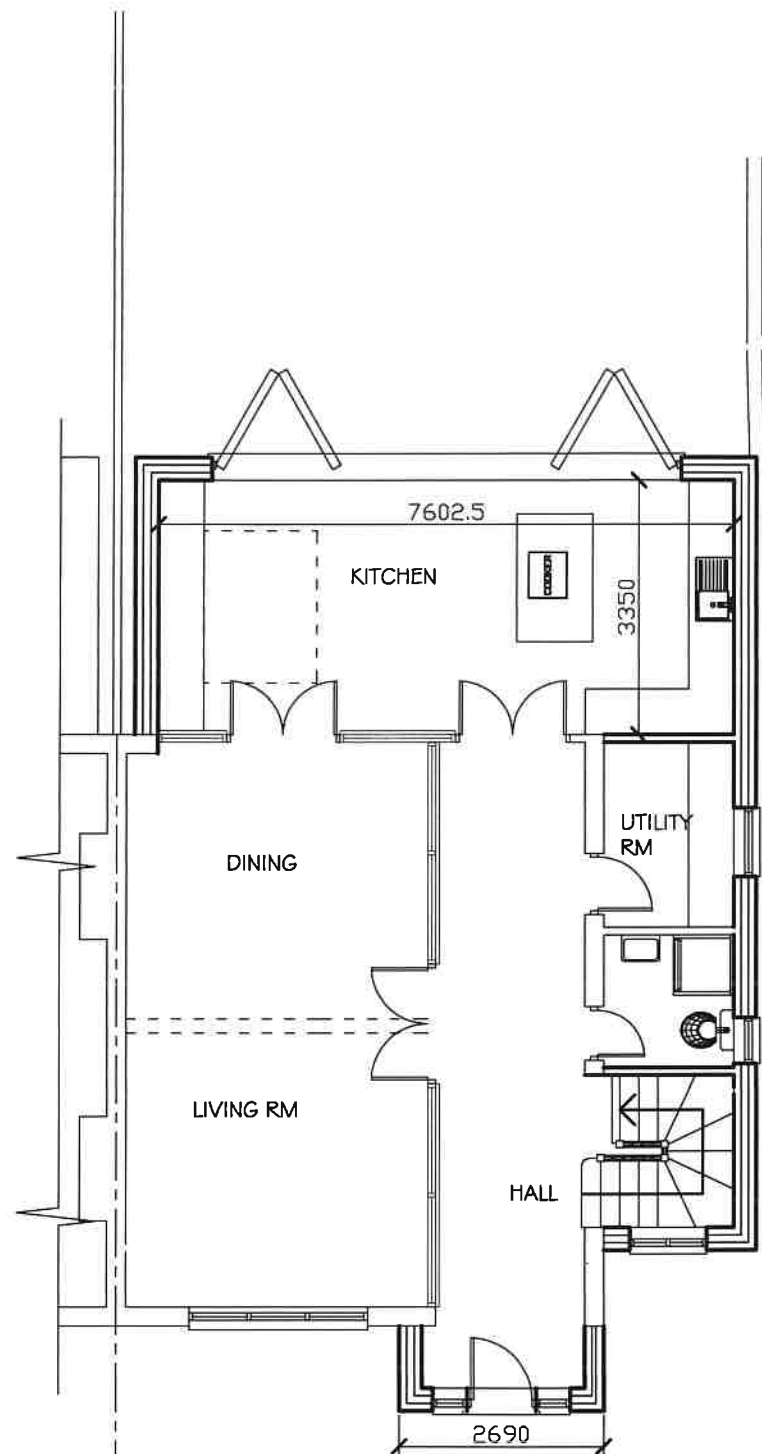

PROPOSED GROUND FLOOR PLAN
SCALE= 1:100

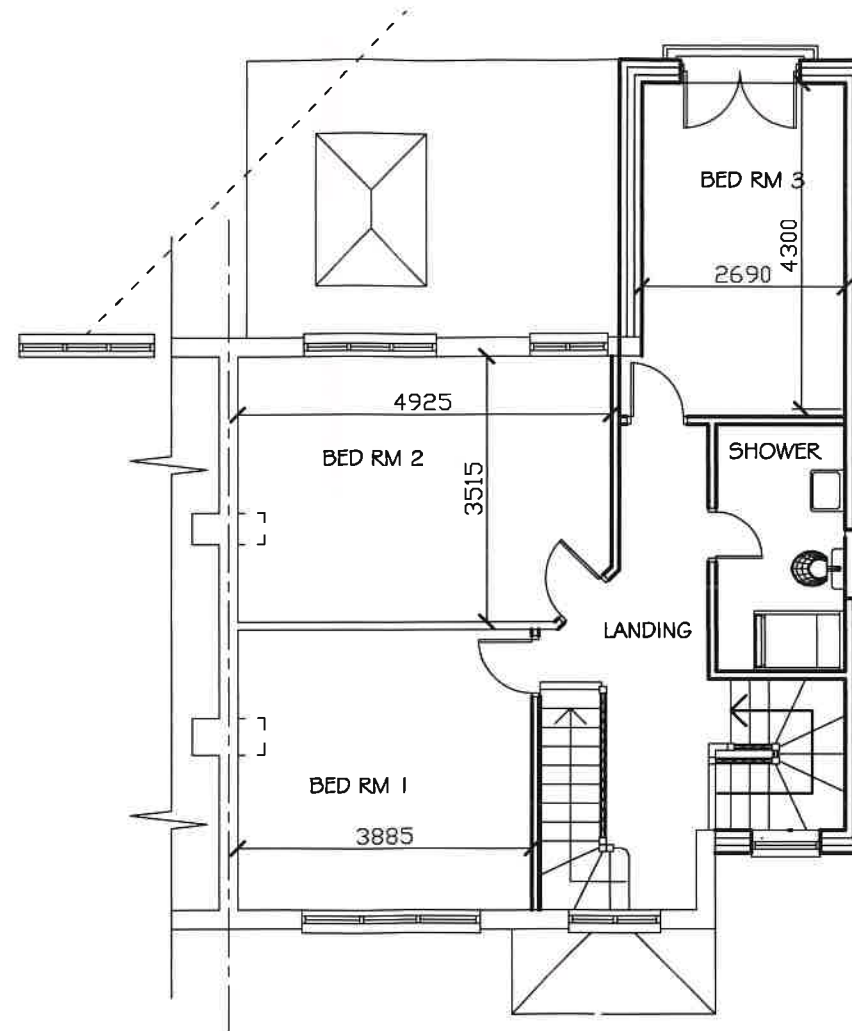

PROPOSED FIRST FLOOR PLAN
SCALE= 1:100

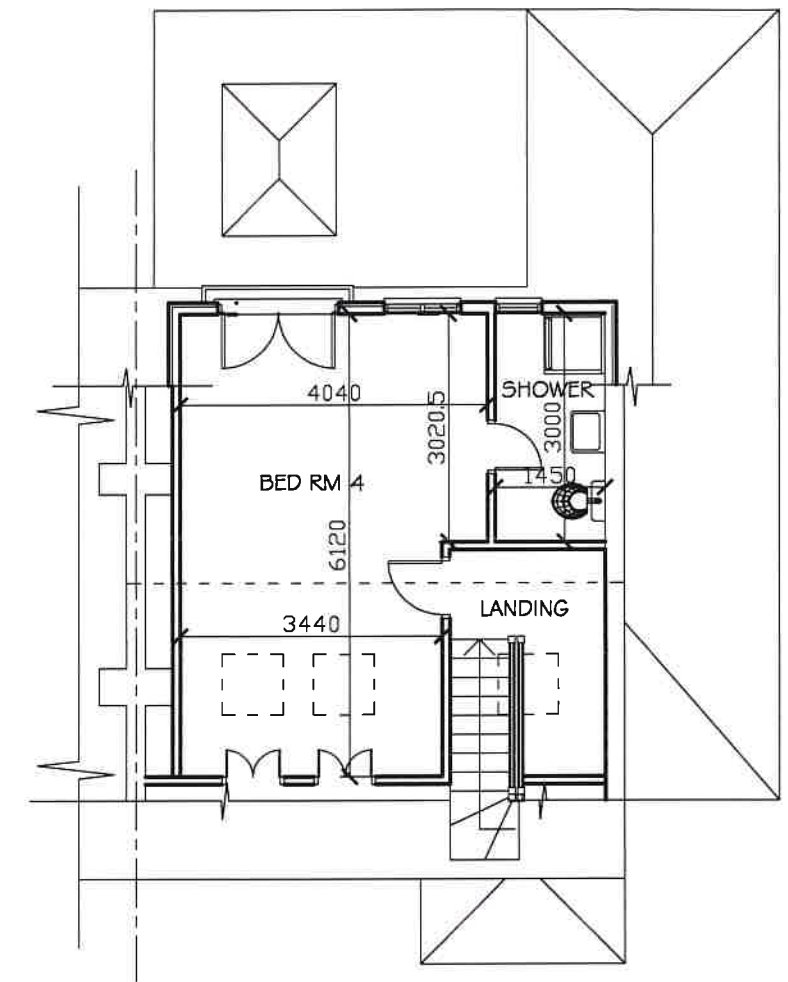

PROPOSED LOFT PLAN
SCALE= 1:100



SCALE BAR

K A ARCHITECTURAL DRAWING SERVICES 141 LANGLEY ROAD, SLOUGH SL3 7DZ TEL/FAX 01753 541 824, MOBILE 07939213221			
Job	183 Torcross Road, Ruislip Rear & Side Extension and Porch		Date
Client	MR Aref Khalegi		Revisions
Drawn	Proposed Plans		
Date	November 2020	Scale	As Shown (A3)
		Proj. No.	1805/2




PROPOSED FRONT ELEVATION
SCALE= 1:100




PROPOSED REAR ELEVATION
SCALE= 1:100

* OBSCURED GLASS

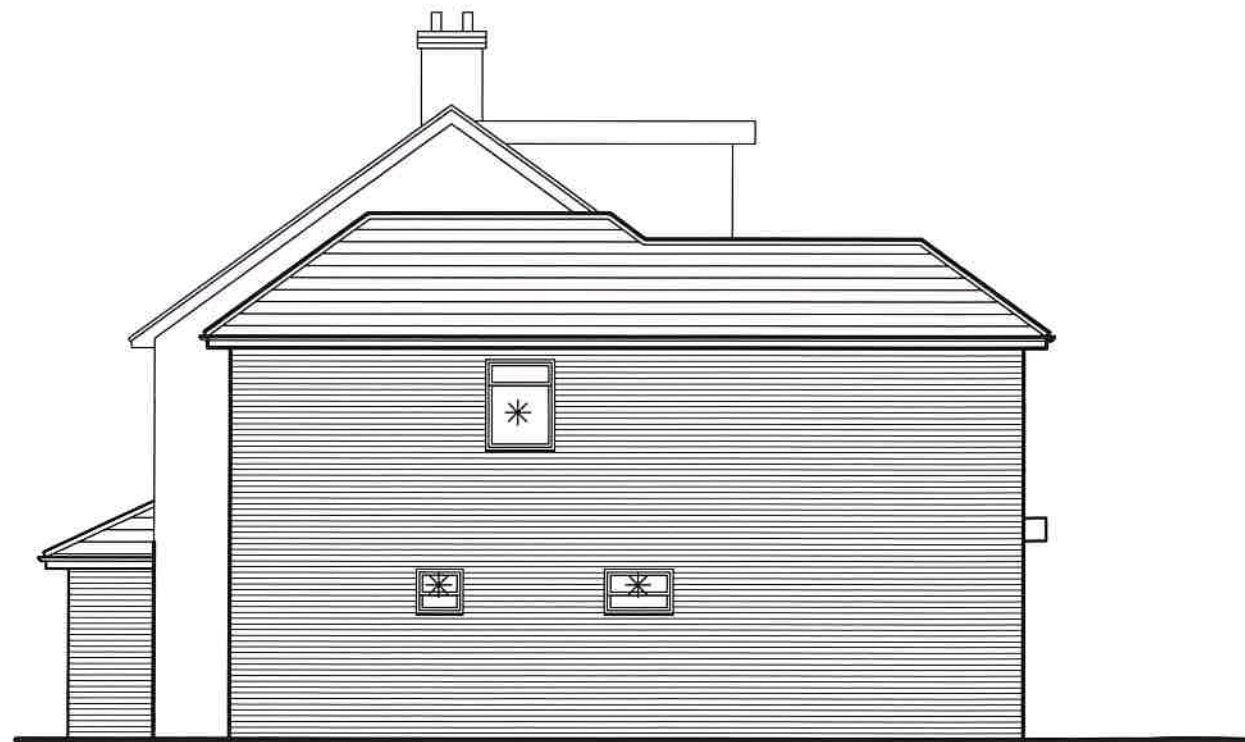

PROPOSED SIDE ELEVATION
SCALE= 1:100

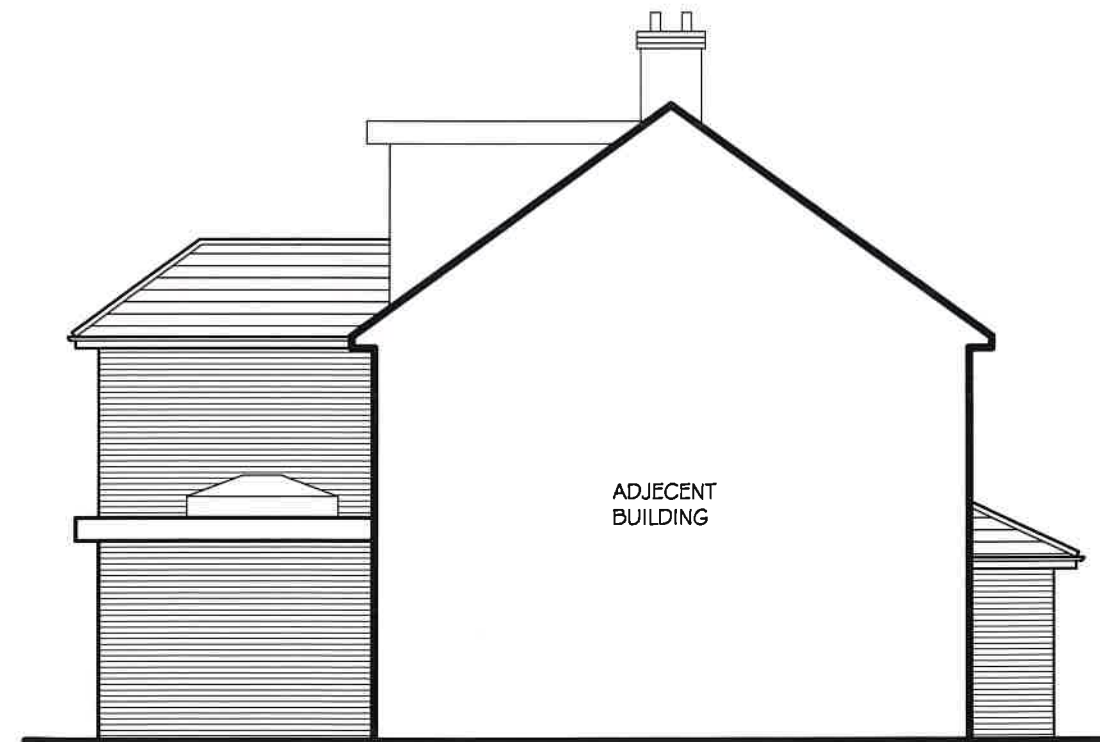


PROPOSED SIDE ELEVATION
SCALE= 1:100

* OBSCURED GLASS




SCALE BAR


K A ARCHITECTURAL DRAWING SERVICES 141 LANGLEY ROAD, SLOUGH SL3 7DZ TEL/FAX 01753 541 824, MOBILE 07939213221			
Job	183 Torcross Road, Ruislip Rear & Side Extension and Porch		Date
Client	MR Aref Khalegi		Revisions
Drawing	Proposed Elevations		
Date	November 2020	Scale	As Shown (A3)
Drawn By	1805/3		

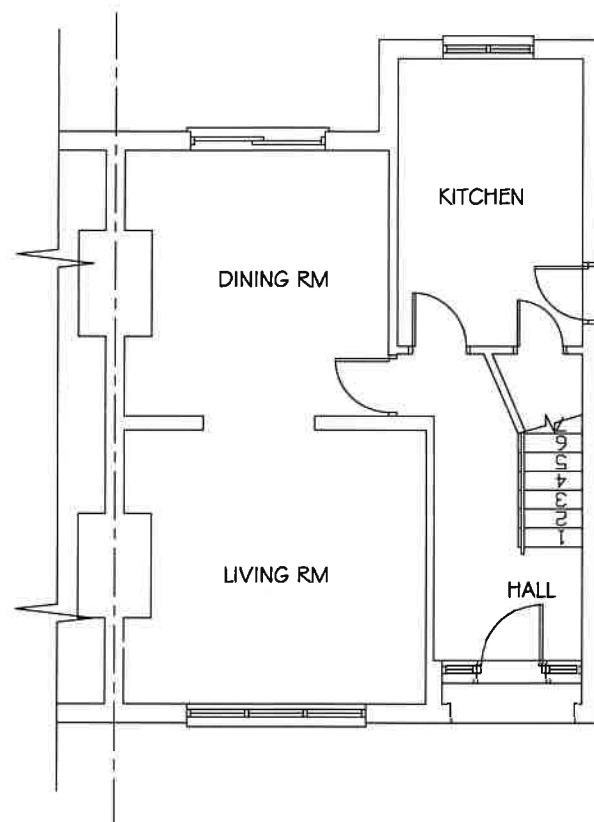

EXISTING GROUND FLOOR PLAN
SCALE= 1:100

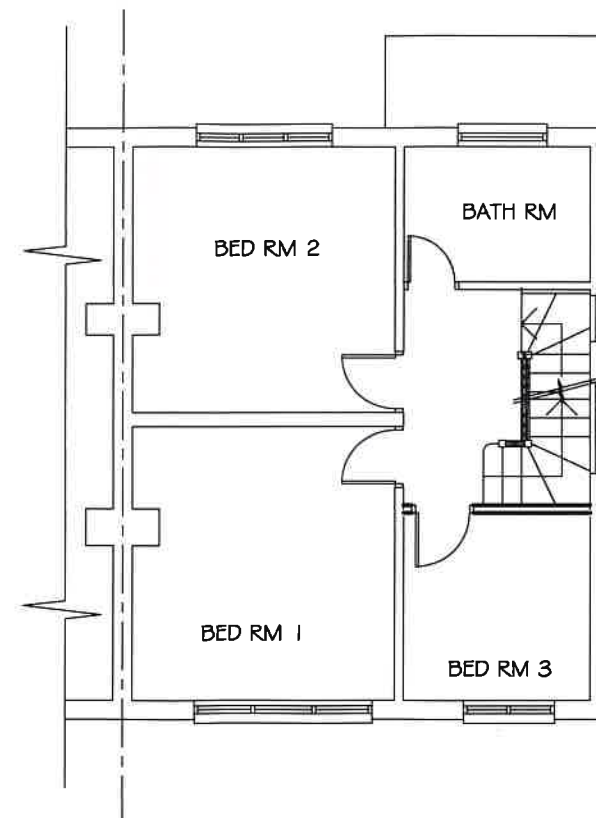

EXISTING FIRST FLOOR PLAN
SCALE= 1:100

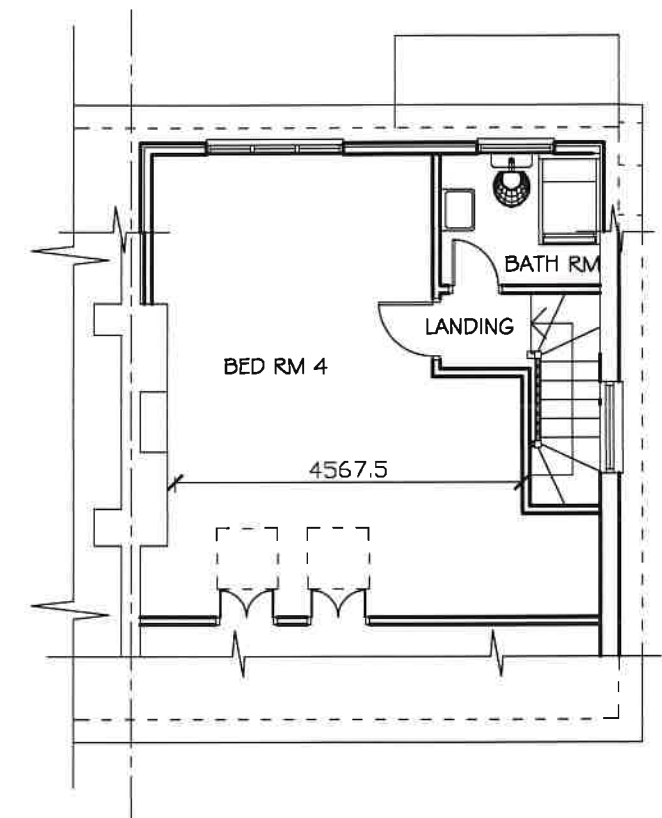

EXISTING LOFT PLAN
SCALE= 1:100




K A ARCHITECTURAL DRAWING SERVICES 141 LANGLEY ROAD, SLOUGH SL3 7DZ TEL/FAX 01753 541 824, MOBILE 07939213221				
Job	183 Torcross Road, Ruislip Rear & Side Extension and Porch			Date Revisions
Client	MR Aref Khalegi			
Drawing	Existing Plans			
Date	November 2020	Scale	As Shown (A3)	Dep. No. 1805/4




PROPOSED FRONT ELEVATION

SCALE= 1:100

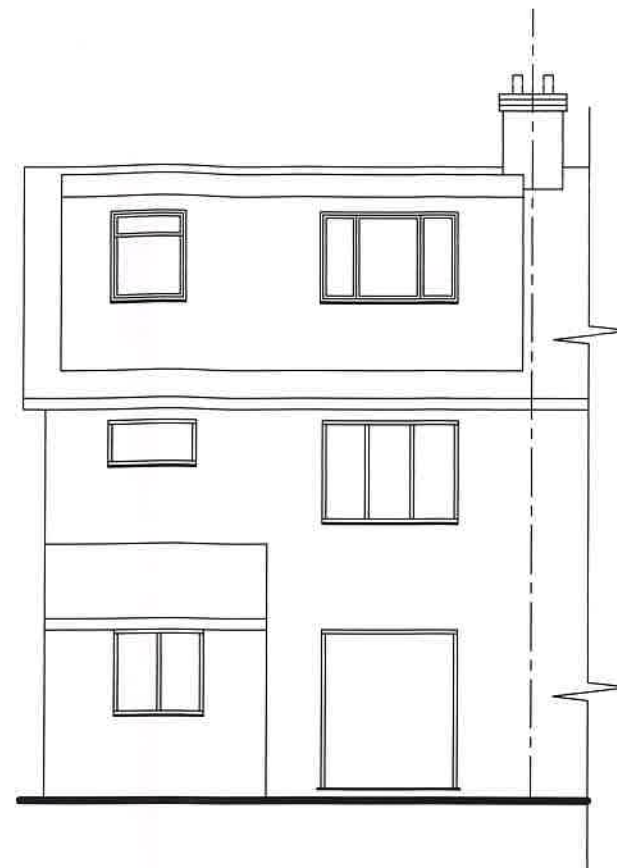


PROPOSED REAR ELEVATION

SCALE= 1:100

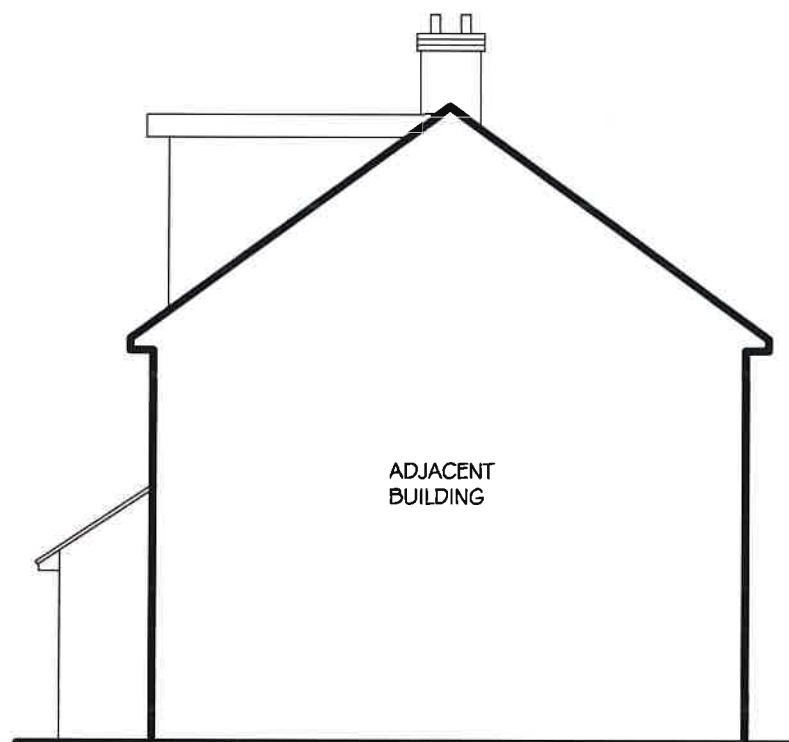

PROPOSED SIDE ELEVATION

SCALE= 1:100

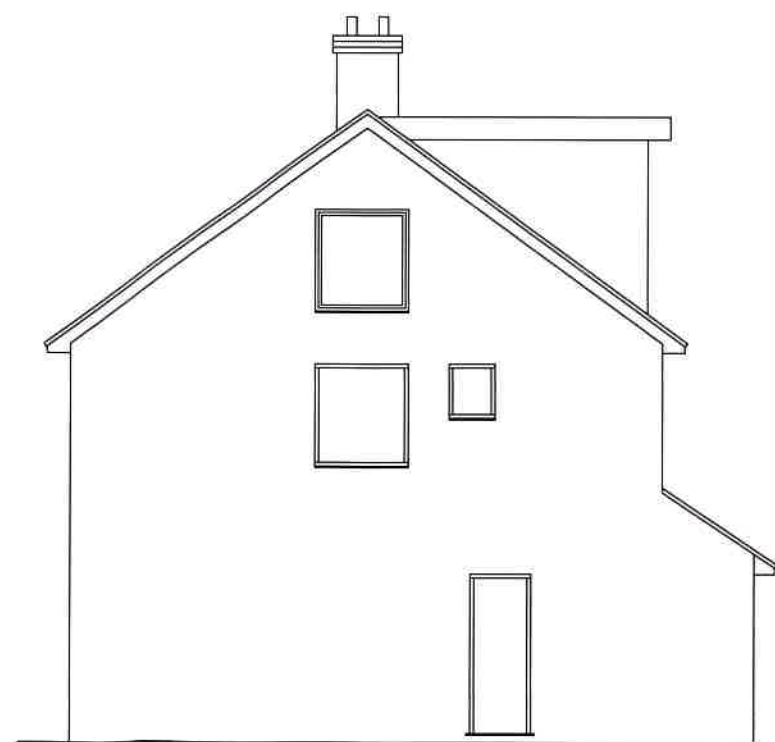

PROPOSED SIDE ELEVATION

SCALE= 1:100



SCALE BAR

K A ARCHITECTURAL DRAWING SERVICES			
141 LANGLEY ROAD, SLOUGH SL3 7DZ			
TEL/FAX 01753 541 824, MOBILE 07939213221			
Job	183 Torcross Road, Ruislip Rear & Side Extension and Porch		Date Revisions
Client	MR Aref Khalegi		
Drawing	Existing Elevations		
Date	November 2020	Scale	Dep. No.
		As Shown (A3)	1805/6