

NOTES

CONTRACTORS MUST VERIFY ALL DIMENSIONS ON SITE BEFORE COMMENCING ANY WORK ON SHOP DRAWINGS


DO NOT SCALE FROM THIS DRAWING

RS AT&A COPYRIGHT

- Notes:
1. Do not scale this drawing
 2. All dimensions to be verified on site and any discrepancy reported to the client
 3. This drawing to be read in conjunction with all relevant drawings

A	Planning Issue	25.02.22	RS
REV	AMENDMENT	DATE	CHKD

CLIENT	Aref Khalegi
PROJECT	183 Torcross Road Ruislip - Middlesex H/A4 DTG
DRAWING TITLE	Block Plan Sheet 2

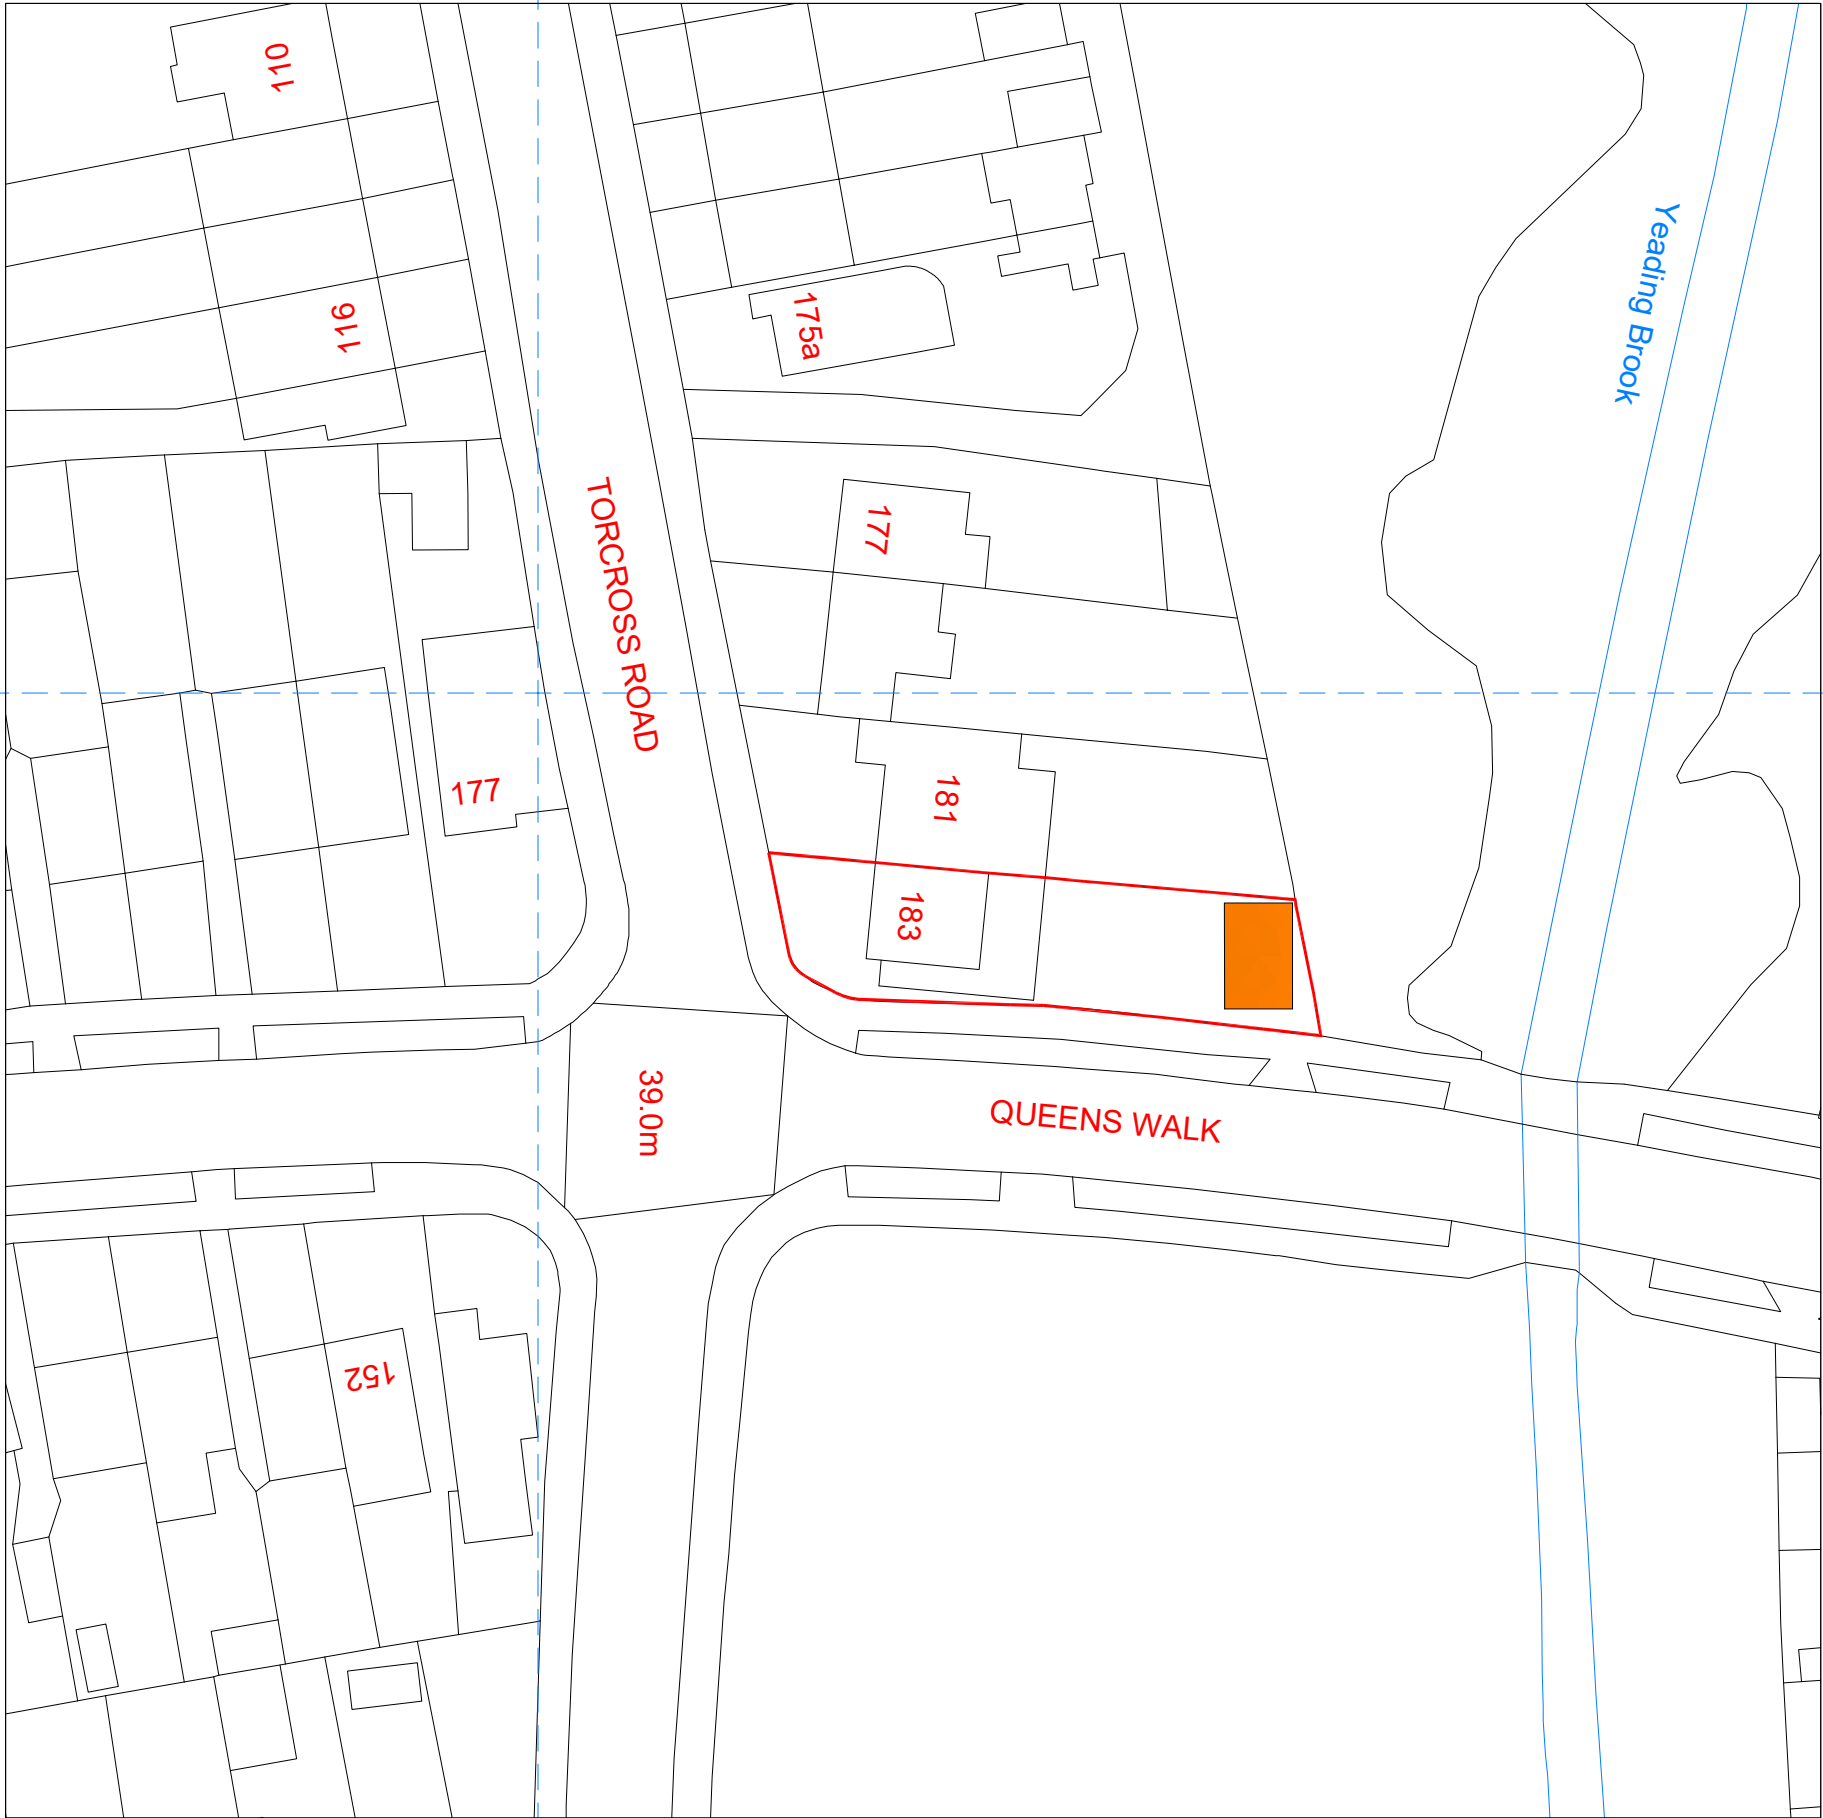

DRAWING STATUS

Planning Issue

SCALE	DRAWN BY	CHECKED	DATE
1:250 @ A1	RS	RS	25.02.22
1:500 @ A3			
DRAWING NUMBER	2022 -15- 02	REVISION	A