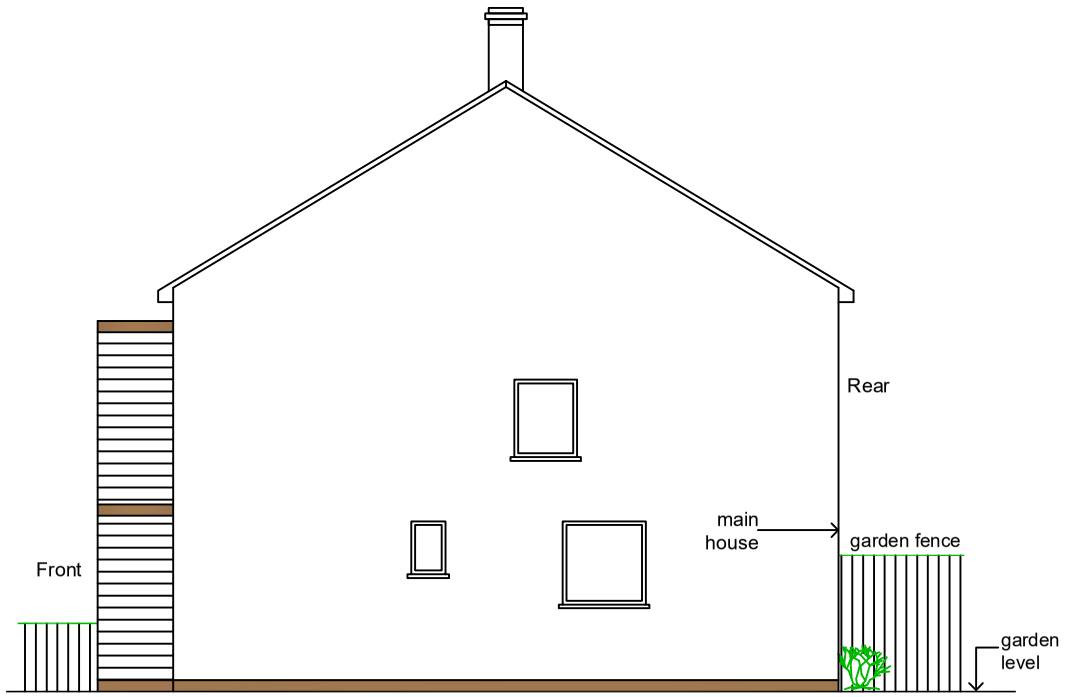

Existing Side Elevation From Right Hand Side

5

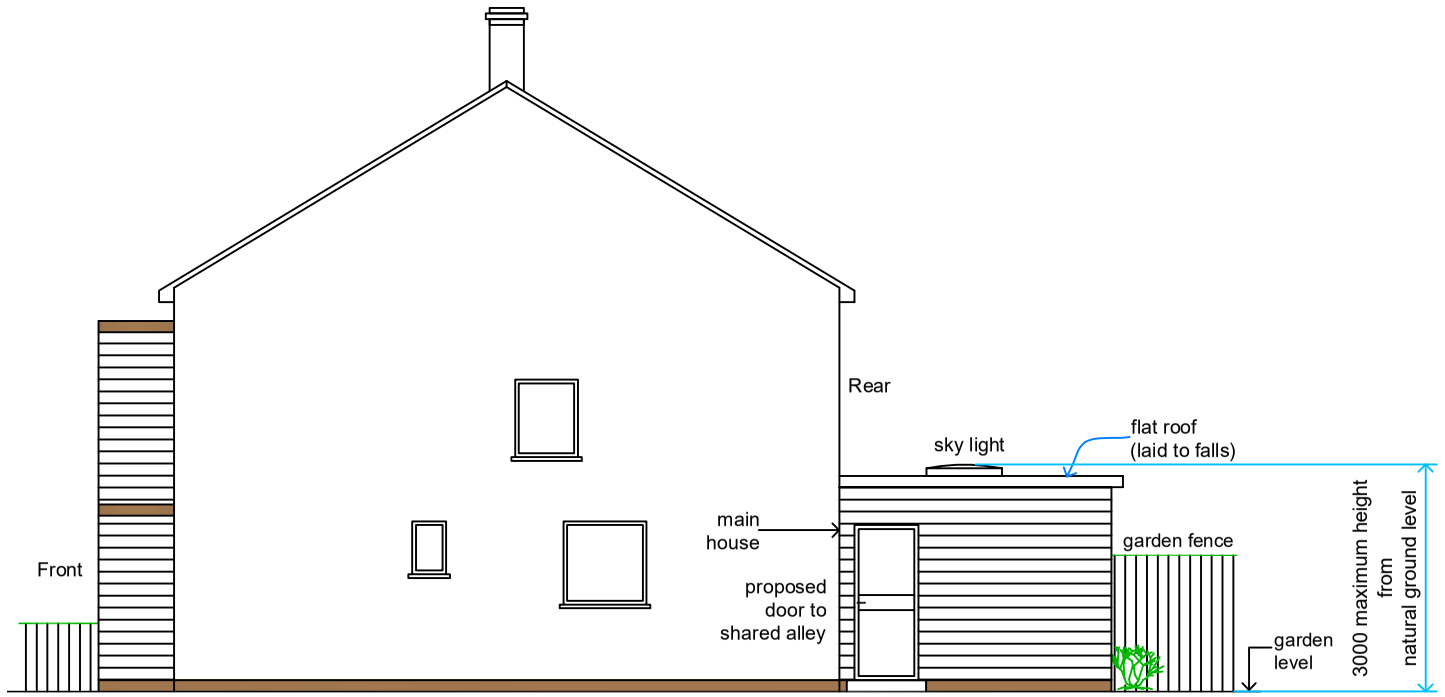

Proposed Side Elevation From Right Hand Side

5

3600
proposed single storey rear extension

all new facing brickwork/render, roof tiles to match existing dwelling

(land scapping to suit natural ground profile)

roof sky light windows (installed to Manufacturers requirements)

new velux window not to protrude 150mm. beyond the plane of the slope of the original house measured perpendicularly with the external surface of the original roof.

Rain Water Guttering Not To Encroach Neighbours Property

final position of new doors & windows to clients requirements

Final Position And Sizes Of New Sky Light Windows To Clients Requirements And To BCOs Approval

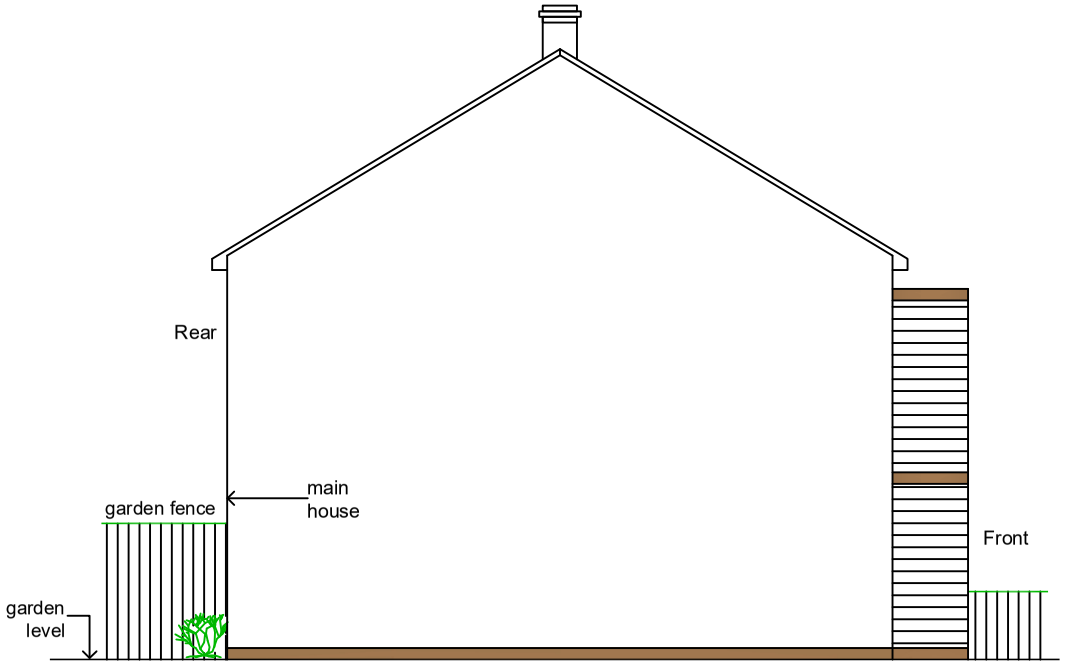

Existing Side Elevation From Left Hand Side

5

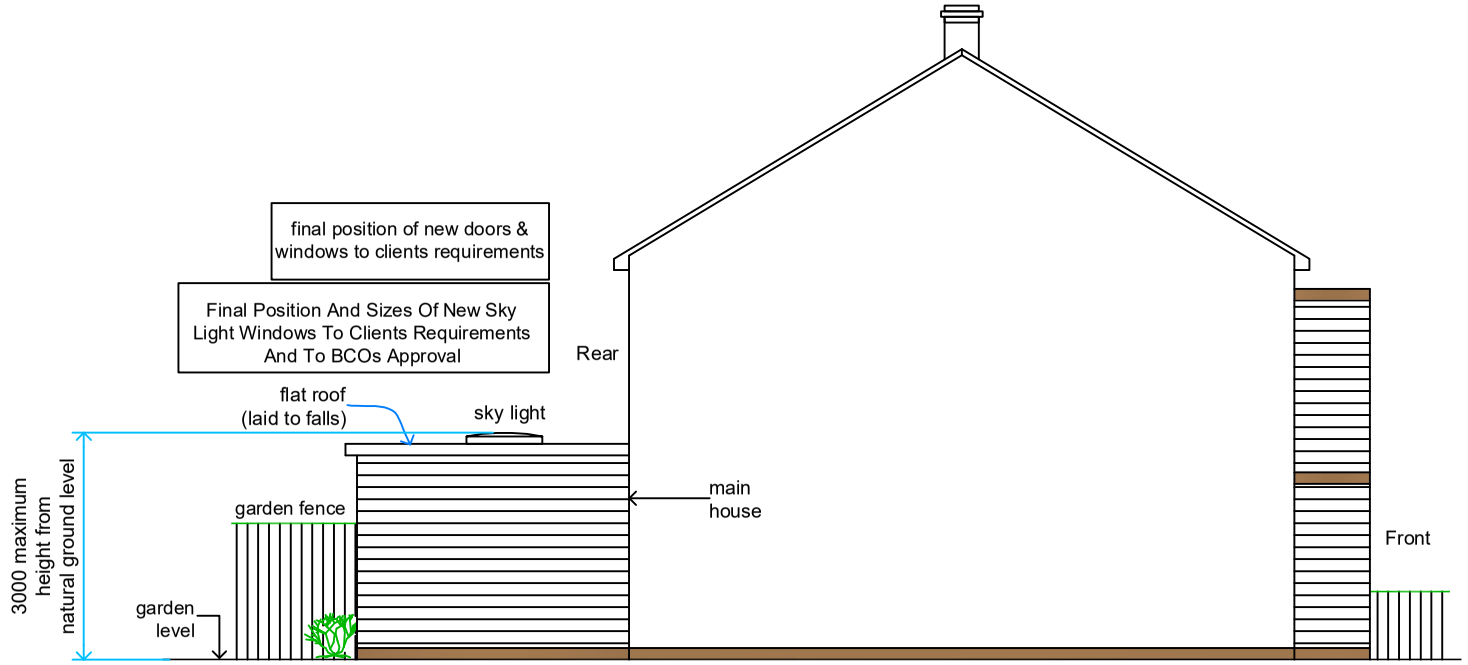

3600
proposed single storey rear extension

Proposed Side Elevation From Left Hand Side

5

final position of new doors & windows to clients requirements

Final Position And Sizes Of New Sky Light Windows To Clients Requirements And To BCOs Approval

all new facing brickwork/render, roof tiles to match existing dwelling

(land scapping to suit natural ground profile)

roof sky light windows (installed to Manufacturers requirements)

new velux window not to protrude 150mm. beyond the plane of the slope of the original house measured perpendicularly with the external surface of the original roof.

Rain Water Guttering Not To Encroach Neighbours Property

NOTES

CONTRACTORS MUST VERIFY ALL DIMENSIONS ON SITE BEFORE COMMENCING ANY WORK ON SHOP DRAWINGS

DO NOT SCALE FROM THIS DRAWING

RS ATRA COPYRIGHT

Notes:
1. Do not scale this drawing

2. All dimensions to be verified on site and any discrepancy reported to the client

3. This drawing to be read in conjunction with all relevant drawings

owners to serve party wall act notice on owners of adjacent property and obtain written agreement, prior to commencement of any works

client/builder to obtain all planning permission approvals from the relevant authority. commencement of building works prior to the planning & building control approvals is to client/builders own risk

all rainwater guttering, down pipes locations to be confirmed by architect & not to encroach neighbors property

client/builder to liaise with local water board for any new works on or within the public sewer or drain runs and obtain approval from the local authority prior to commencement of any works

REV	AMENDMENT	DATE	CHKD
A	Planning Issue	14.10.21	RS

0 1m 2m 3m

Scale Bar

Single Storey Rear Extension

CLIENT
Manu Joshi

PROJECT
5 Fowler Way
Andrews Park - Uxbridge
UB10 0FP

DRAWING TITLE
Proposed Single Storey Rear Extension
Existing & Proposed Elevations
Sheet 2

SCALE	DRAWN BY	CHECKED	DATE
1:50 @ A1 1:100 @ A3	RS	RS	14.10.21

DRAWING STATUS
Planning Issue

DRAWING NUMBER	REVISION
2021 -102- 02	A