




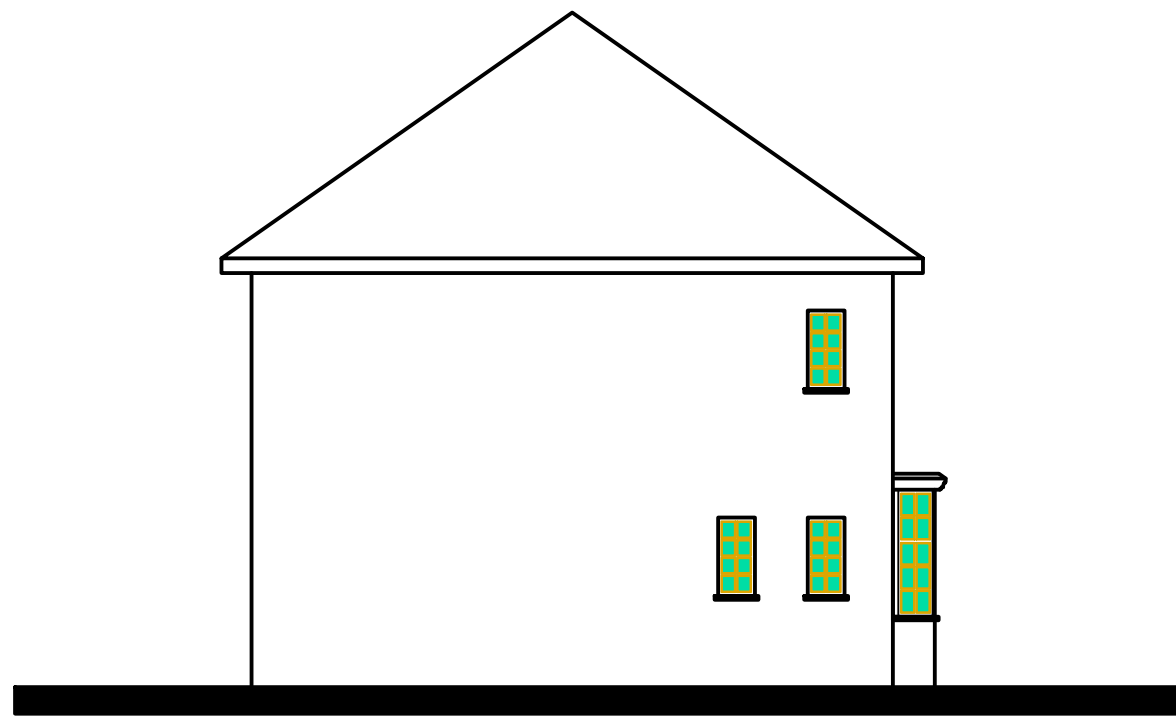


EXIST SIDE RIGHT ELEVATION

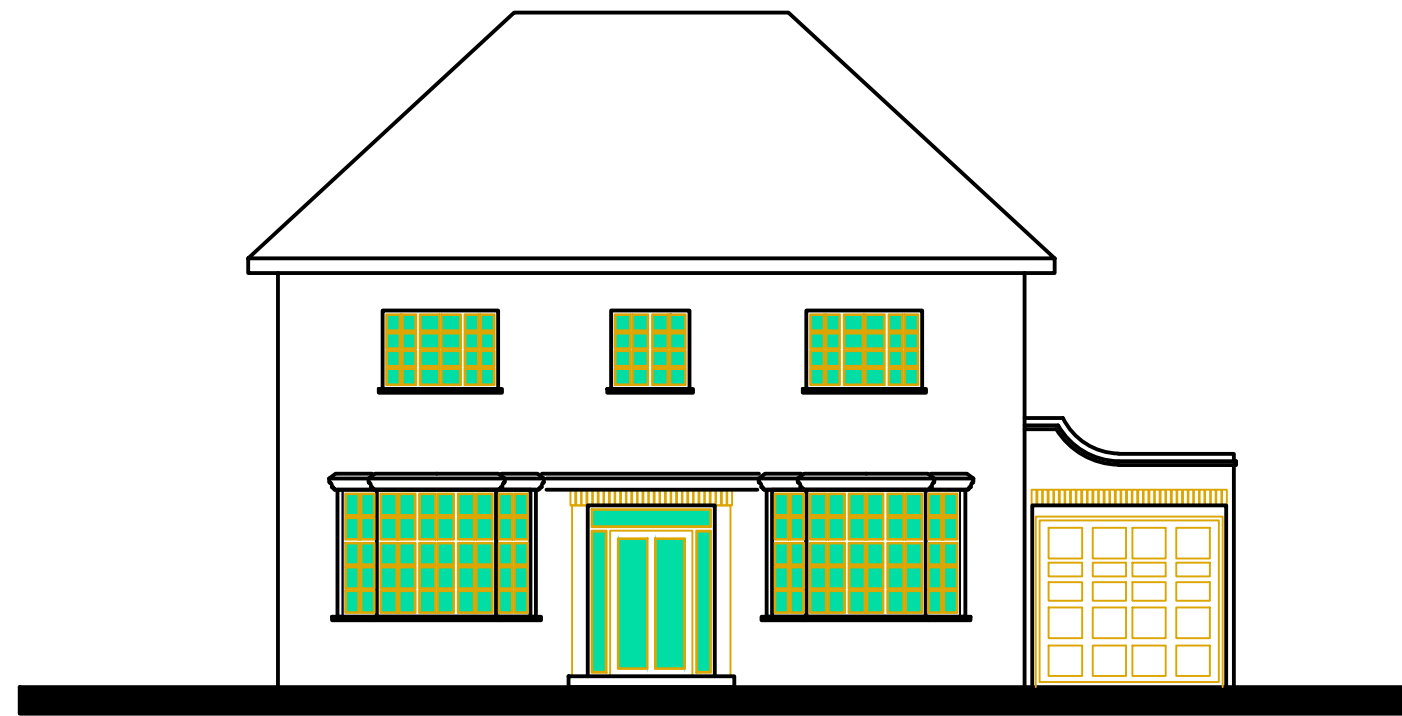

EXIST FRONT ELEVATION

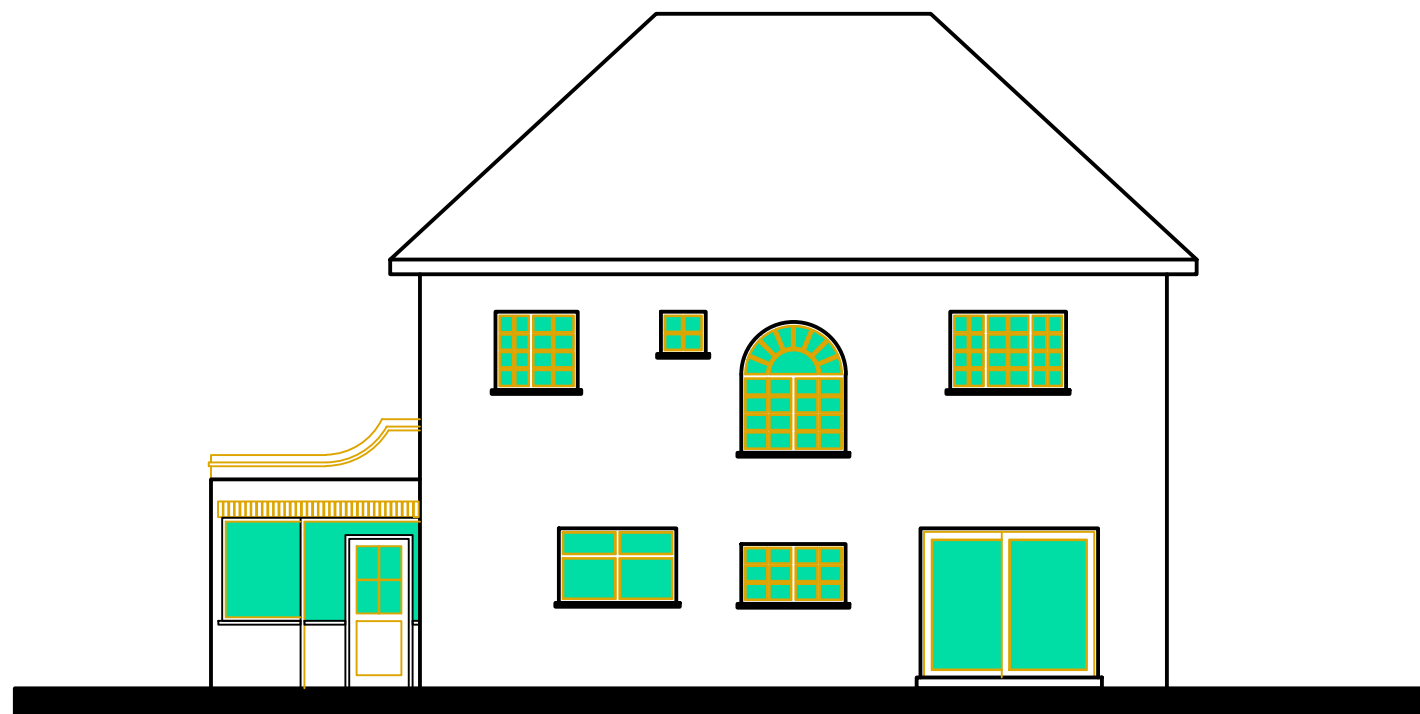

EXIST REAR ELEVATION

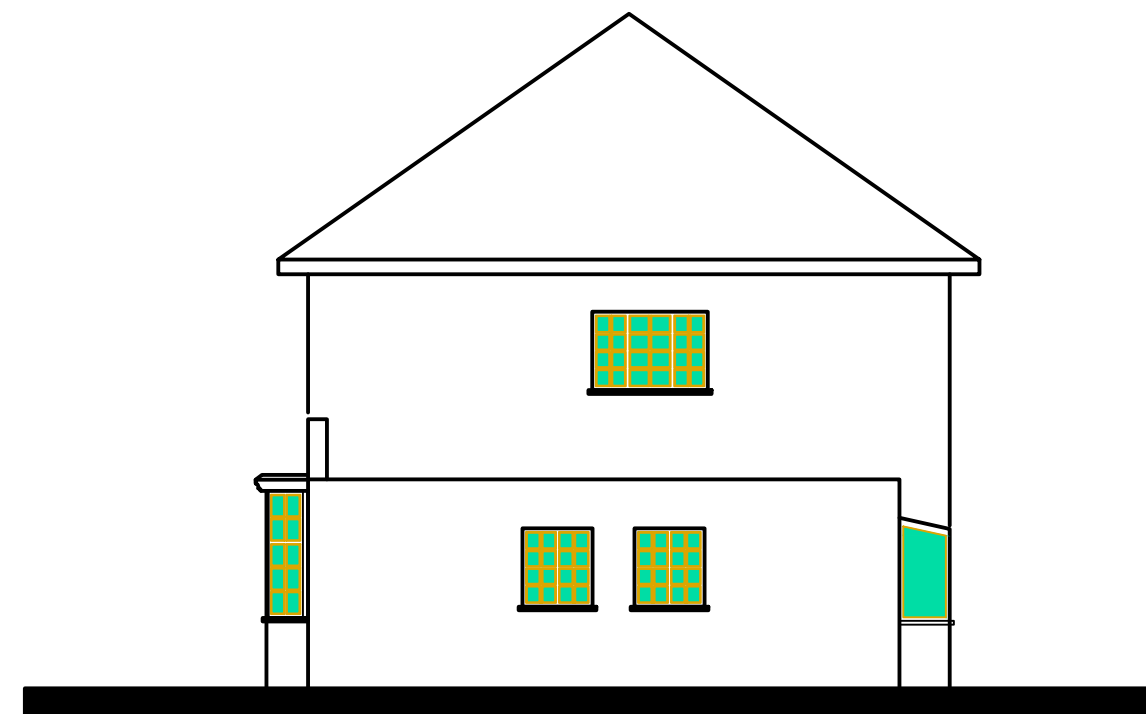

EXIST SIDE LEFT ELEVATION



Client
Mr. Abdolfettah Ekayem
197 Park Road
Uxbridge
UB8 1NP

Project Address
197 Park Road
Uxbridge
UB8 1NP

Agent
Safa Alattar
27 Goldhawk Road
Shepherds Bush
London W12 8QQ

EXIST ELEVATIONS

SCALE 1/100

DRW NO 03 REV C