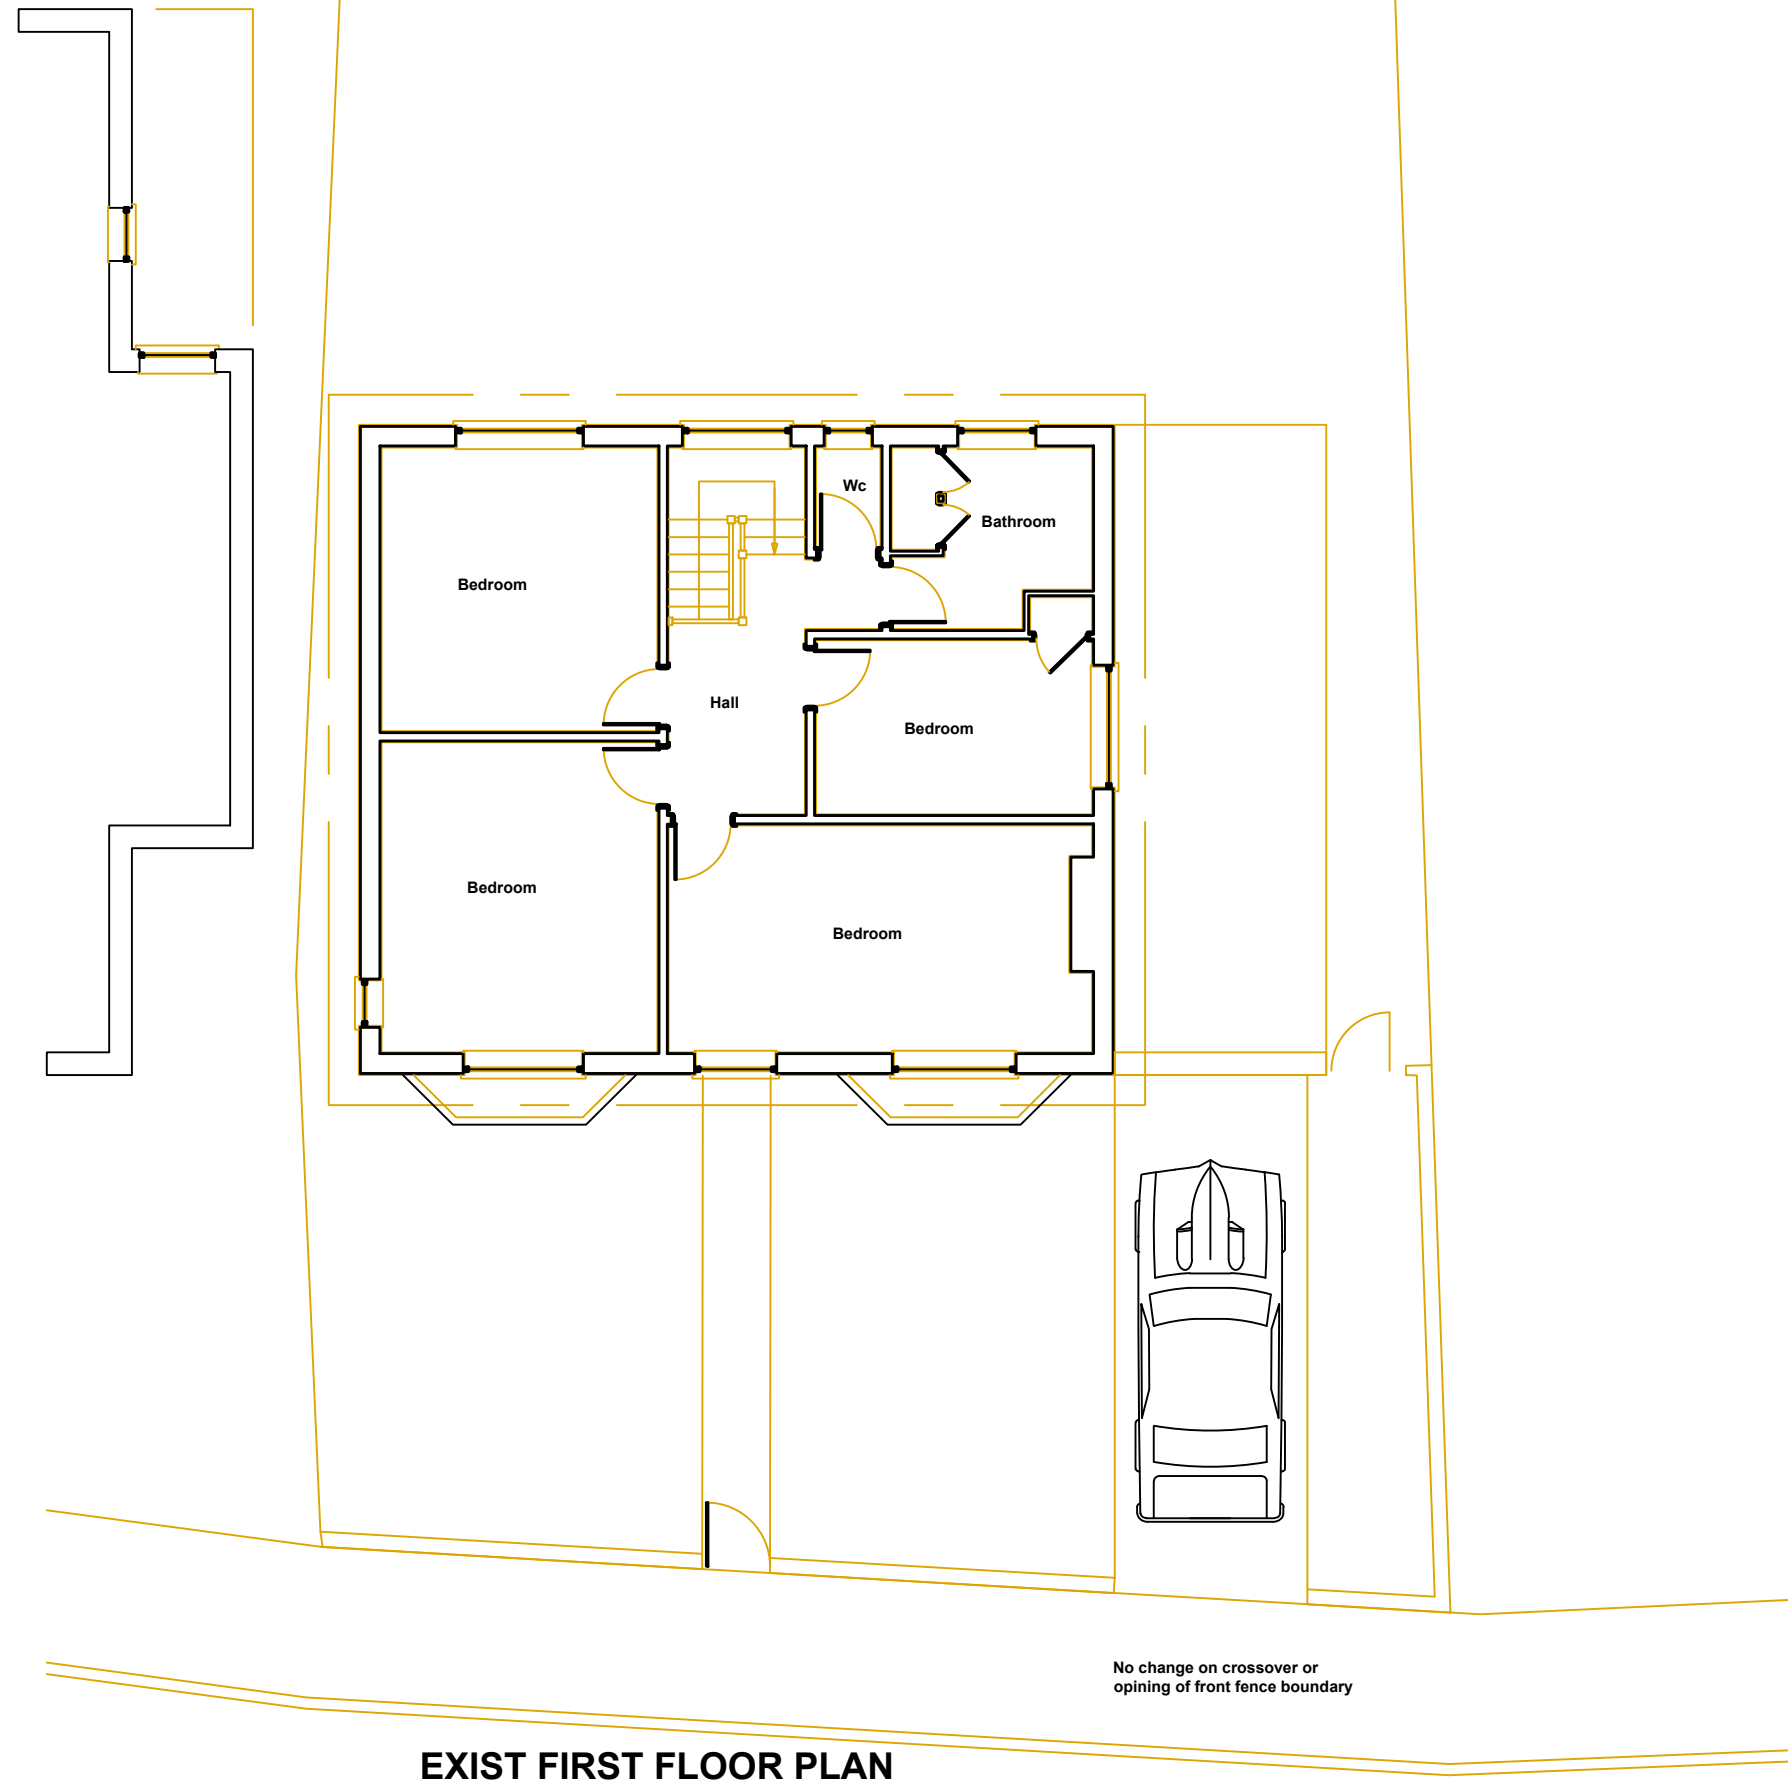
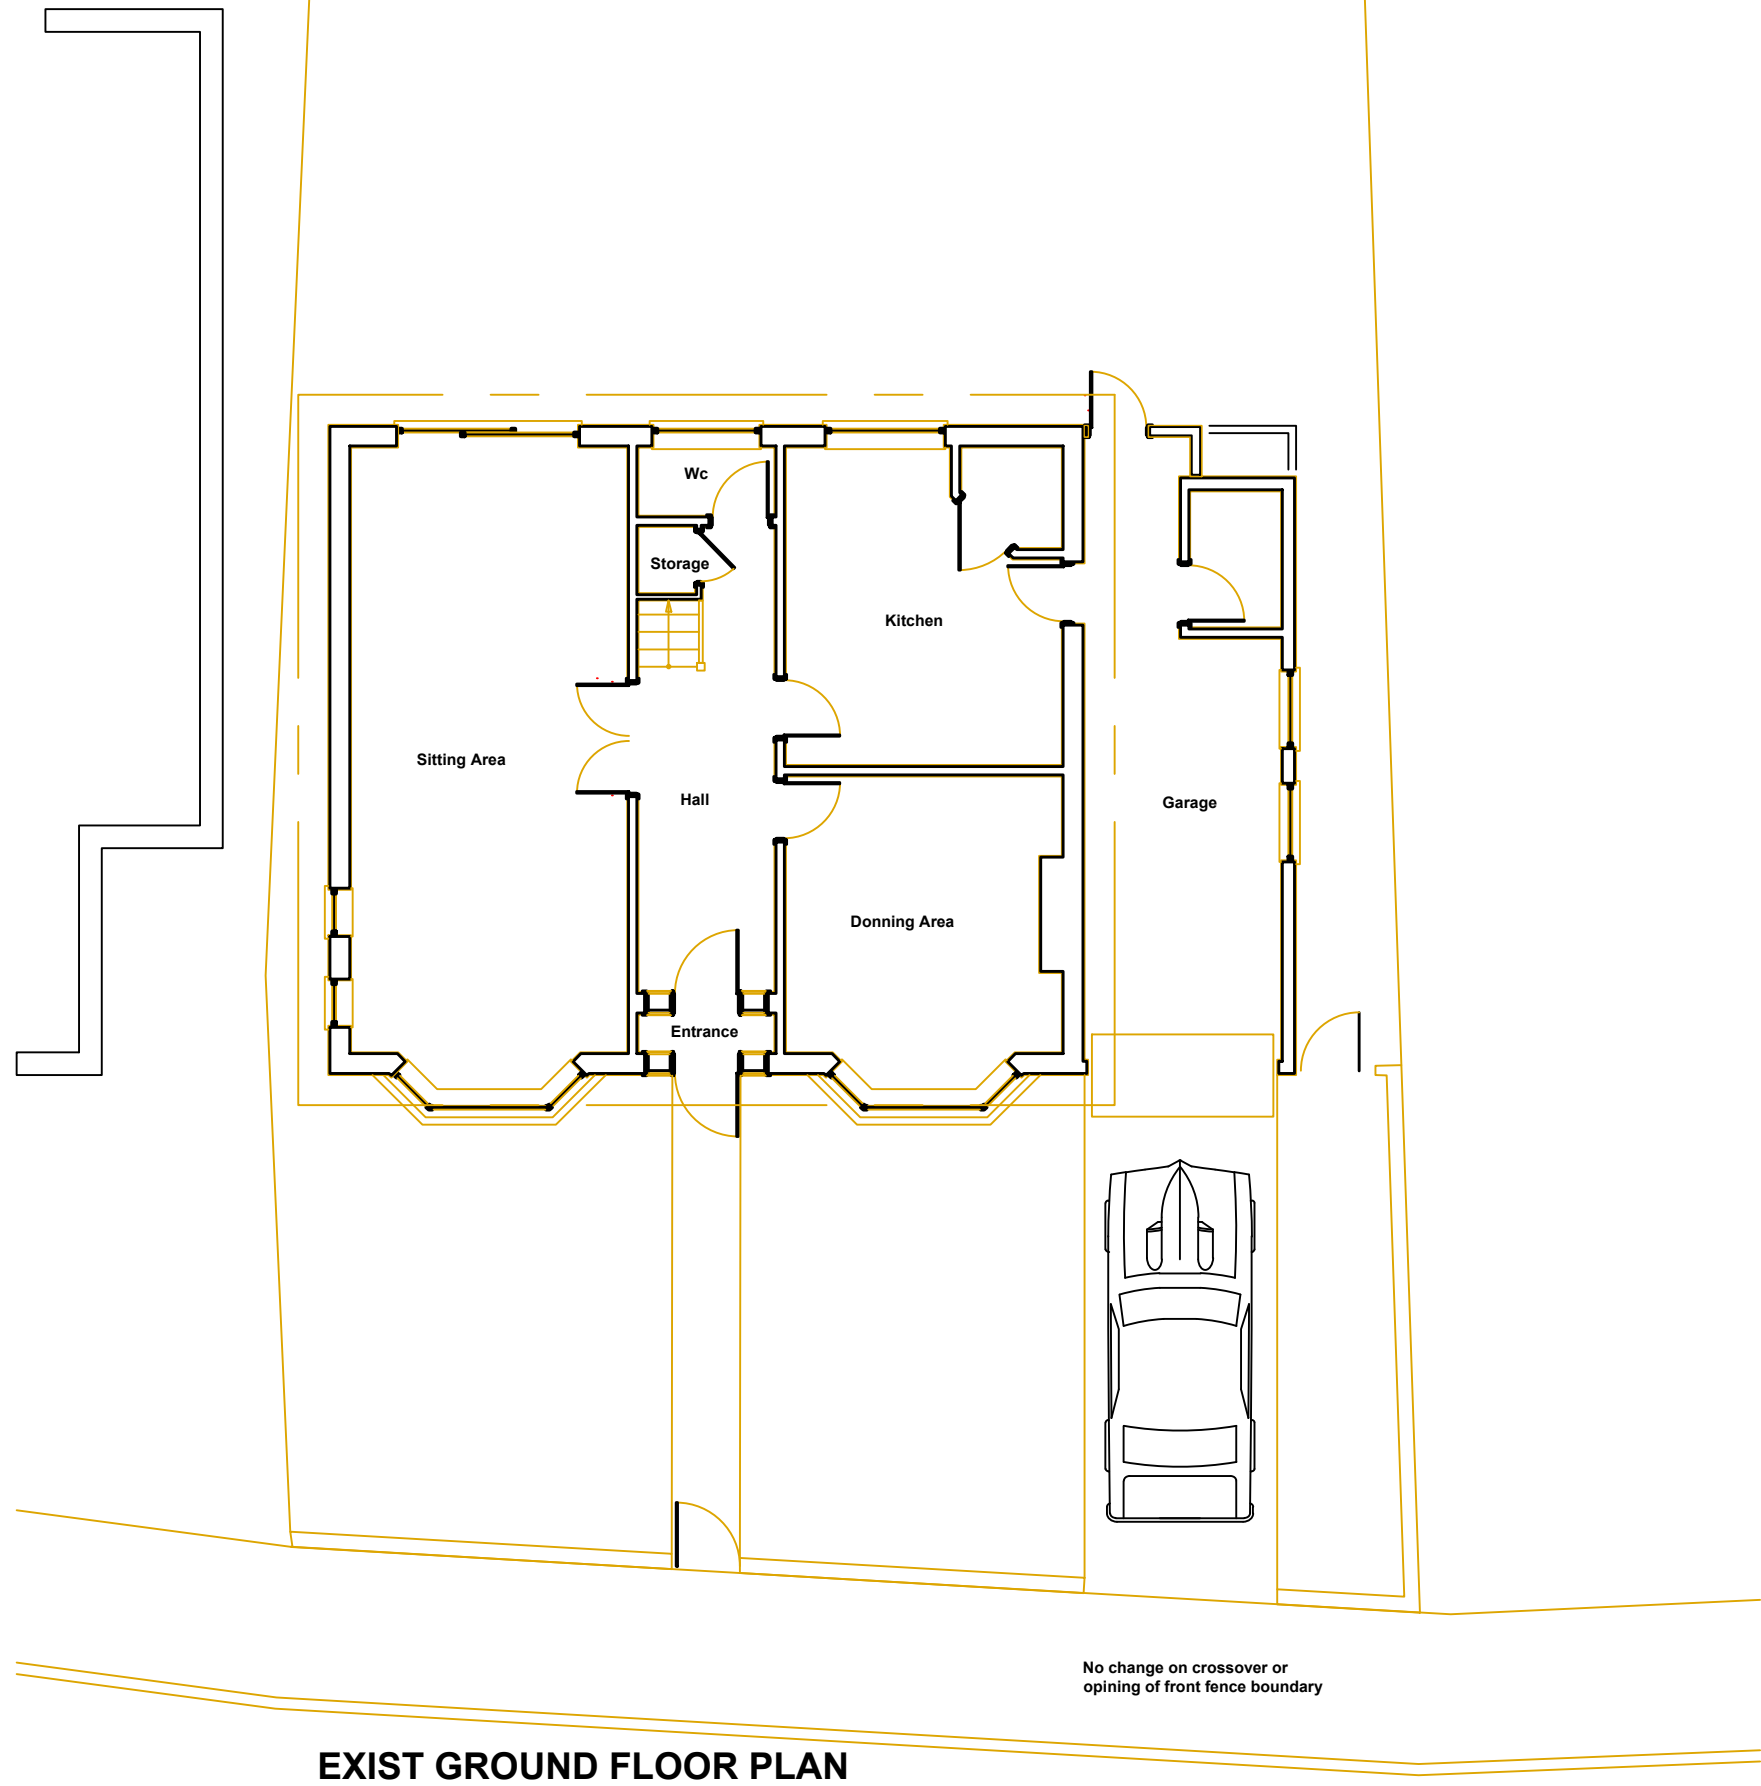


Client		Mr. Apdolfettah Ekayrem	
		197 Park Road	
		Uxbridge	
		UB8 1NP	
Project Address			
		197 Park Road	
		Uxbridge	
		UB8 1NP	
Agent			
		Safa Alattar	
		27 Goldhawk Road	
		Shepherds Bush	
		London W12 8QQ	
EXIST GROUND AND FIRST FLOORS PLAN			
SCALE 1/100			
DRW NO	02	REV	C